


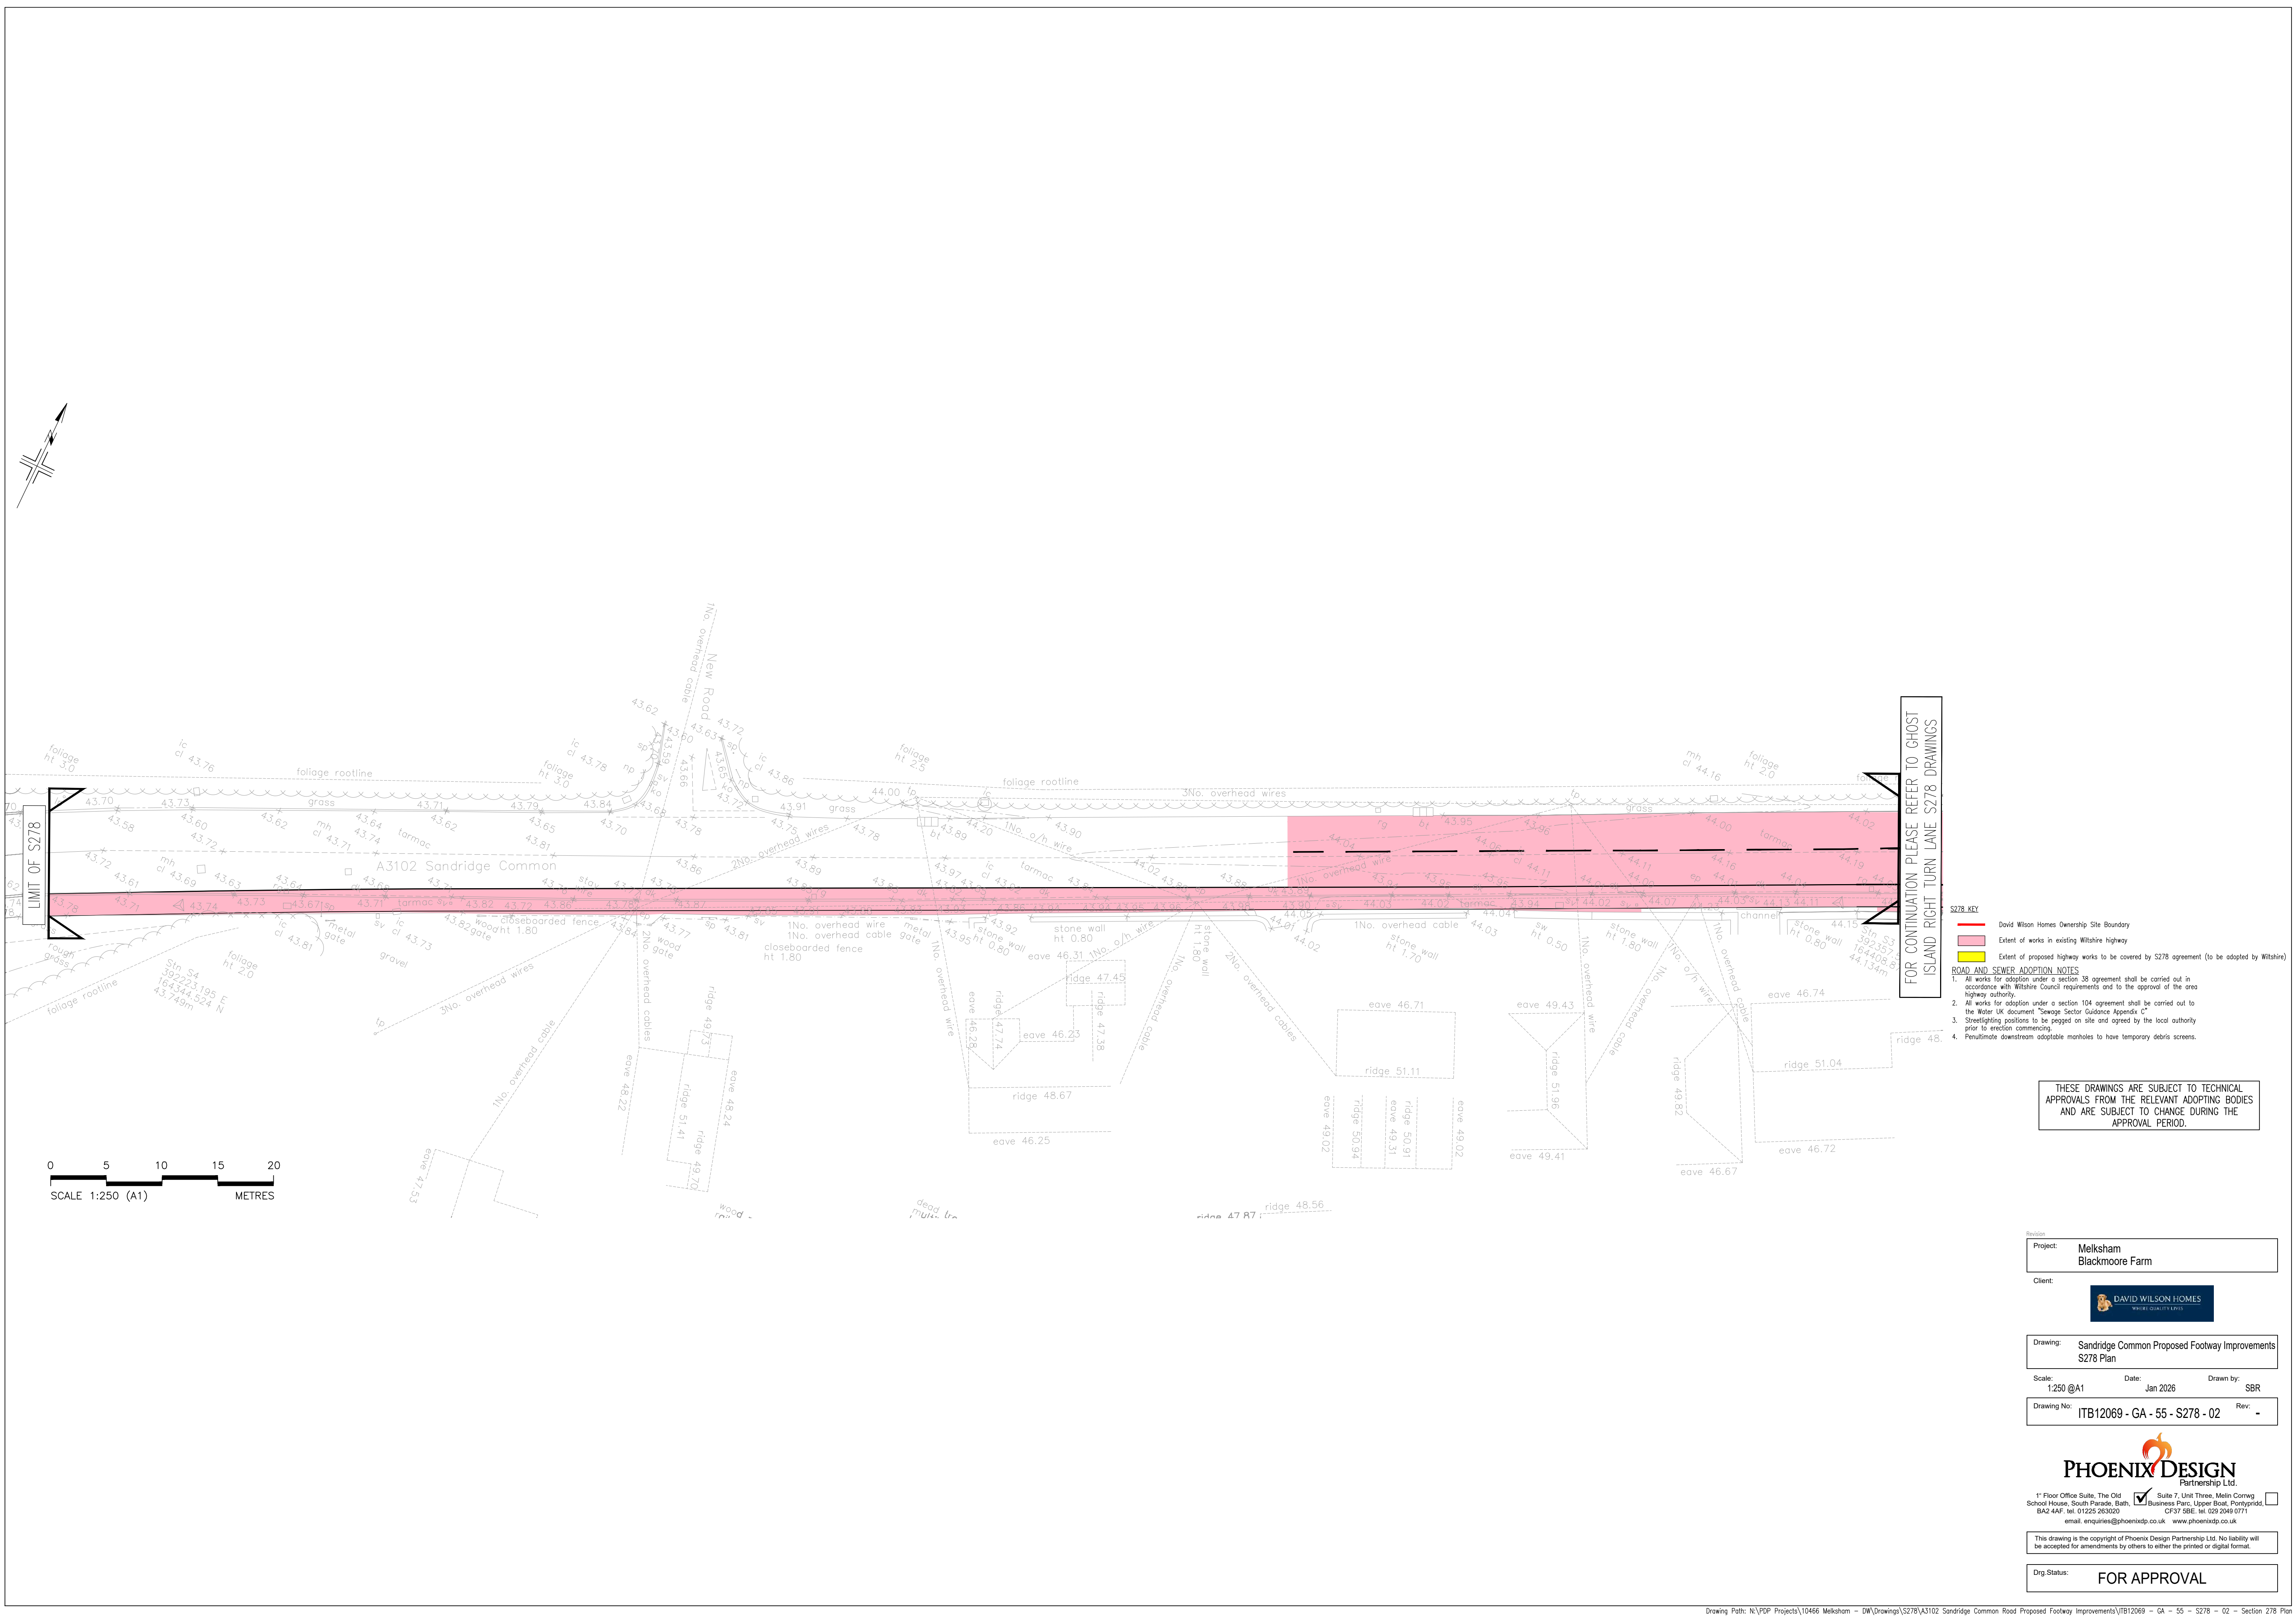

5278 KEY

- David Wilson Homes Ownership Site Boundary
- Extent of works in existing Wilshire highway
- Extent of proposed highway works to be covered by 5278 agreement (to be adopted by Wilshire)

ROAD AND SEWER ADIPTION NOTES

1. All works for adoption under a section 38 agreement shall be carried out in accordance with Wilshire Council requirements and to the approval of the area highway authority.
2. All works for adoption under a section 104 agreement shall be carried out to the Water UK document 'Sewage Sector Guidance Appendix C'.
3. Streetlighting positions to be pegged on site and agreed by the local authority prior to erection commencing.
4. Pneurolite downroad adoptable manholes to have temporary debris screens.

Revision			
Project:	Melksham Blackmoore Farm		
Client:			
Drawing:	Sandridge Common Proposed Footway Improvements S278 Plan		
Scale:	1:250 @A1	Date:	Jan 2026
Drawn by:	SBR		
Drawing No:	ITB12069 - GA - 55 - S278 - 02		Rev: -

This drawing is the copyright of Phoenix Design Partnership Ltd. No liability will be accepted for amendments by others to either the printed or digital format.

Drg.Status: **FOR APPROVAL**