


FRONT ENTRANCE DOOR, FOR
RESIDENTIAL FLATS ABOVE - SCALE 1:10

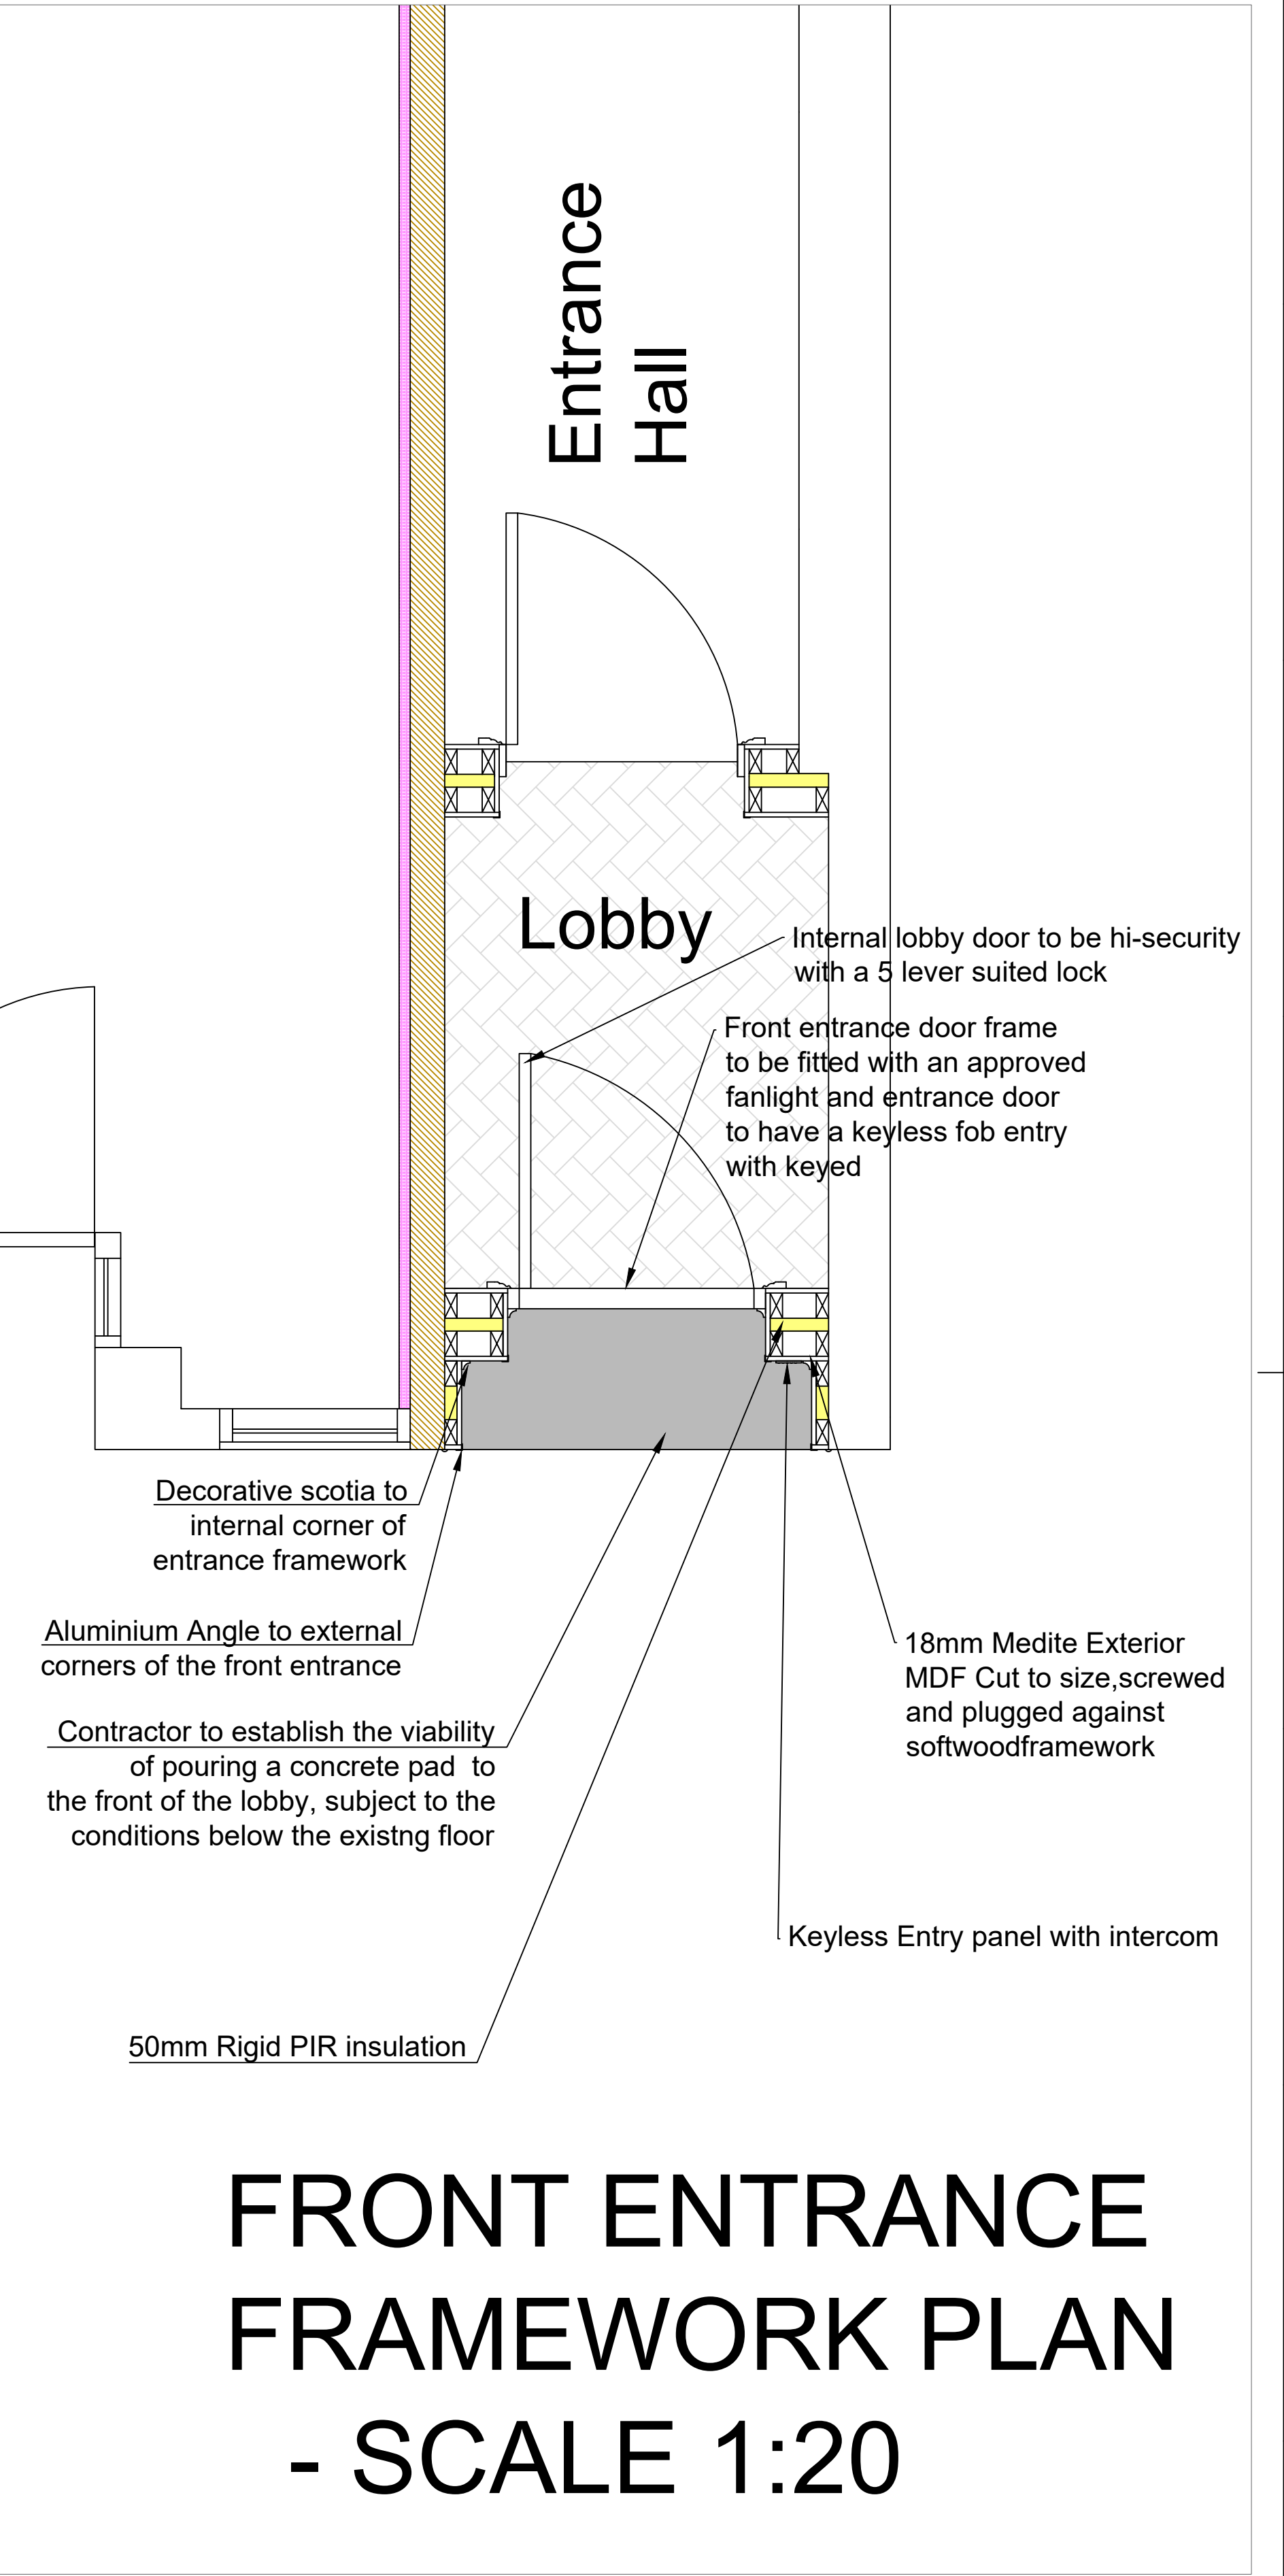

Itemref		Quantity	Title/Name, designation, material, dimension etc		Article No./Reference		
Designed by IJO		Checked by IJO	Approved by - date XXX - 00/00/00		Filename Building Regs	Date 23/03/2025	Scale as noted
PEI			Blue Boar Row				
			Front entrance frame details		Edition 0	Sheet 1/1	