


Conservation Elements

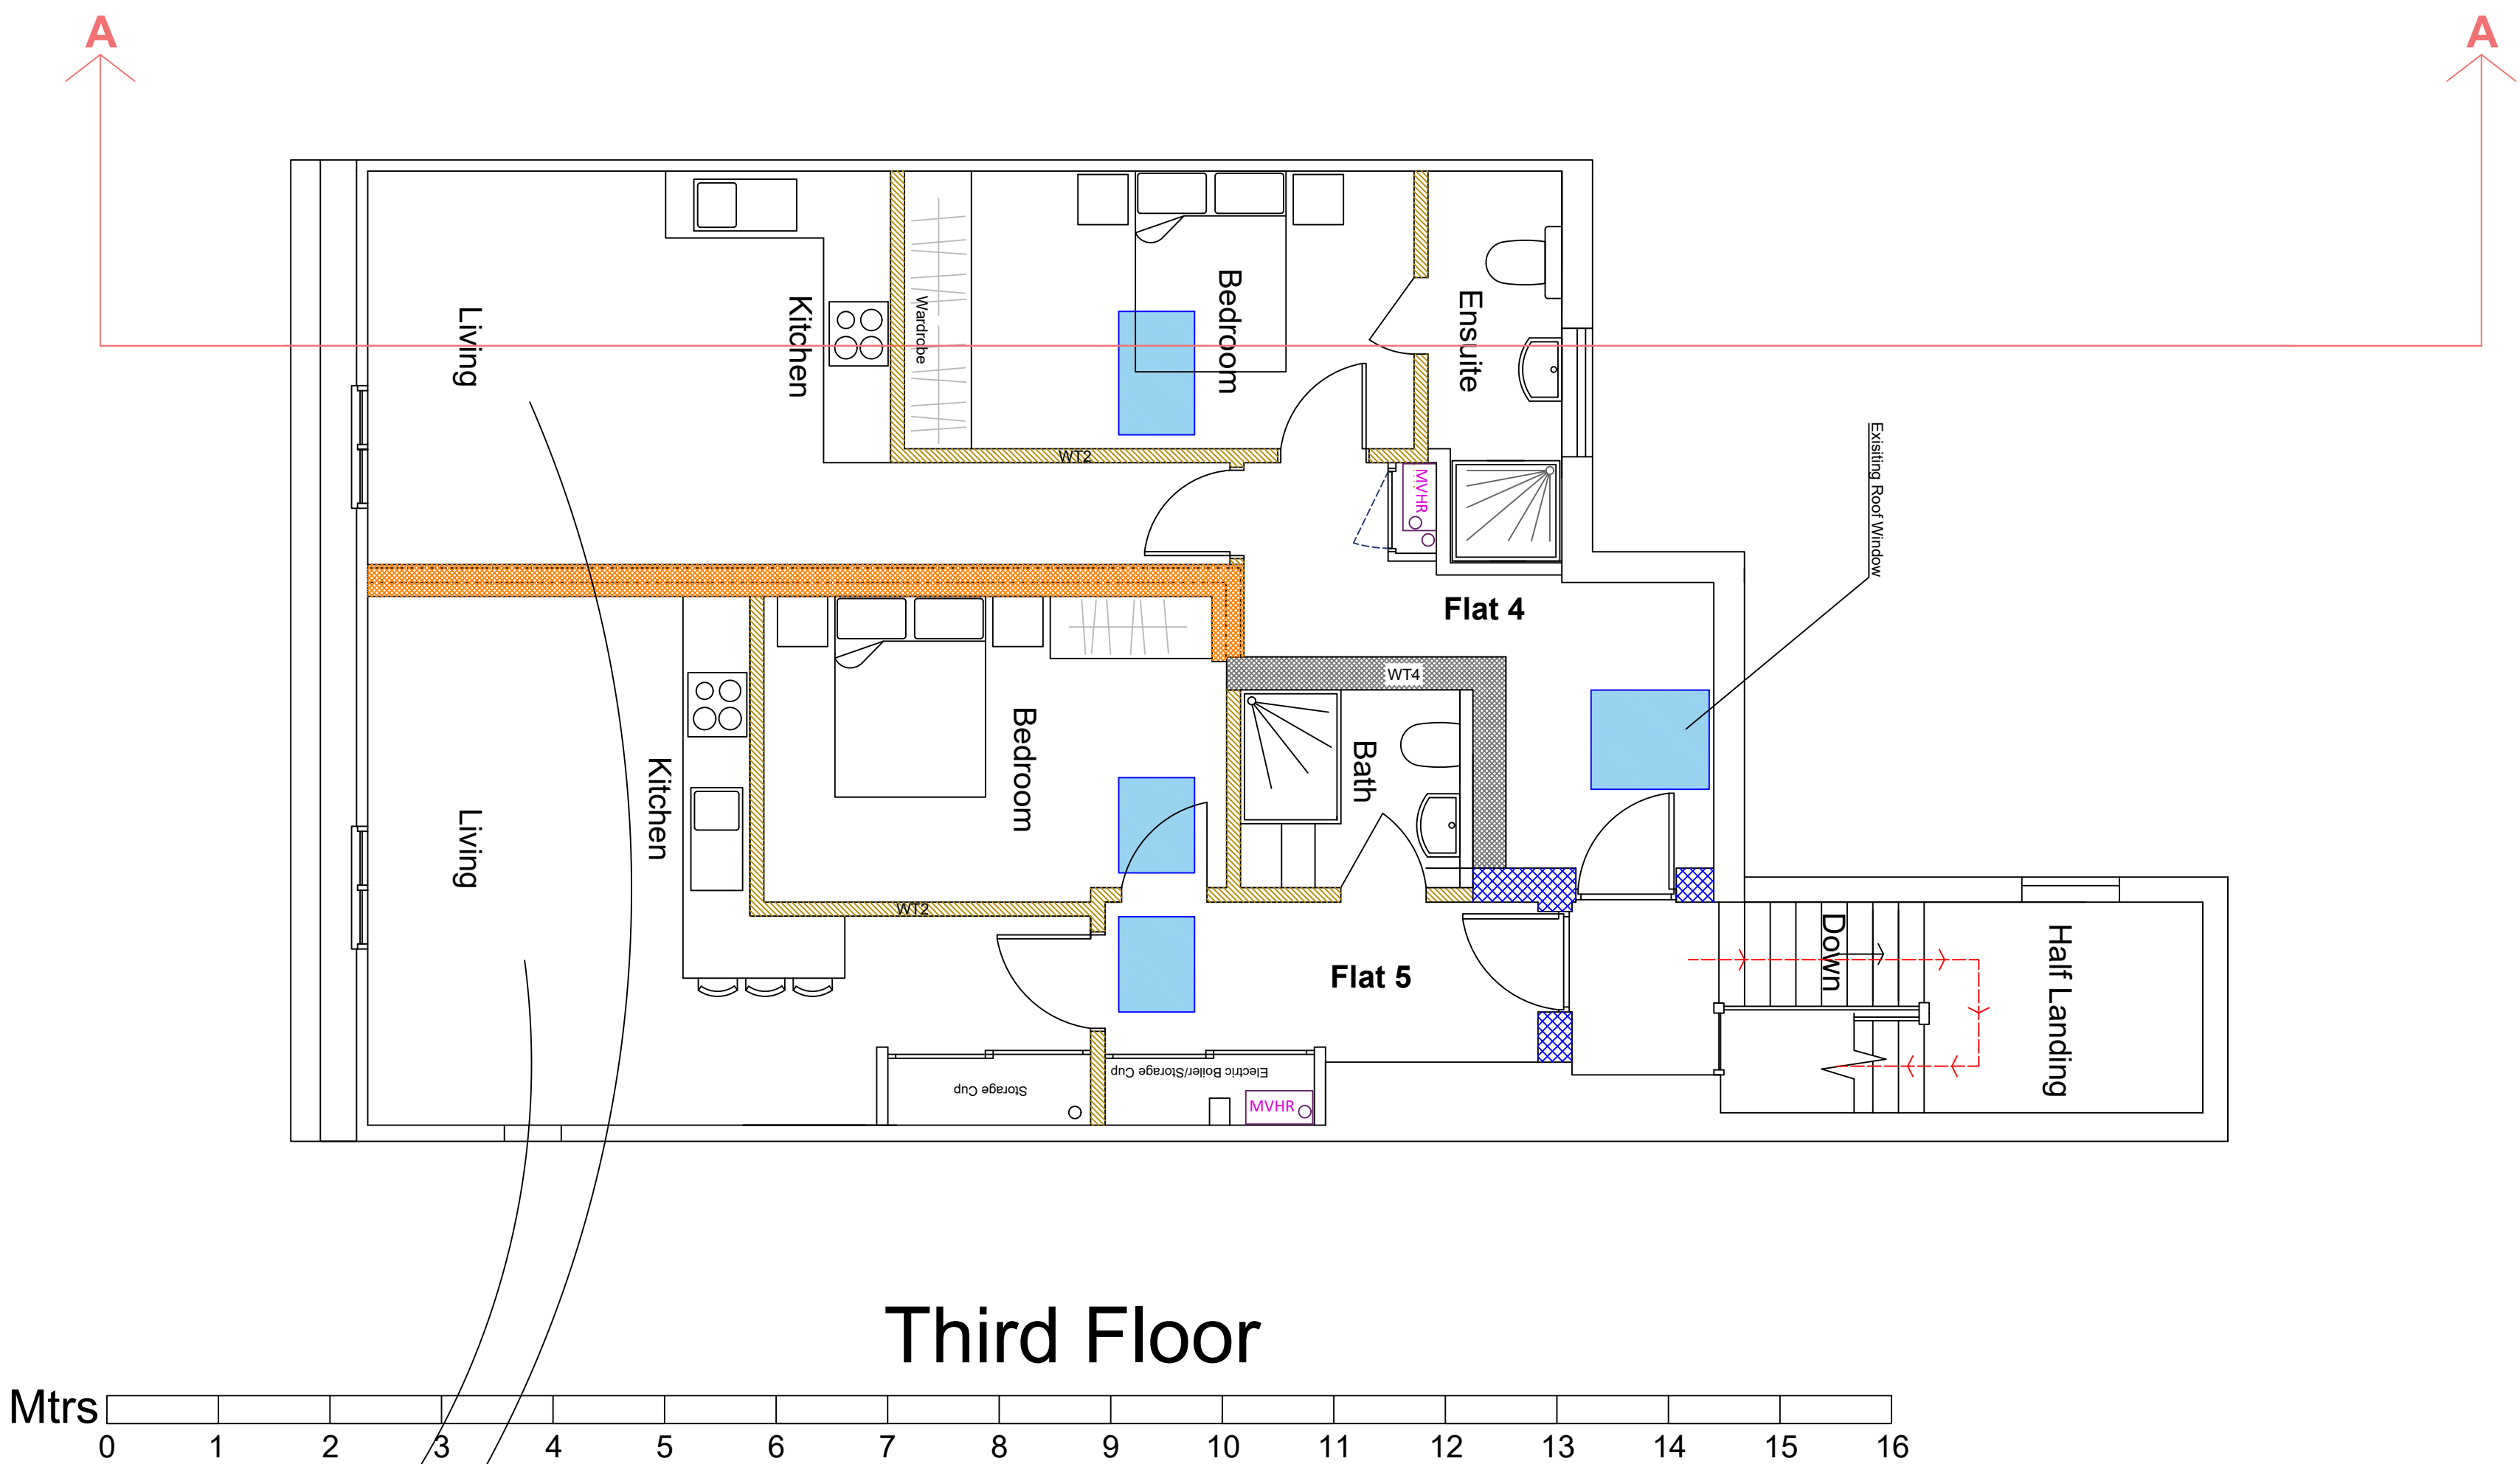

The request to retain parts of the flooring on the third floor that were assumed to be pieces of the original flooring, has unfortunately not transpired due to the discovery of woodworm and sadly the degradation of the cell structure within the boards, has created a structural weakness within the floorboard, making the board unfit for purpose

Retained Lath & Plaster Ceilings
The existing lath and plaster ceiling has been stabilised and overboarded to meet building regulation compliance

Retained Skirting
A very small amount of period skirting was uncovered and this will be retained, it has been photographed and the location will be recorded

Itemref	Quantity	Title/Name, designation, material, dimension etc			Article No./Reference	
Designed by IJO	Checked by IJO	Approved by - date XXX - 00/00/00	Filename Building Regs	Date 23/03/2025	Scale N/A	
PEI			Blue Boar Row			
			Conservation Elements	Edition 0	Sheet 1/1	