


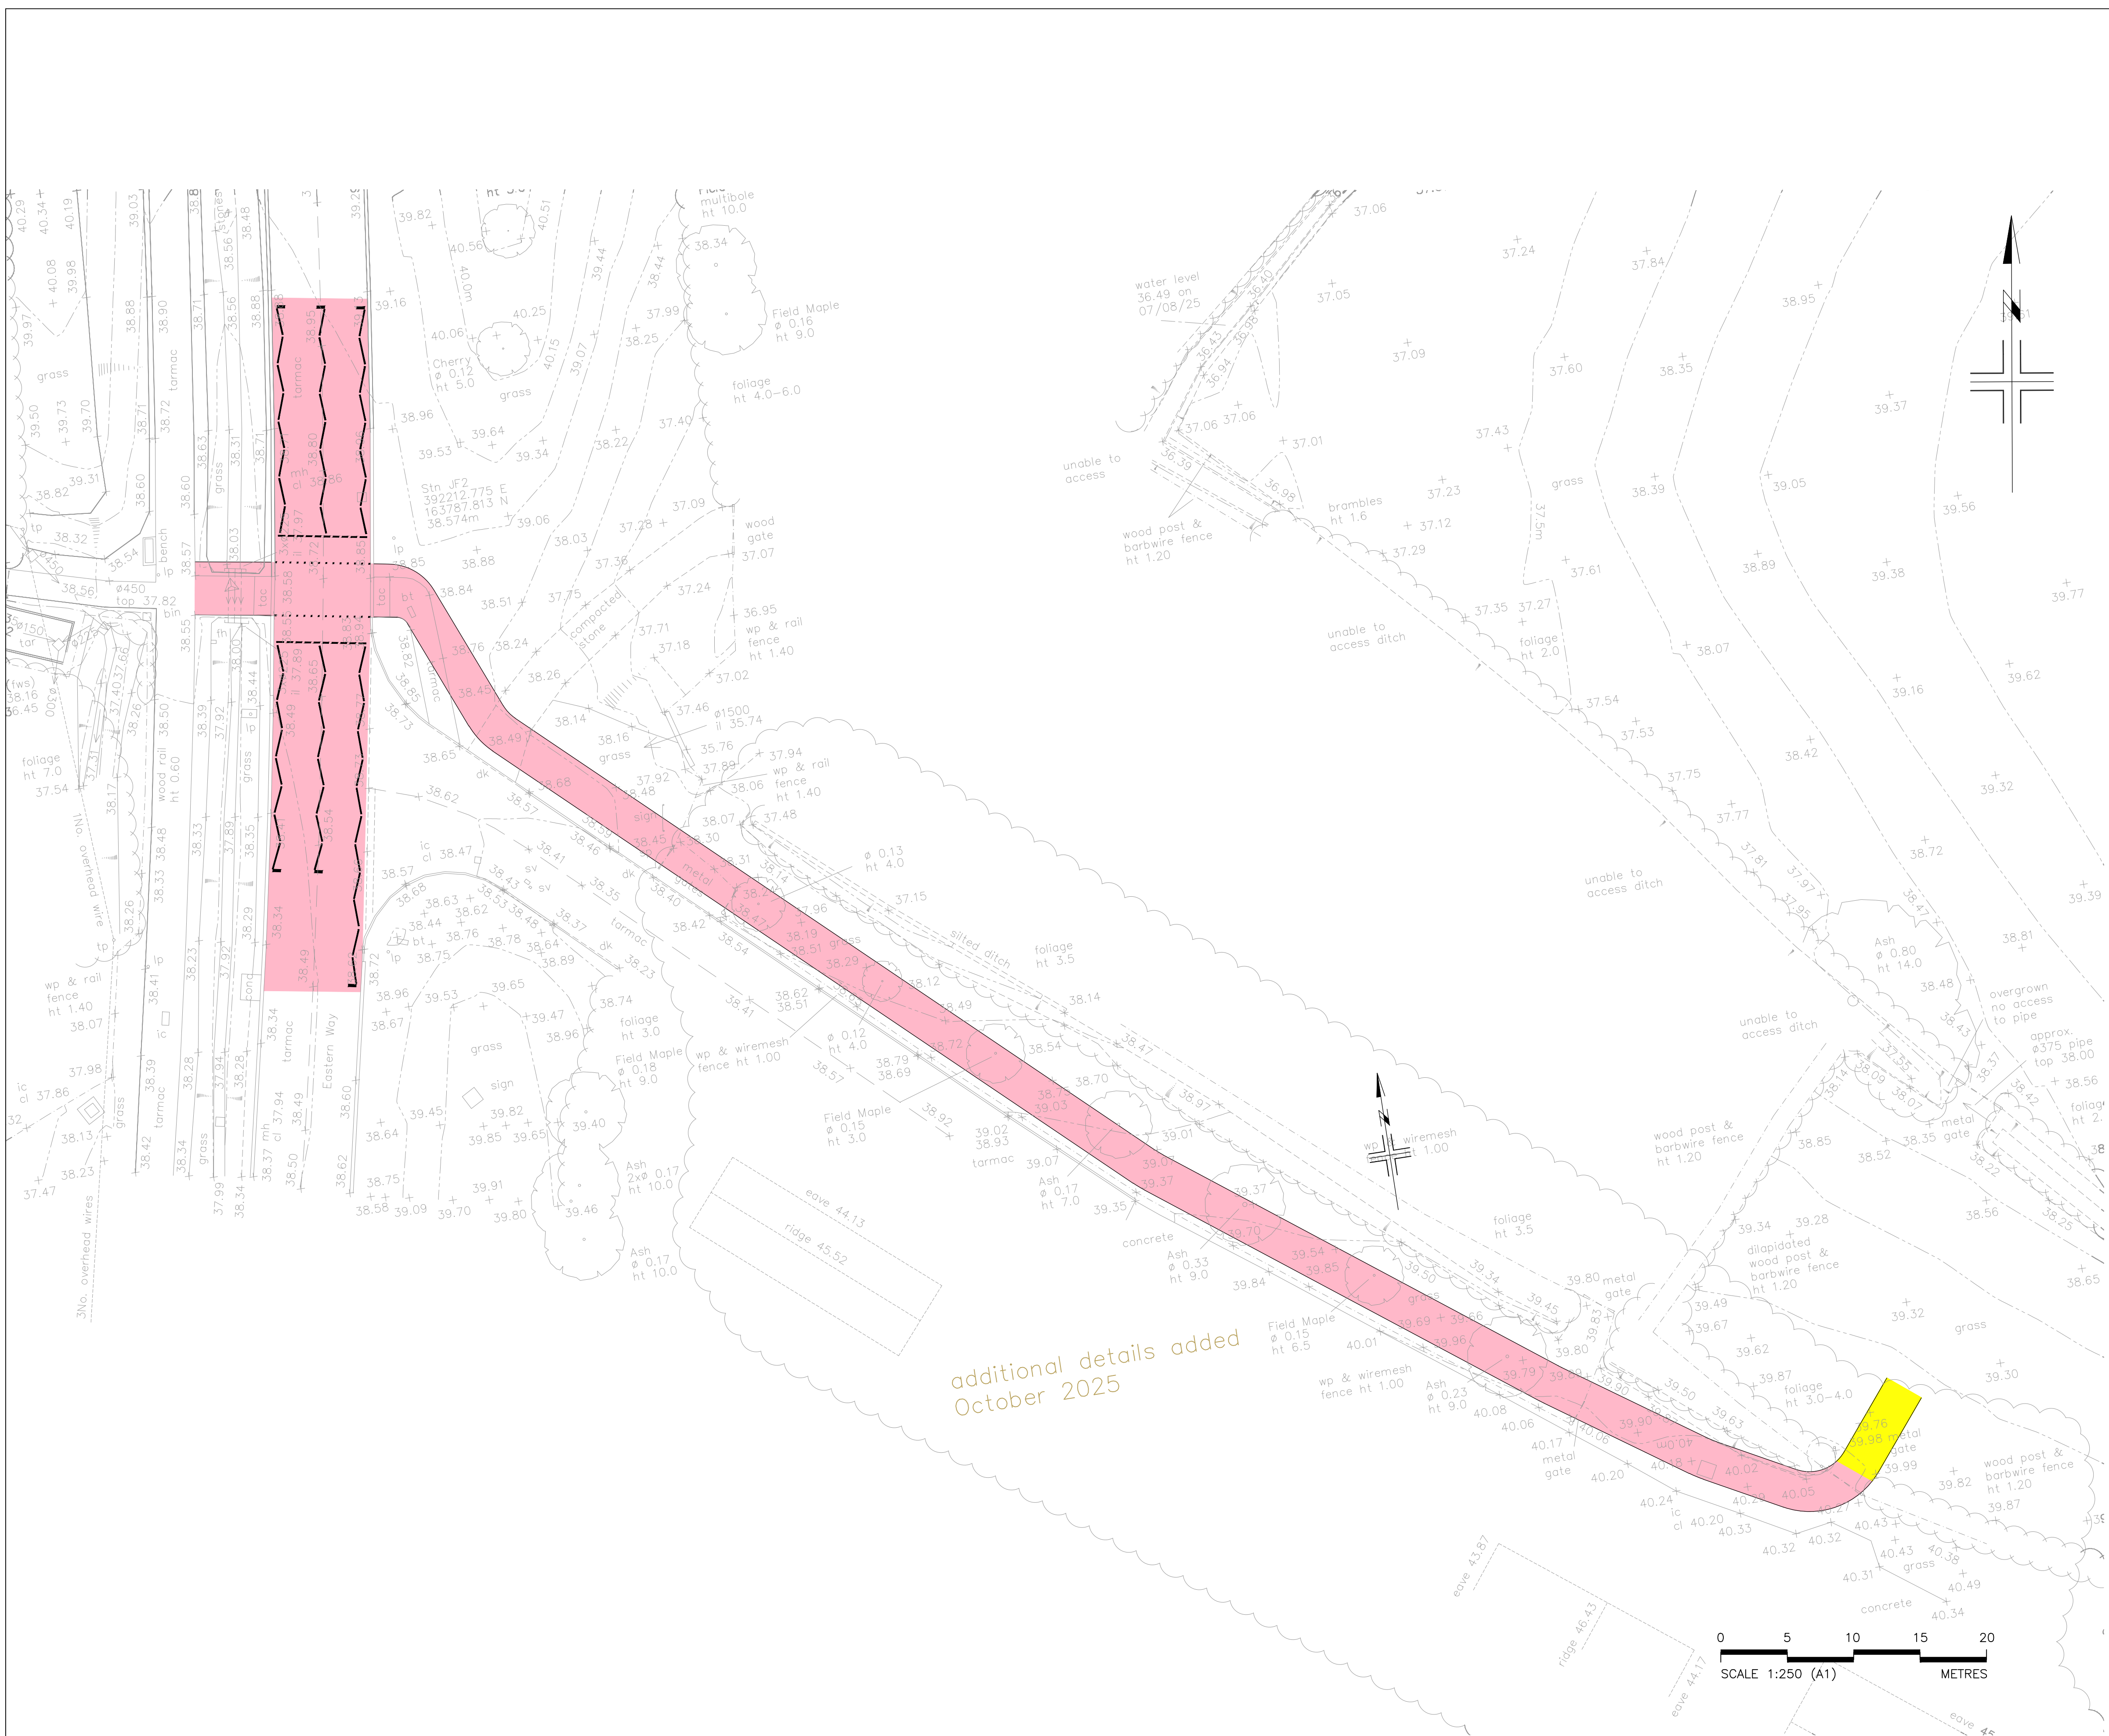

- S278 KEY**
- David Wilson Homes Ownership Site Boundary
 - Extent of works in existing Wiltshire Highway
 - Extent of proposed highway works to be covered by S278 agreement (to be adopted by Wiltshire)
- ROAD AND SEWER ADOPTION NOTES**
- All works for adoption under a section 38 agreement shall be carried out in accordance with Wiltshire Council requirements and to the approval of the area highway authority.
 - All works for adoption under a section 104 agreement shall be carried out to the Water UK document 'Sewage Sector Guidance Appendix C'.
 - Streetlighting positions to be pegged on site and agreed by the local authority prior to erection commencing.
 - Penultimate downstream adoptable manholes to have temporary debris screens.

Project:	Melksham Blackmoore Farm		
Client:	Revision		
			
Drawing:	Proposed Upgrade to Bridleway MELW41 S278 Plan		
Scale:	1:250 @A1	Date:	Jan 2026
Drawn by:	SBR		
Drawing No:	ITB12069 - GA - 033 - S278 - 02		Rev:

PHOENIX DESIGN
Partnership Ltd.

1st Floor Office Suite, The Old School House, South Parade, Bath, BA2 4AF, tel. 01225 263020
Suite 7, Unit Three, Meln Corrwg Business Park, Upper Boat, Pontypriod, CF37 6BE, tel. 029 2040 0771
email: enquiries@phoenixdp.co.uk www.phoenixdp.co.uk

This drawing is the copyright of Phoenix Design Partnership Ltd. No liability will be accepted for amendments by others to either the printed or digital format.

Drg Status: **FOR APPROVAL**