


FRONT ELEVATION

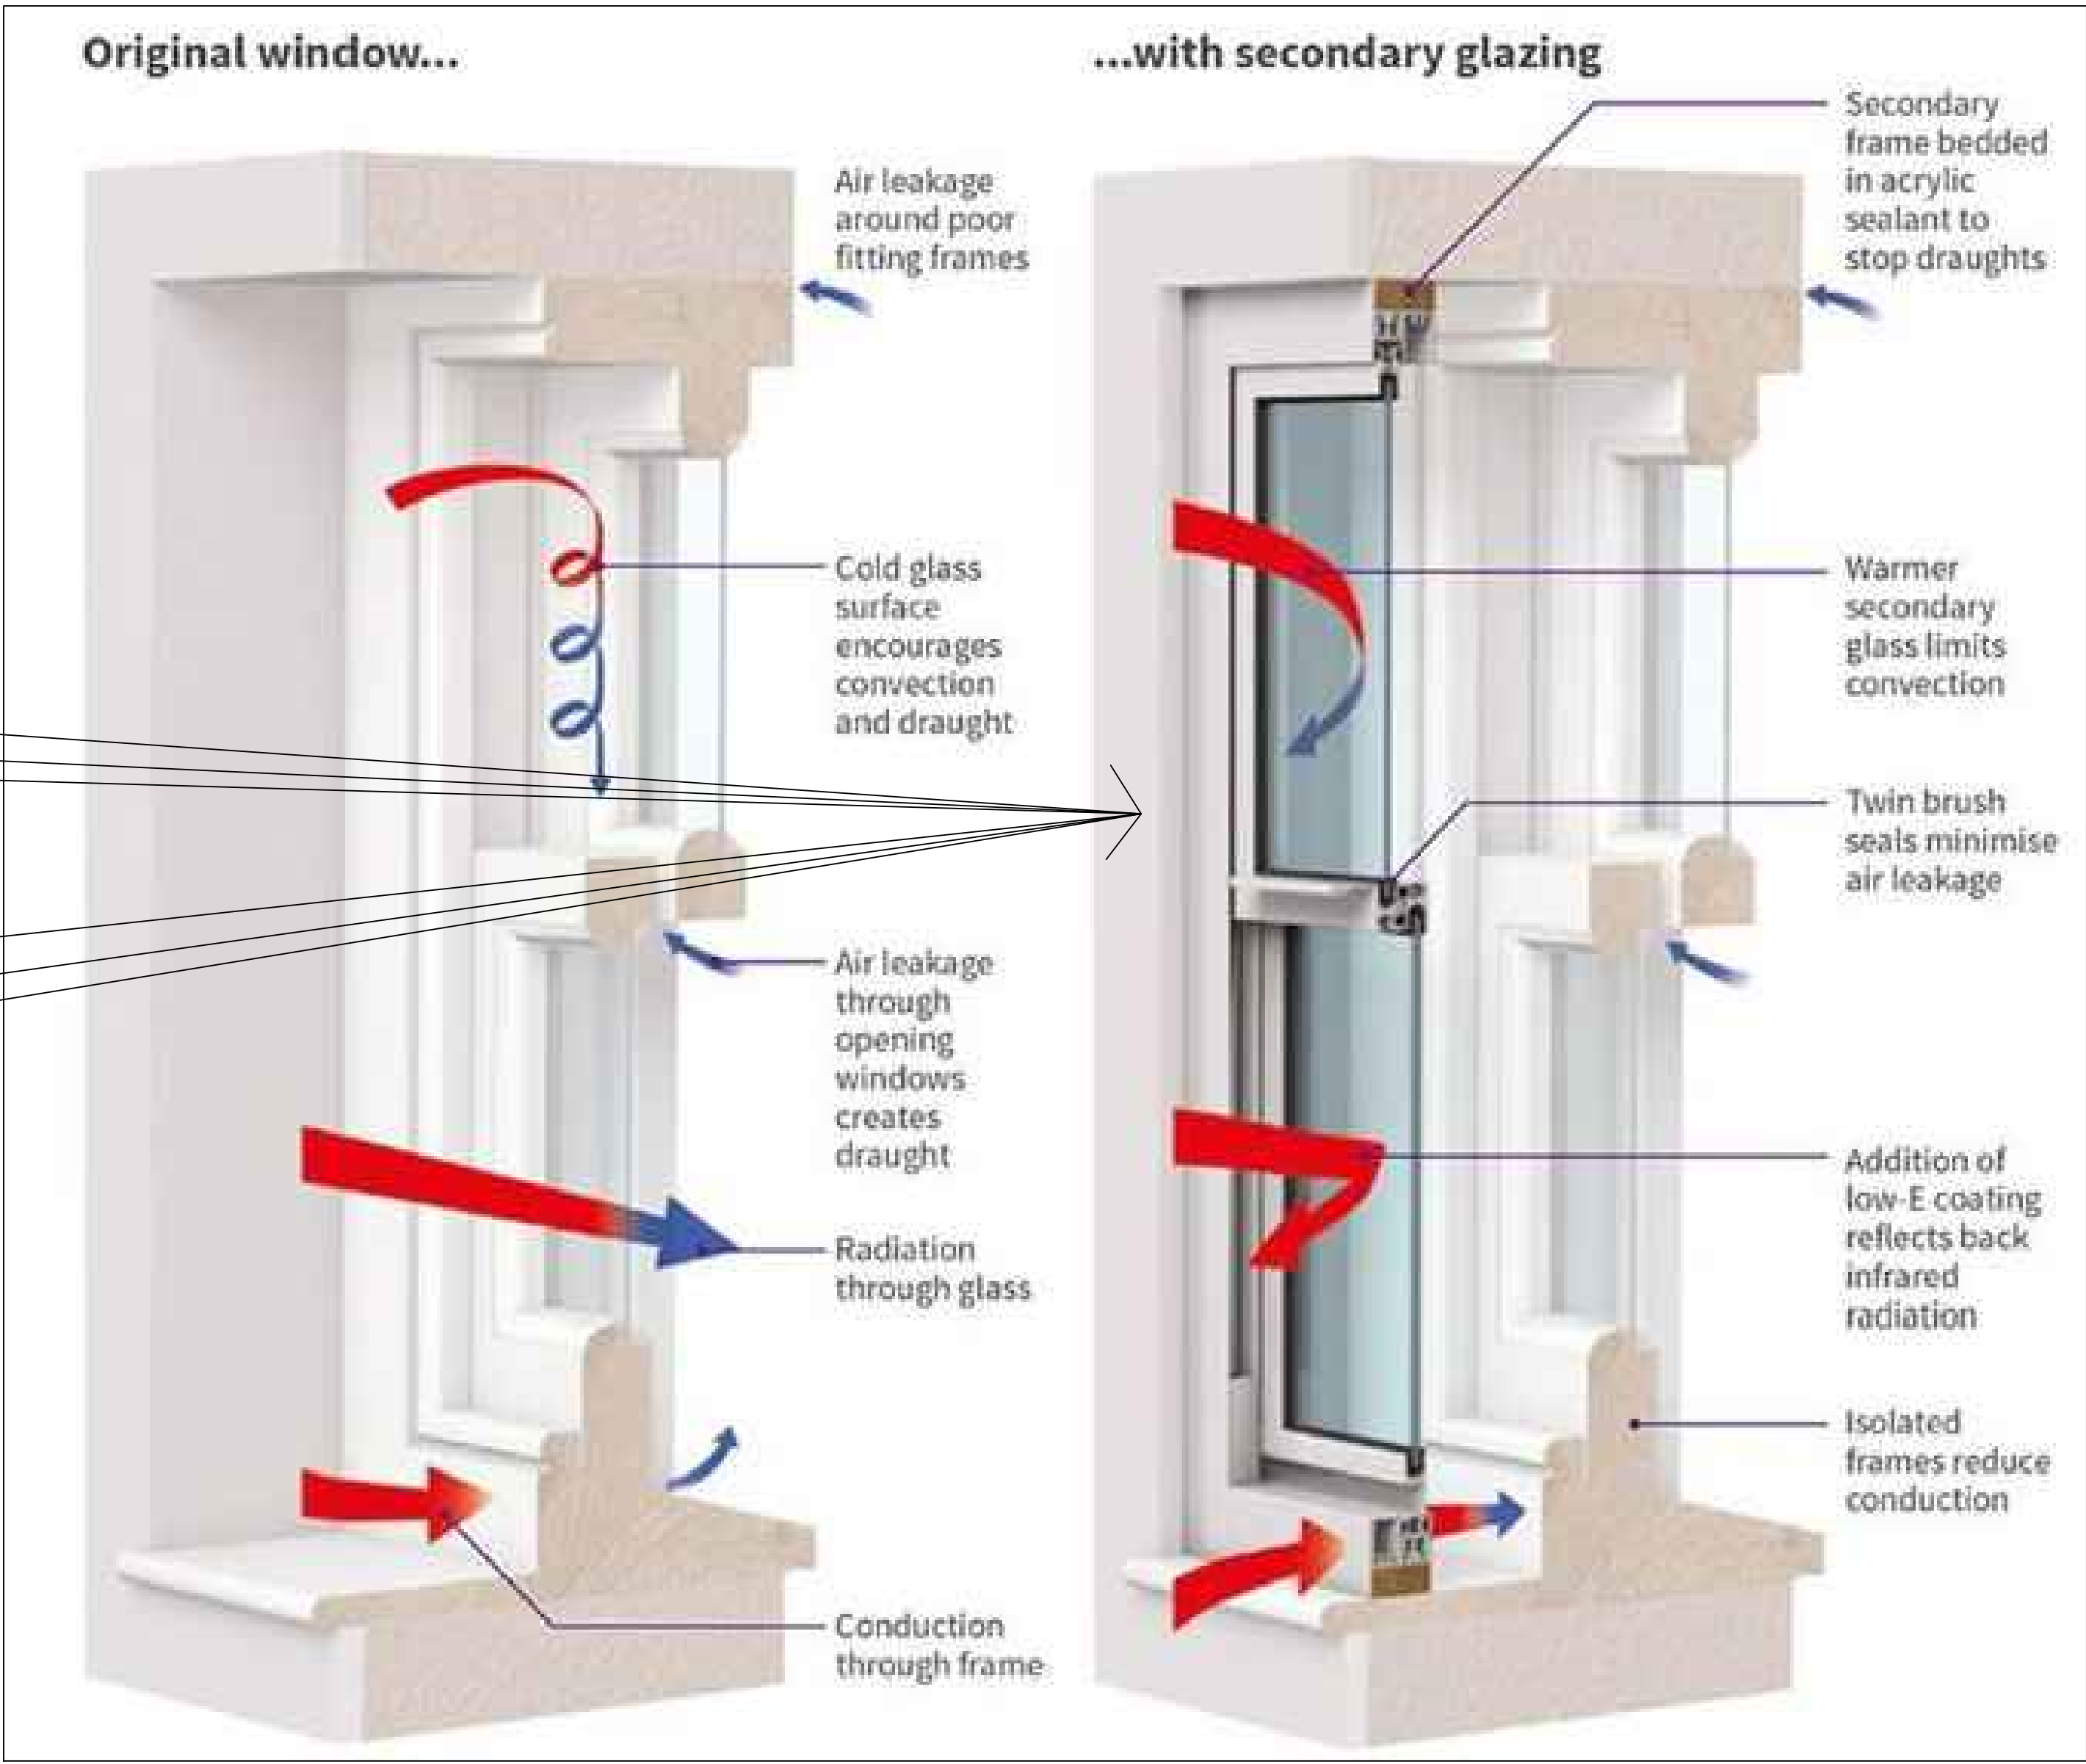

Secondary double glazing to be added to the front facing flat windows and the installation of the secondary system will cause no impact to the existing sliding box sash windows

Itemref	Quantity	Title/Name, designation, material, dimension etc			Article No./Reference	
Designed by IJO	Checked by IJO	Approved by - date XXX - 00/00/00	Filename Building Regs	Date 23/03/2025	Scale N/A	
PEI				Blue Boar Row		
				Secondary glazing details	Edition 0	Sheet 1/1