



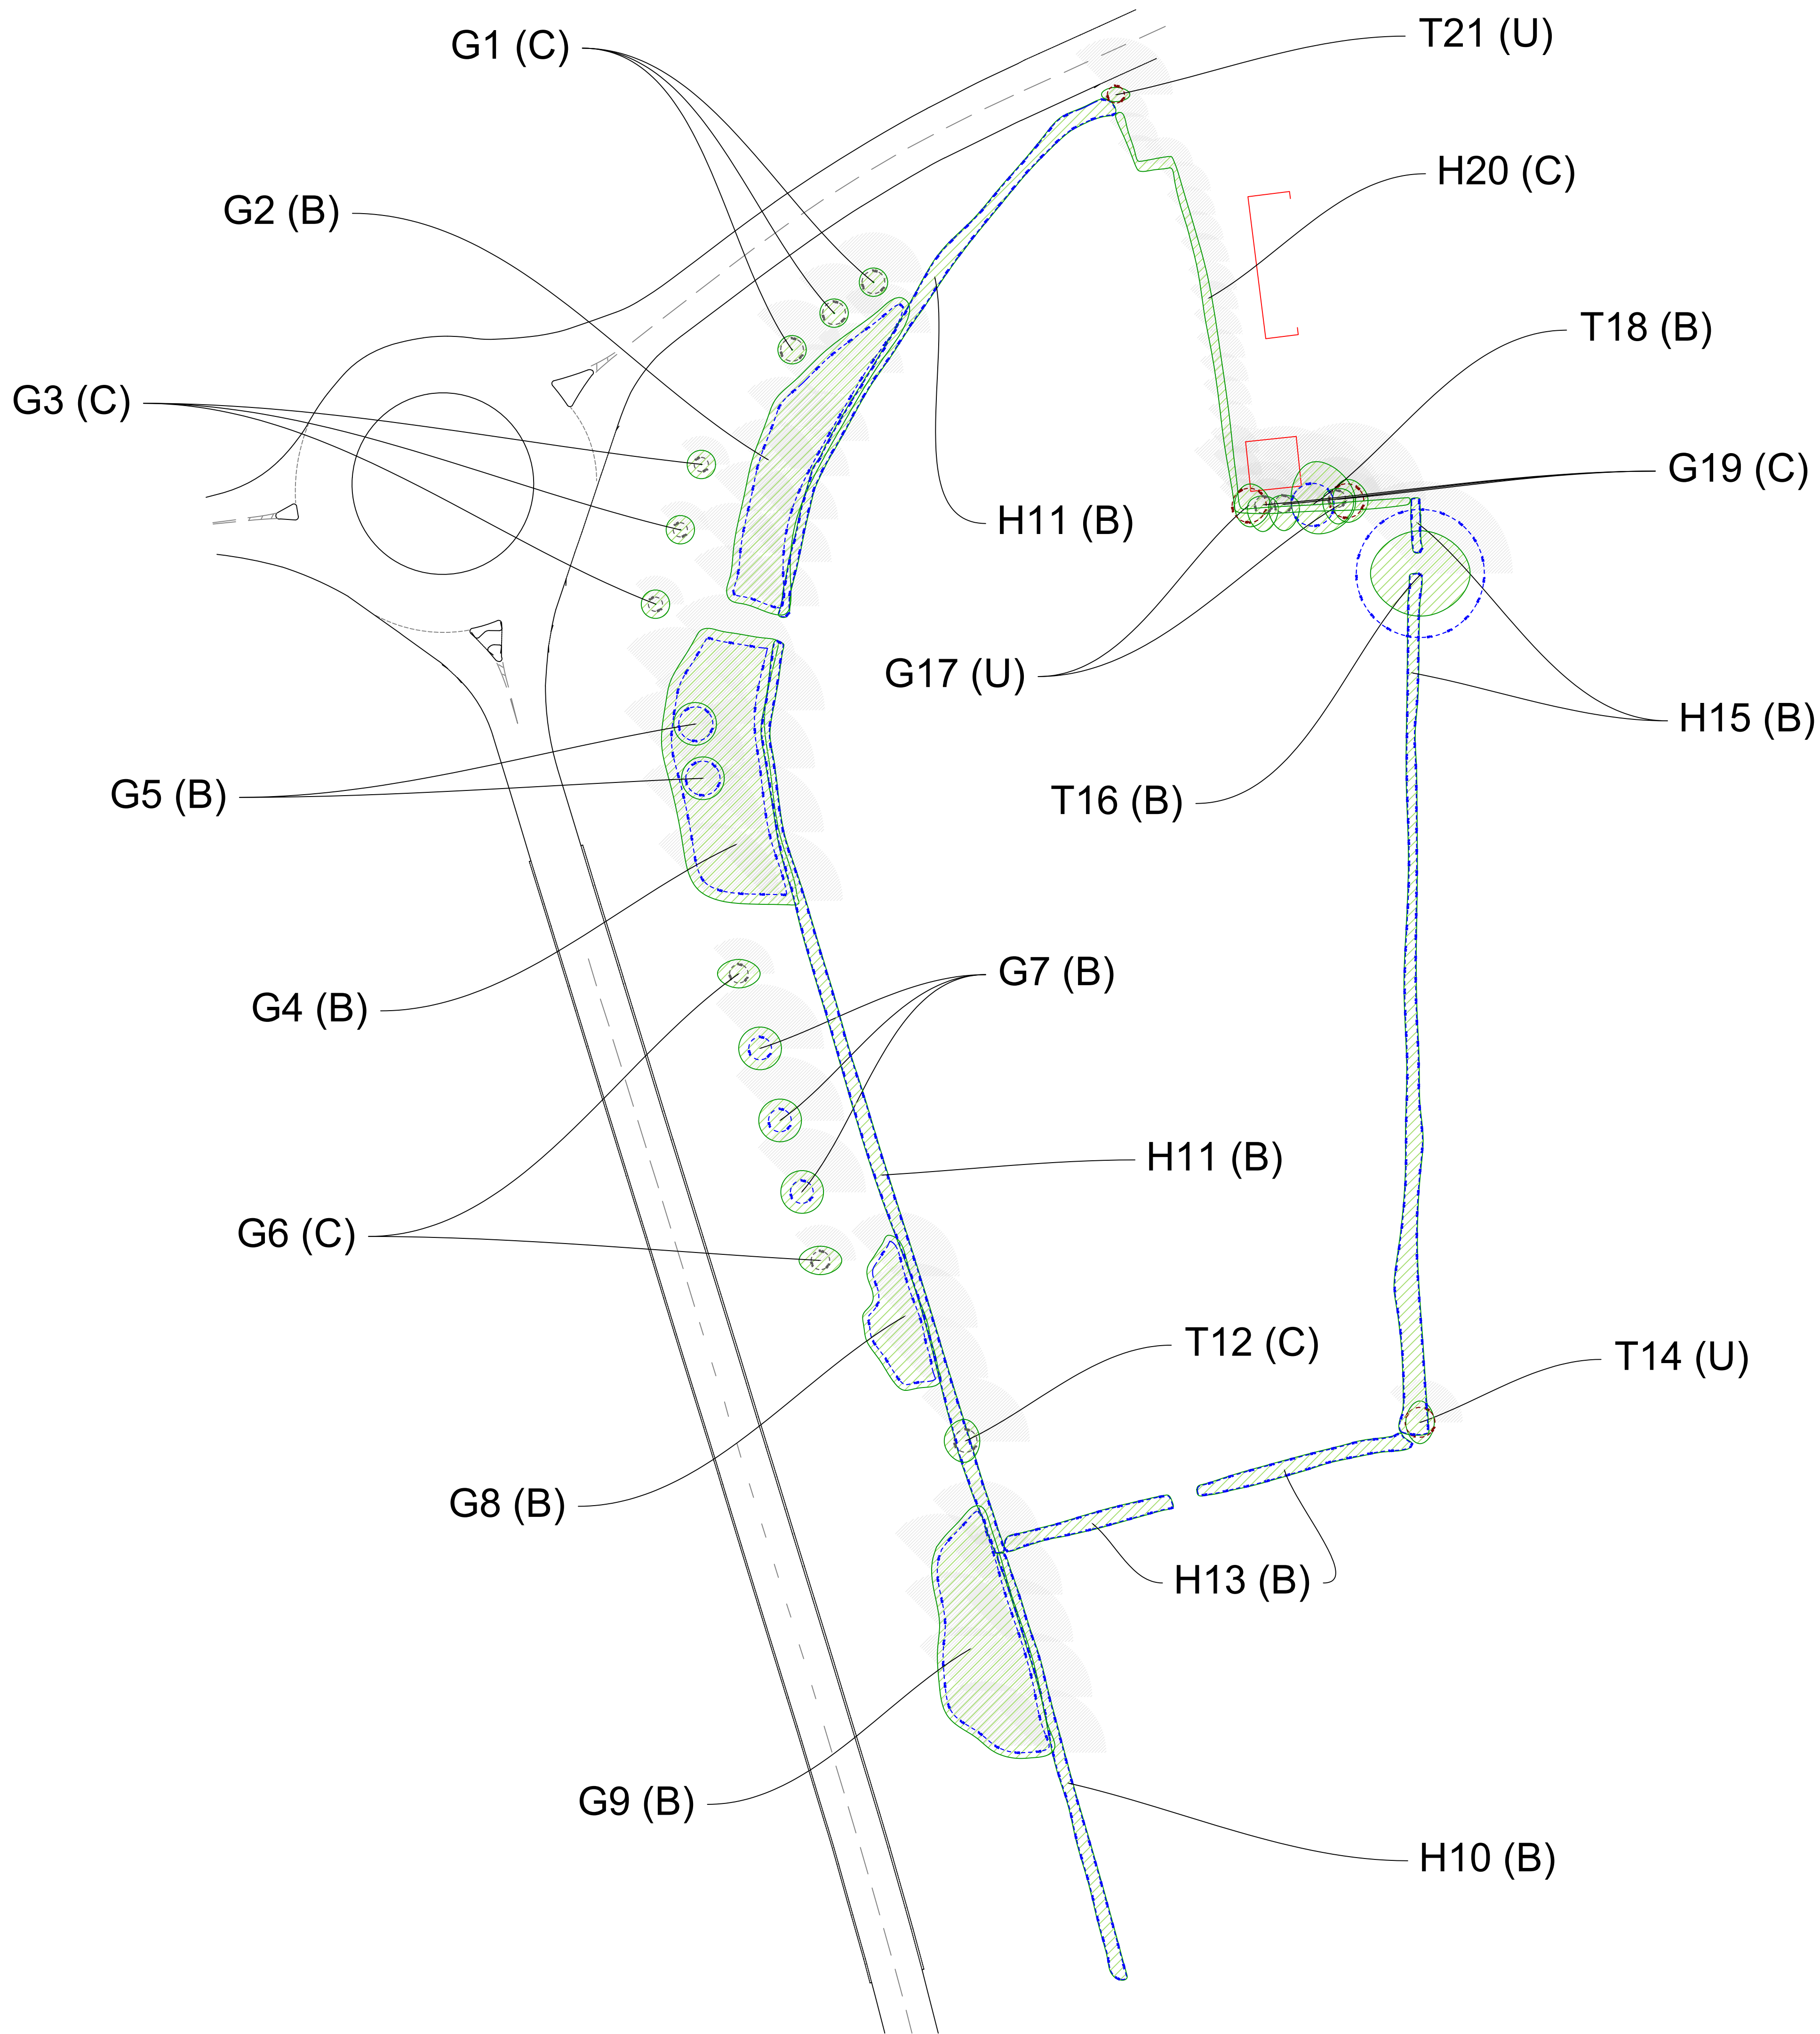

Key:

- Indicative Tree Shadow Extent
- Tree Canopy
- Root Protection Area (colour coded to indicate tree category)
- Category A
- Category B
- Category C
- Category U

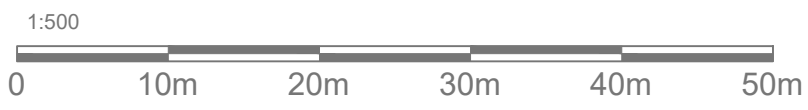

Scale @ A1: 1:500

Drawing should be viewed in colour.
Location of trees suffixed with PA (position approximate) have been estimated on site.

Drawing Title:
Tree Constraints Plan

Project:
Land at Eastern Way Melksham - Lidl

Client:
Lidl Great Britain Limited

Date: 02/10/2025	Drawn: JP
Drawing Number: 3074-TCP-JP	Revision: -

