
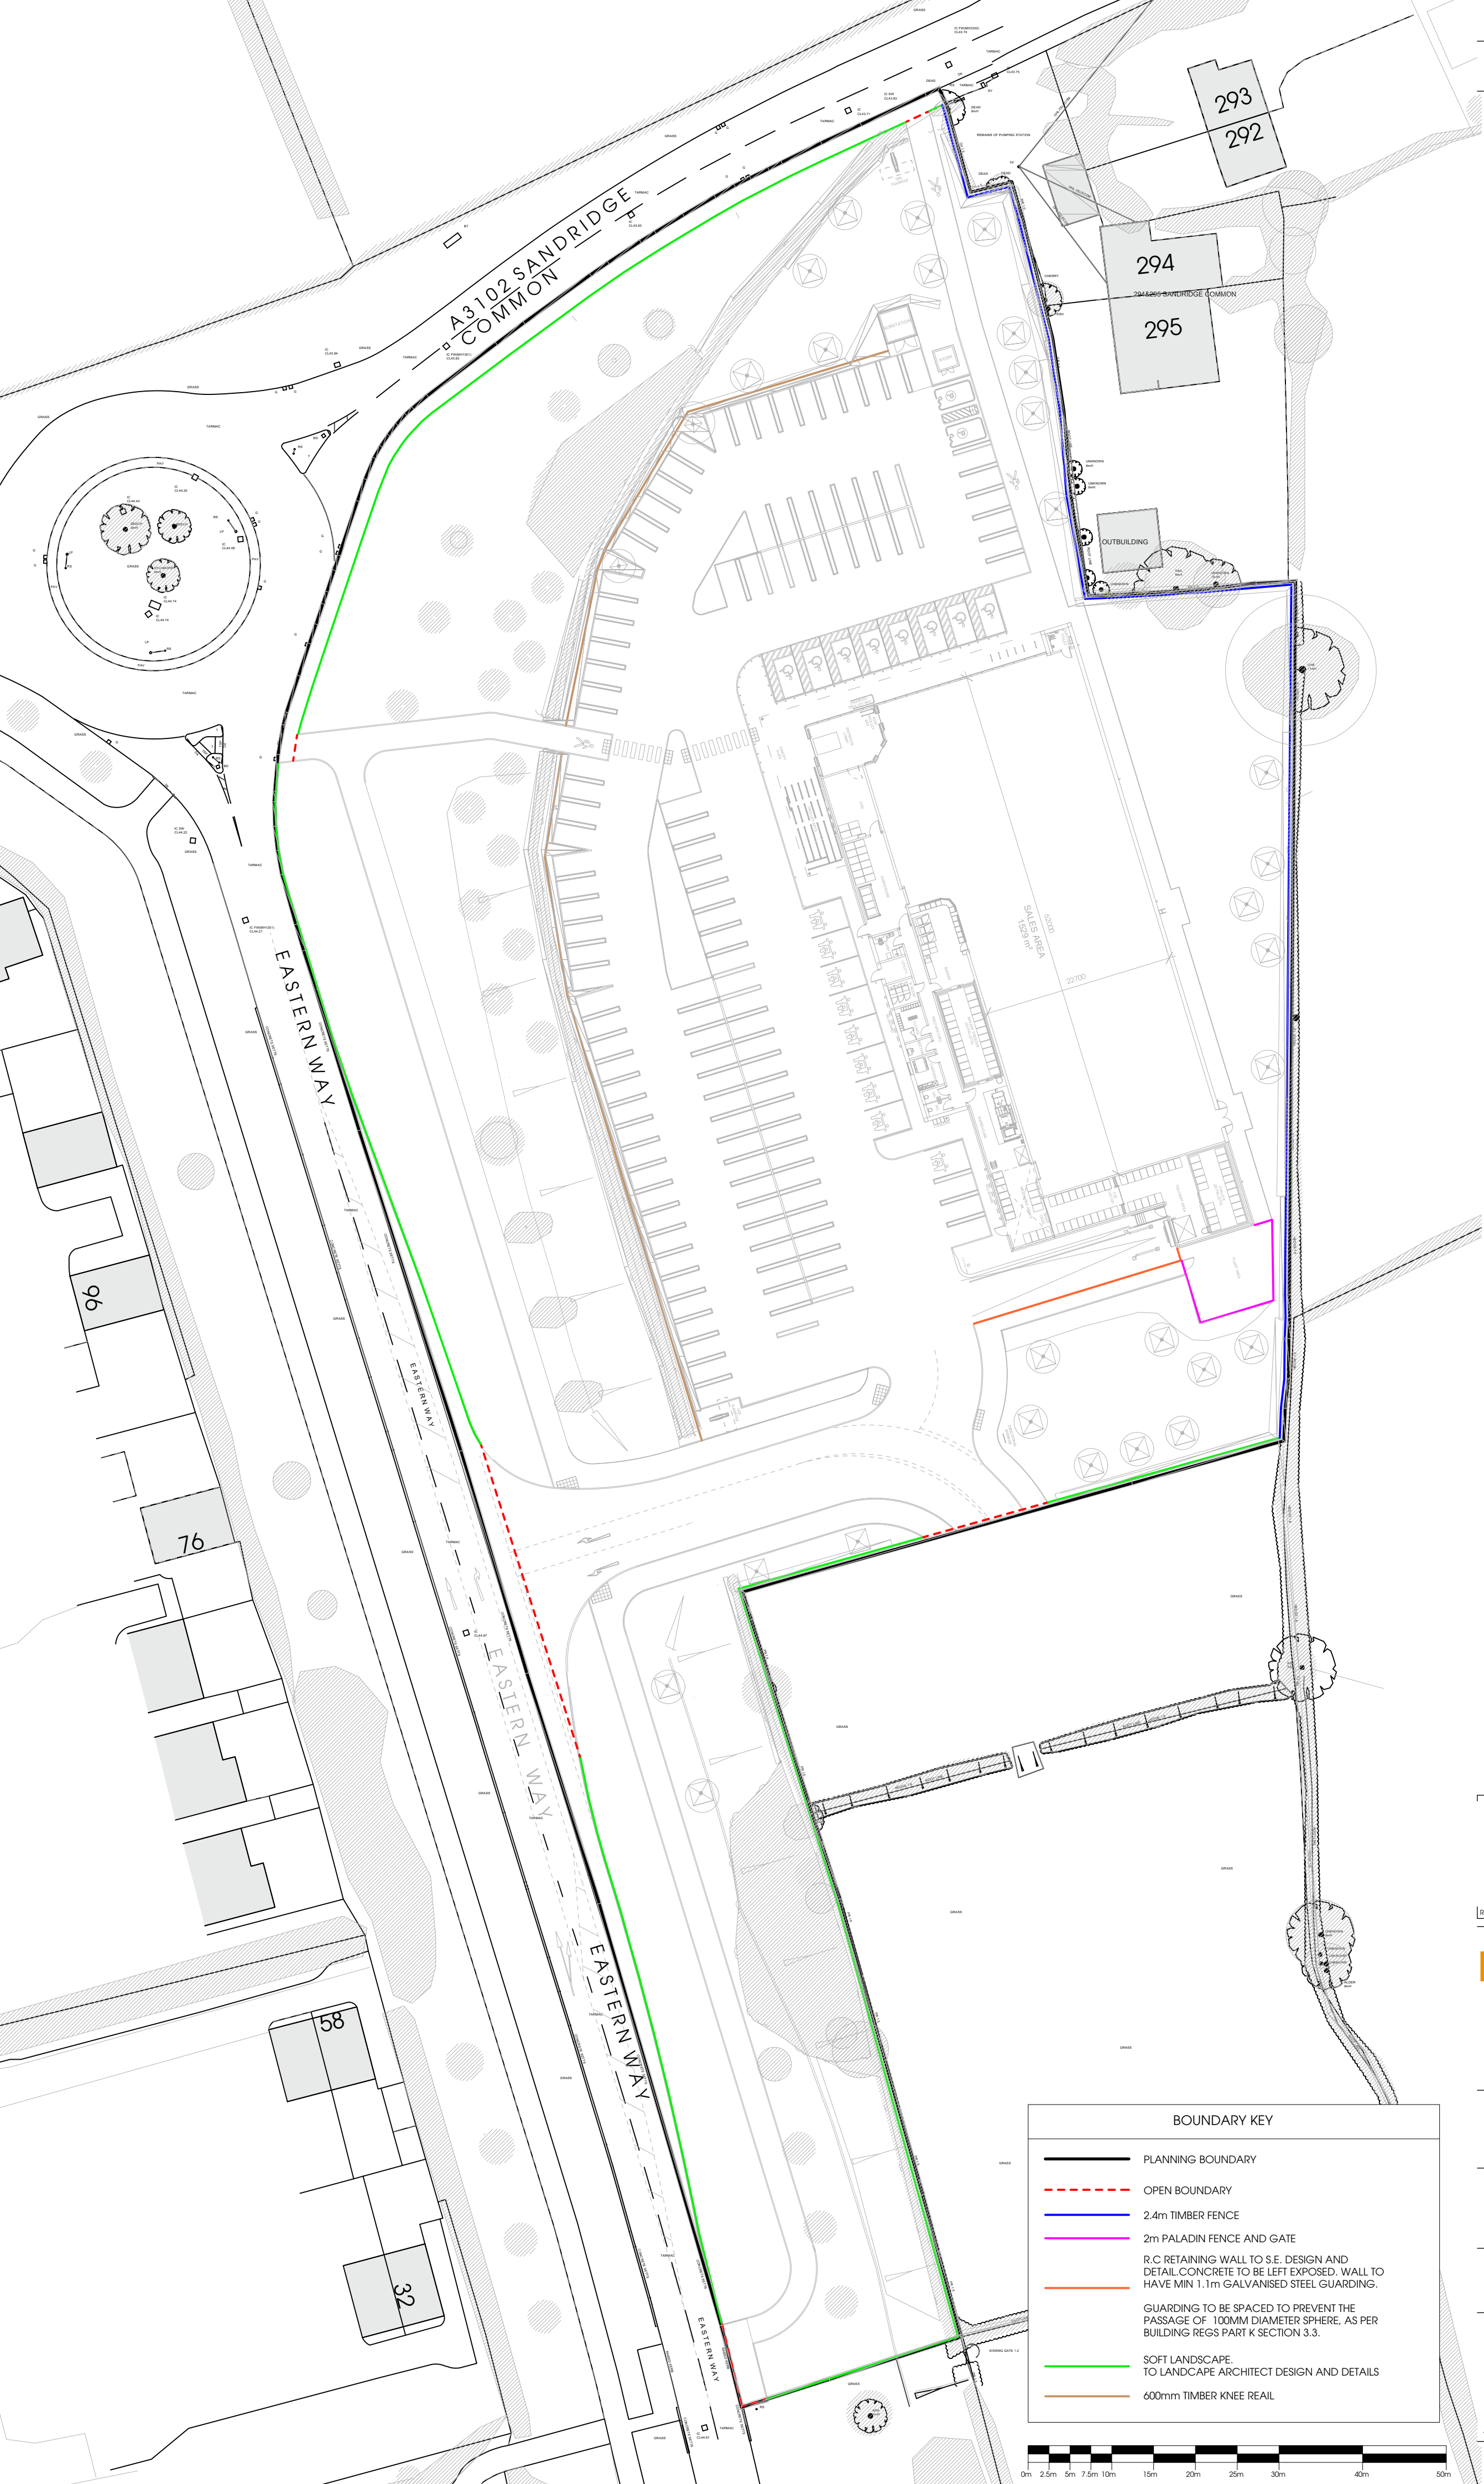


THIS DRAWING IS COPYRIGHT, AND REMAINS THE PROPERTY OF HTC ARCHITECTS. IT MUST NOT BE REPRODUCED, USED, DISCLOSED OR TRANSMITTED TO THIRD PARTIES IN ANY FORM, IN WHOLE OR IN PART, WITHOUT PRIOR WRITTEN PERMISSION.

THIS DRAWING HAS BEEN PREPARED BASED ON INFORMATION BY OTHERS: -

TOPOGRAPHIC SURVEY - EDI SURVEYS REF: 21702

PELL FRISCHMAN LAYOUT
105414-PEF-XX-XX-DR-Y-001001-P06

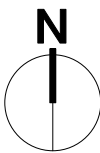

B	14/01/2026	Additional 2no. accessible spaces added	IC
A	08/01/2026	Landscape scheme overlaid	IC
Rev.	Date	Description	Drawn

htcarchitects

York Place Studio
8 Britannia Street
Leeds
LS1 2DZ

T: (0113) 244 3457

W: www.htcarchitects.co.uk
E: info@htcarchitects.co.uk

client
Lidl GB Ltd.



project
**Melksham,
Eastern Way**

drawing title
**Proposed Boundary
Treatments Plan**

date **December 2025**
status **Planning**
scale **1:500 @ A2**
drawn **NG** checked **IC**
job no. **4034** dwg no. **P405** rev. **B**

BOUNDARY KEY	
	PLANNING BOUNDARY
	OPEN BOUNDARY
	2.4m TIMBER FENCE
	2m PALADIN FENCE AND GATE
	R.C RETAINING WALL TO S.E. DESIGN AND DETAIL. CONCRETE TO BE LEFT EXPOSED. WALL TO HAVE MIN 1.1m GALVANISED STEEL GUARDING.
	GUARDING TO BE SPACED TO PREVENT THE PASSAGE OF 100MM DIAMETER SPHERE, AS PER BUILDING REGS PART K SECTION 3.3.
	SOFT LANDSCAPE, TO LANDSCAPE ARCHITECT DESIGN AND DETAILS
	600mm TIMBER KNEE RAIL

