
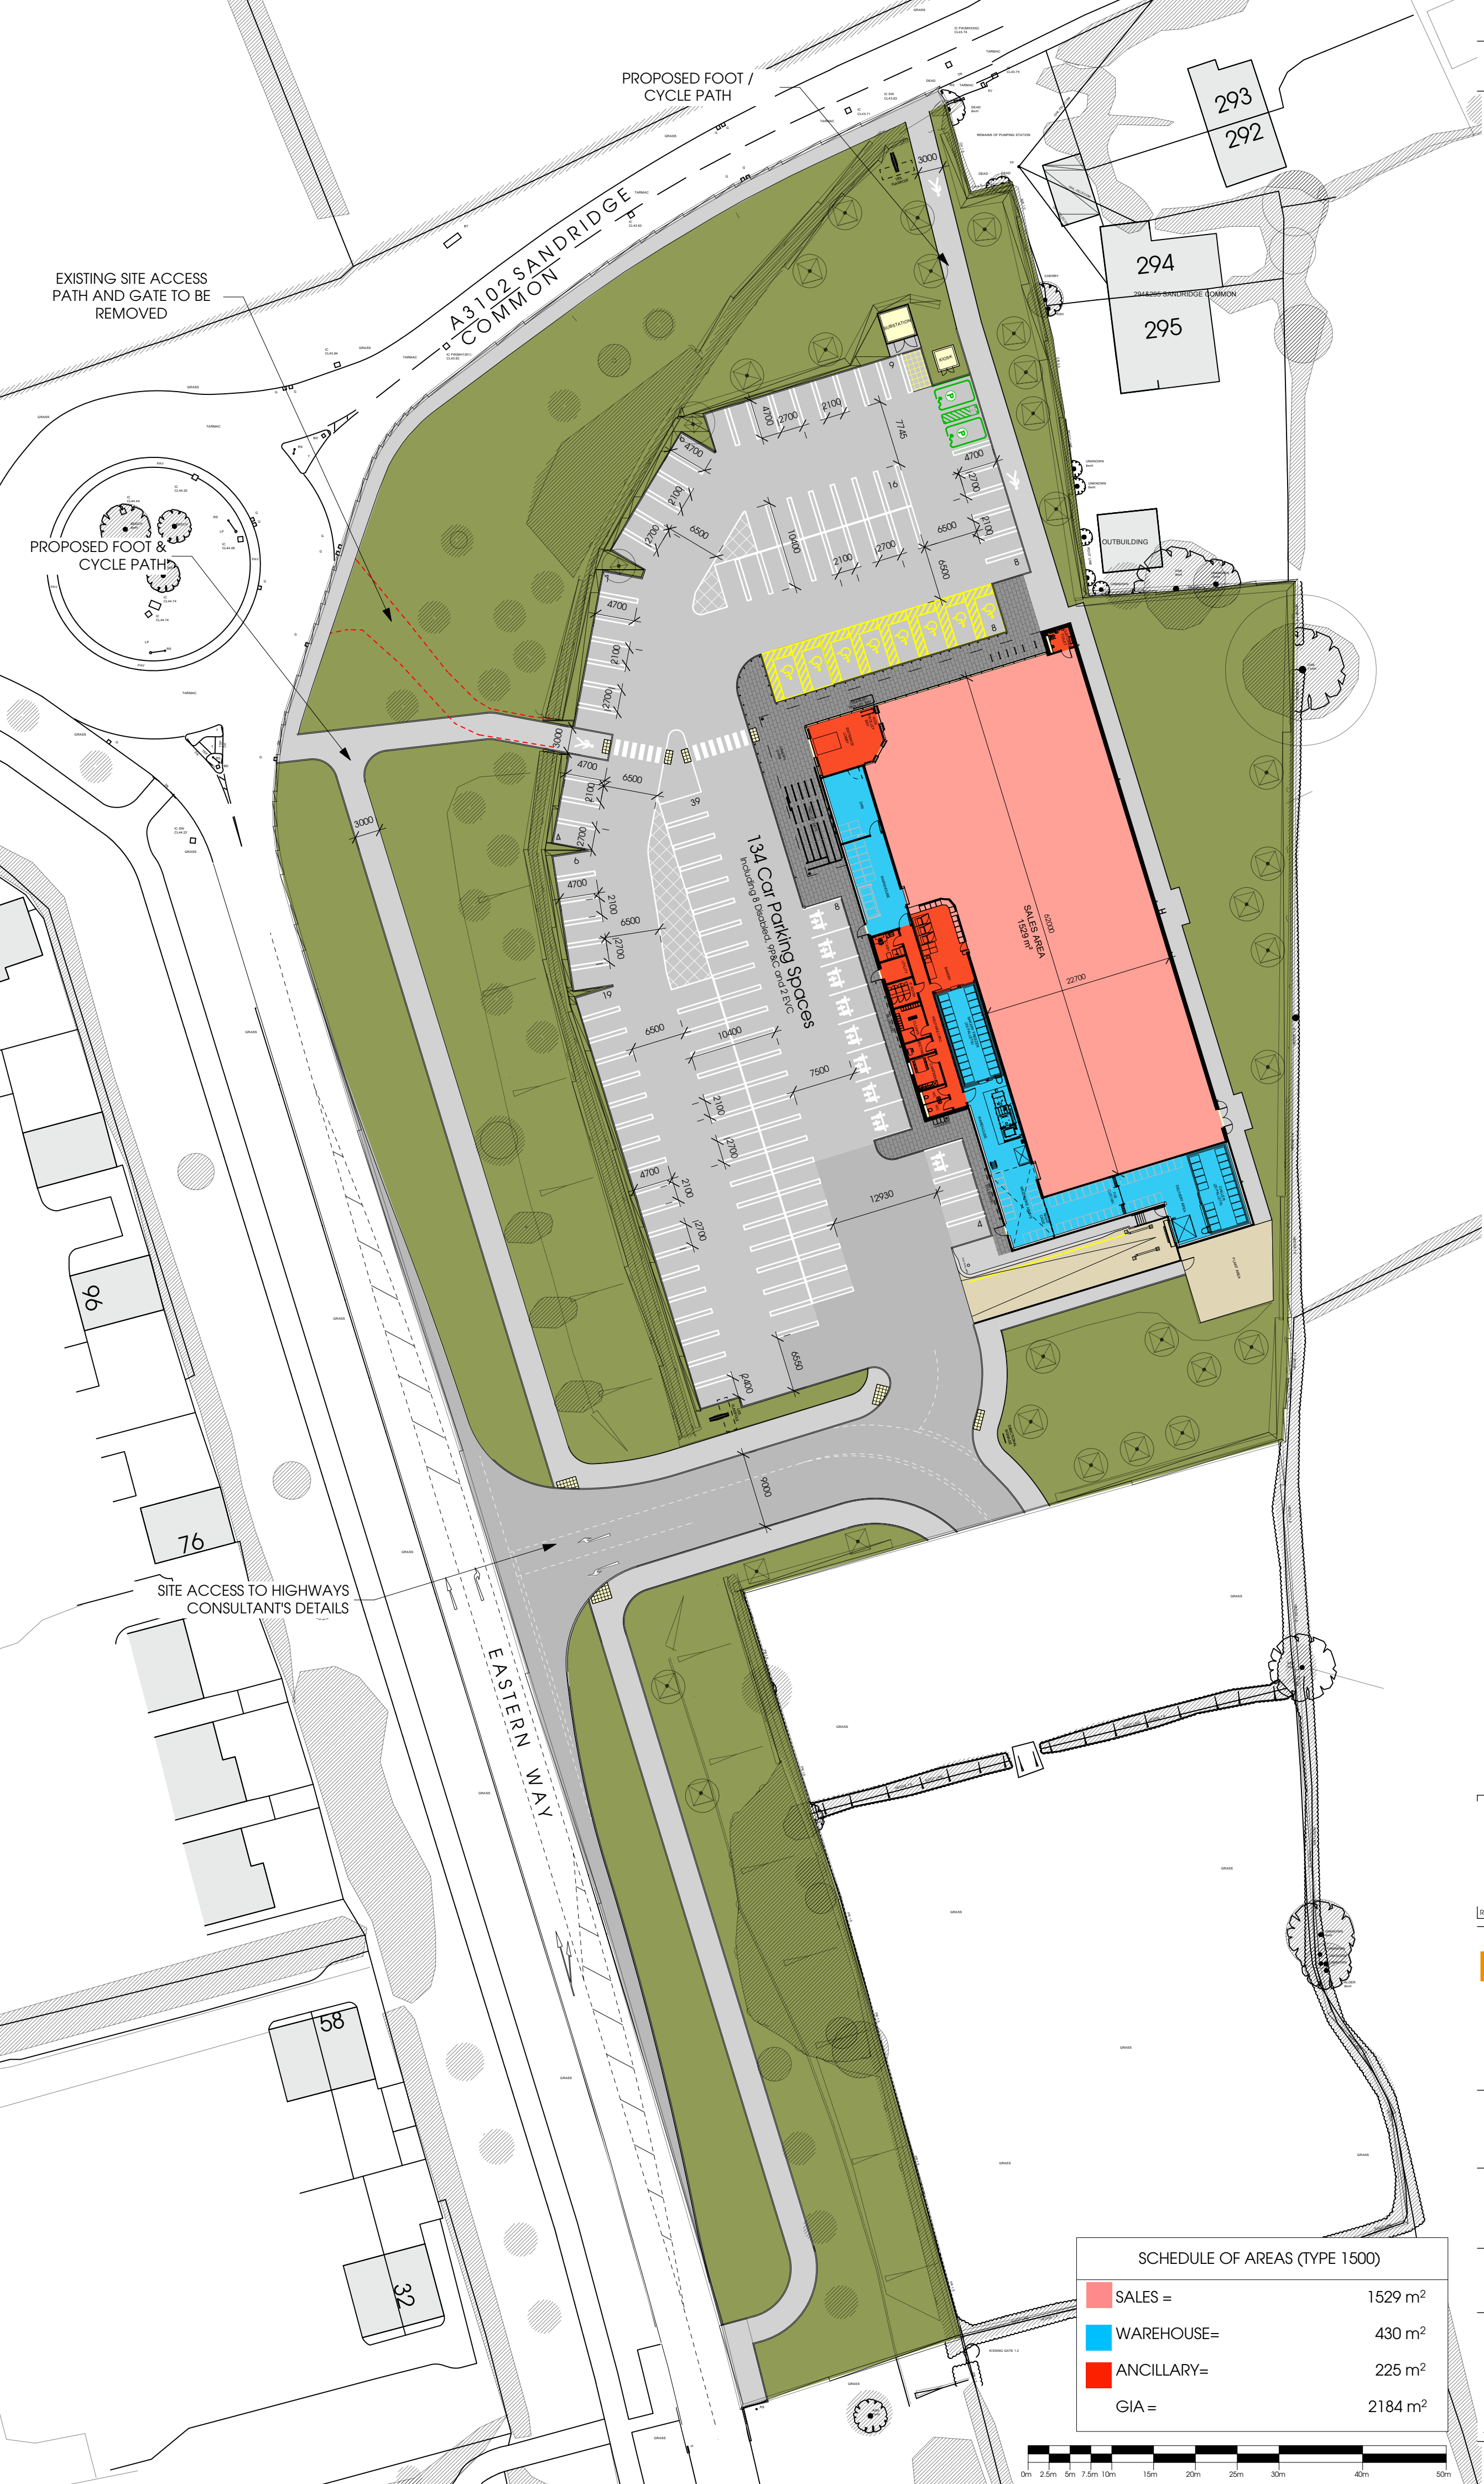


THIS DRAWING IS COPYRIGHT, AND REMAINS THE PROPERTY OF HTC ARCHITECTS. IT MUST NOT BE REPRODUCED, USED, DISCLOSED OR TRANSMITTED TO THIRD PARTIES IN ANY FORM, IN WHOLE OR IN PART, WITHOUT PRIOR WRITTEN PERMISSION.

THIS DRAWING HAS BEEN PREPARED BASED ON INFORMATION BY OTHERS: -

TOPOGRAPHIC SURVEY - EDI SURVEYS REF: 21702

PELL FRISCHMANN LAYOUT
105414-PEF-XX-XX-DR-Y-001001-P06

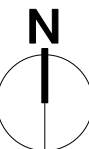

D	14/01/2026	Additional 2no. accessible spaces added	IC
C	08/01/2026	Landscaping scheme overlaid	IC
B	10/12/2025	Updated to suit receipt of topographic survey. Planning red line boundary amended. Tree pits added to car park.	IC
Rev	Date	Description	Drawn

htcarchitects

York Place Studio
8 Britannia Street
Leeds
LS1 2DZ

T: (0113) 244 3457

W: www.htcarchitects.co.uk
E: info@htcarchitects.co.uk

client
Lidl GB Ltd.



project
**Melksham,
Eastern Way**

drawing title
**Proposed Setting Out Site
Plan**

date **December 2025**
status **Planning**
scale **1:500 @ A2**
drawn **NG** checked **IC**
job no. **4034** dwg no. **P402** rev. **D**

SCHEDULE OF AREAS (TYPE 1500)

SALES =	1529 m ²
WAREHOUSE=	430 m ²
ANCILLARY=	225 m ²
GIA =	2184 m ²

