



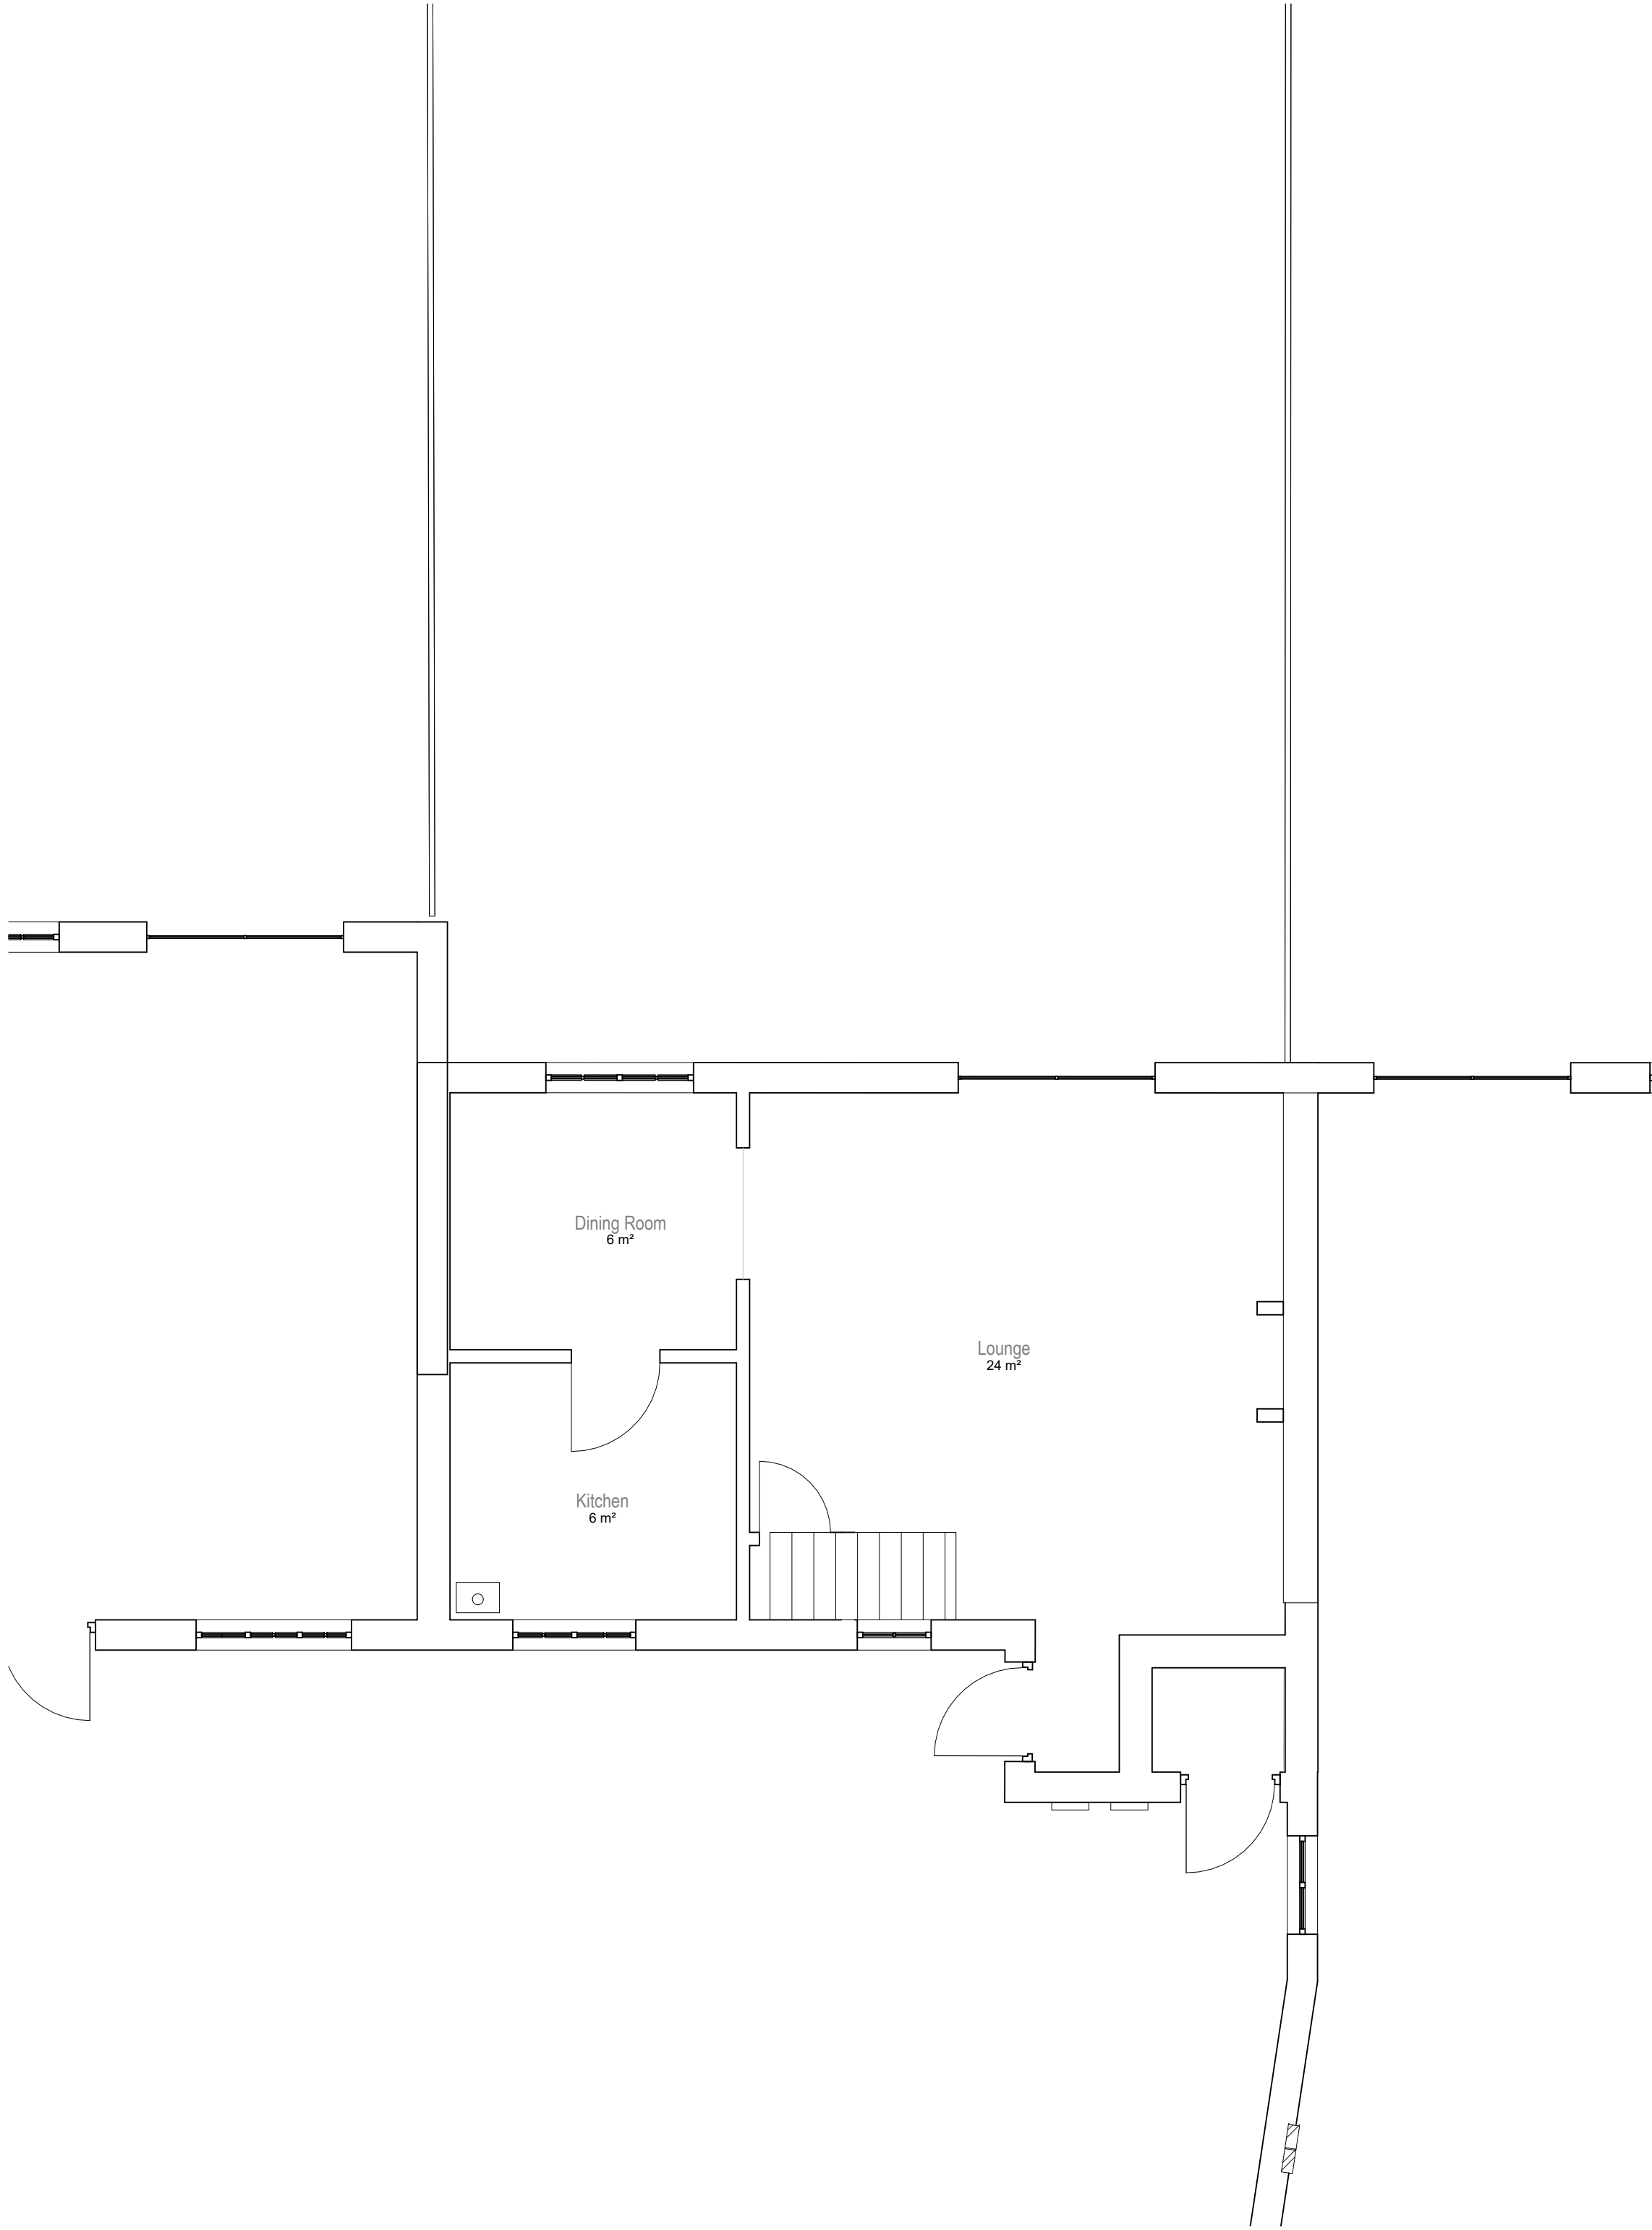

1 Level 0 Existing
1 : 50

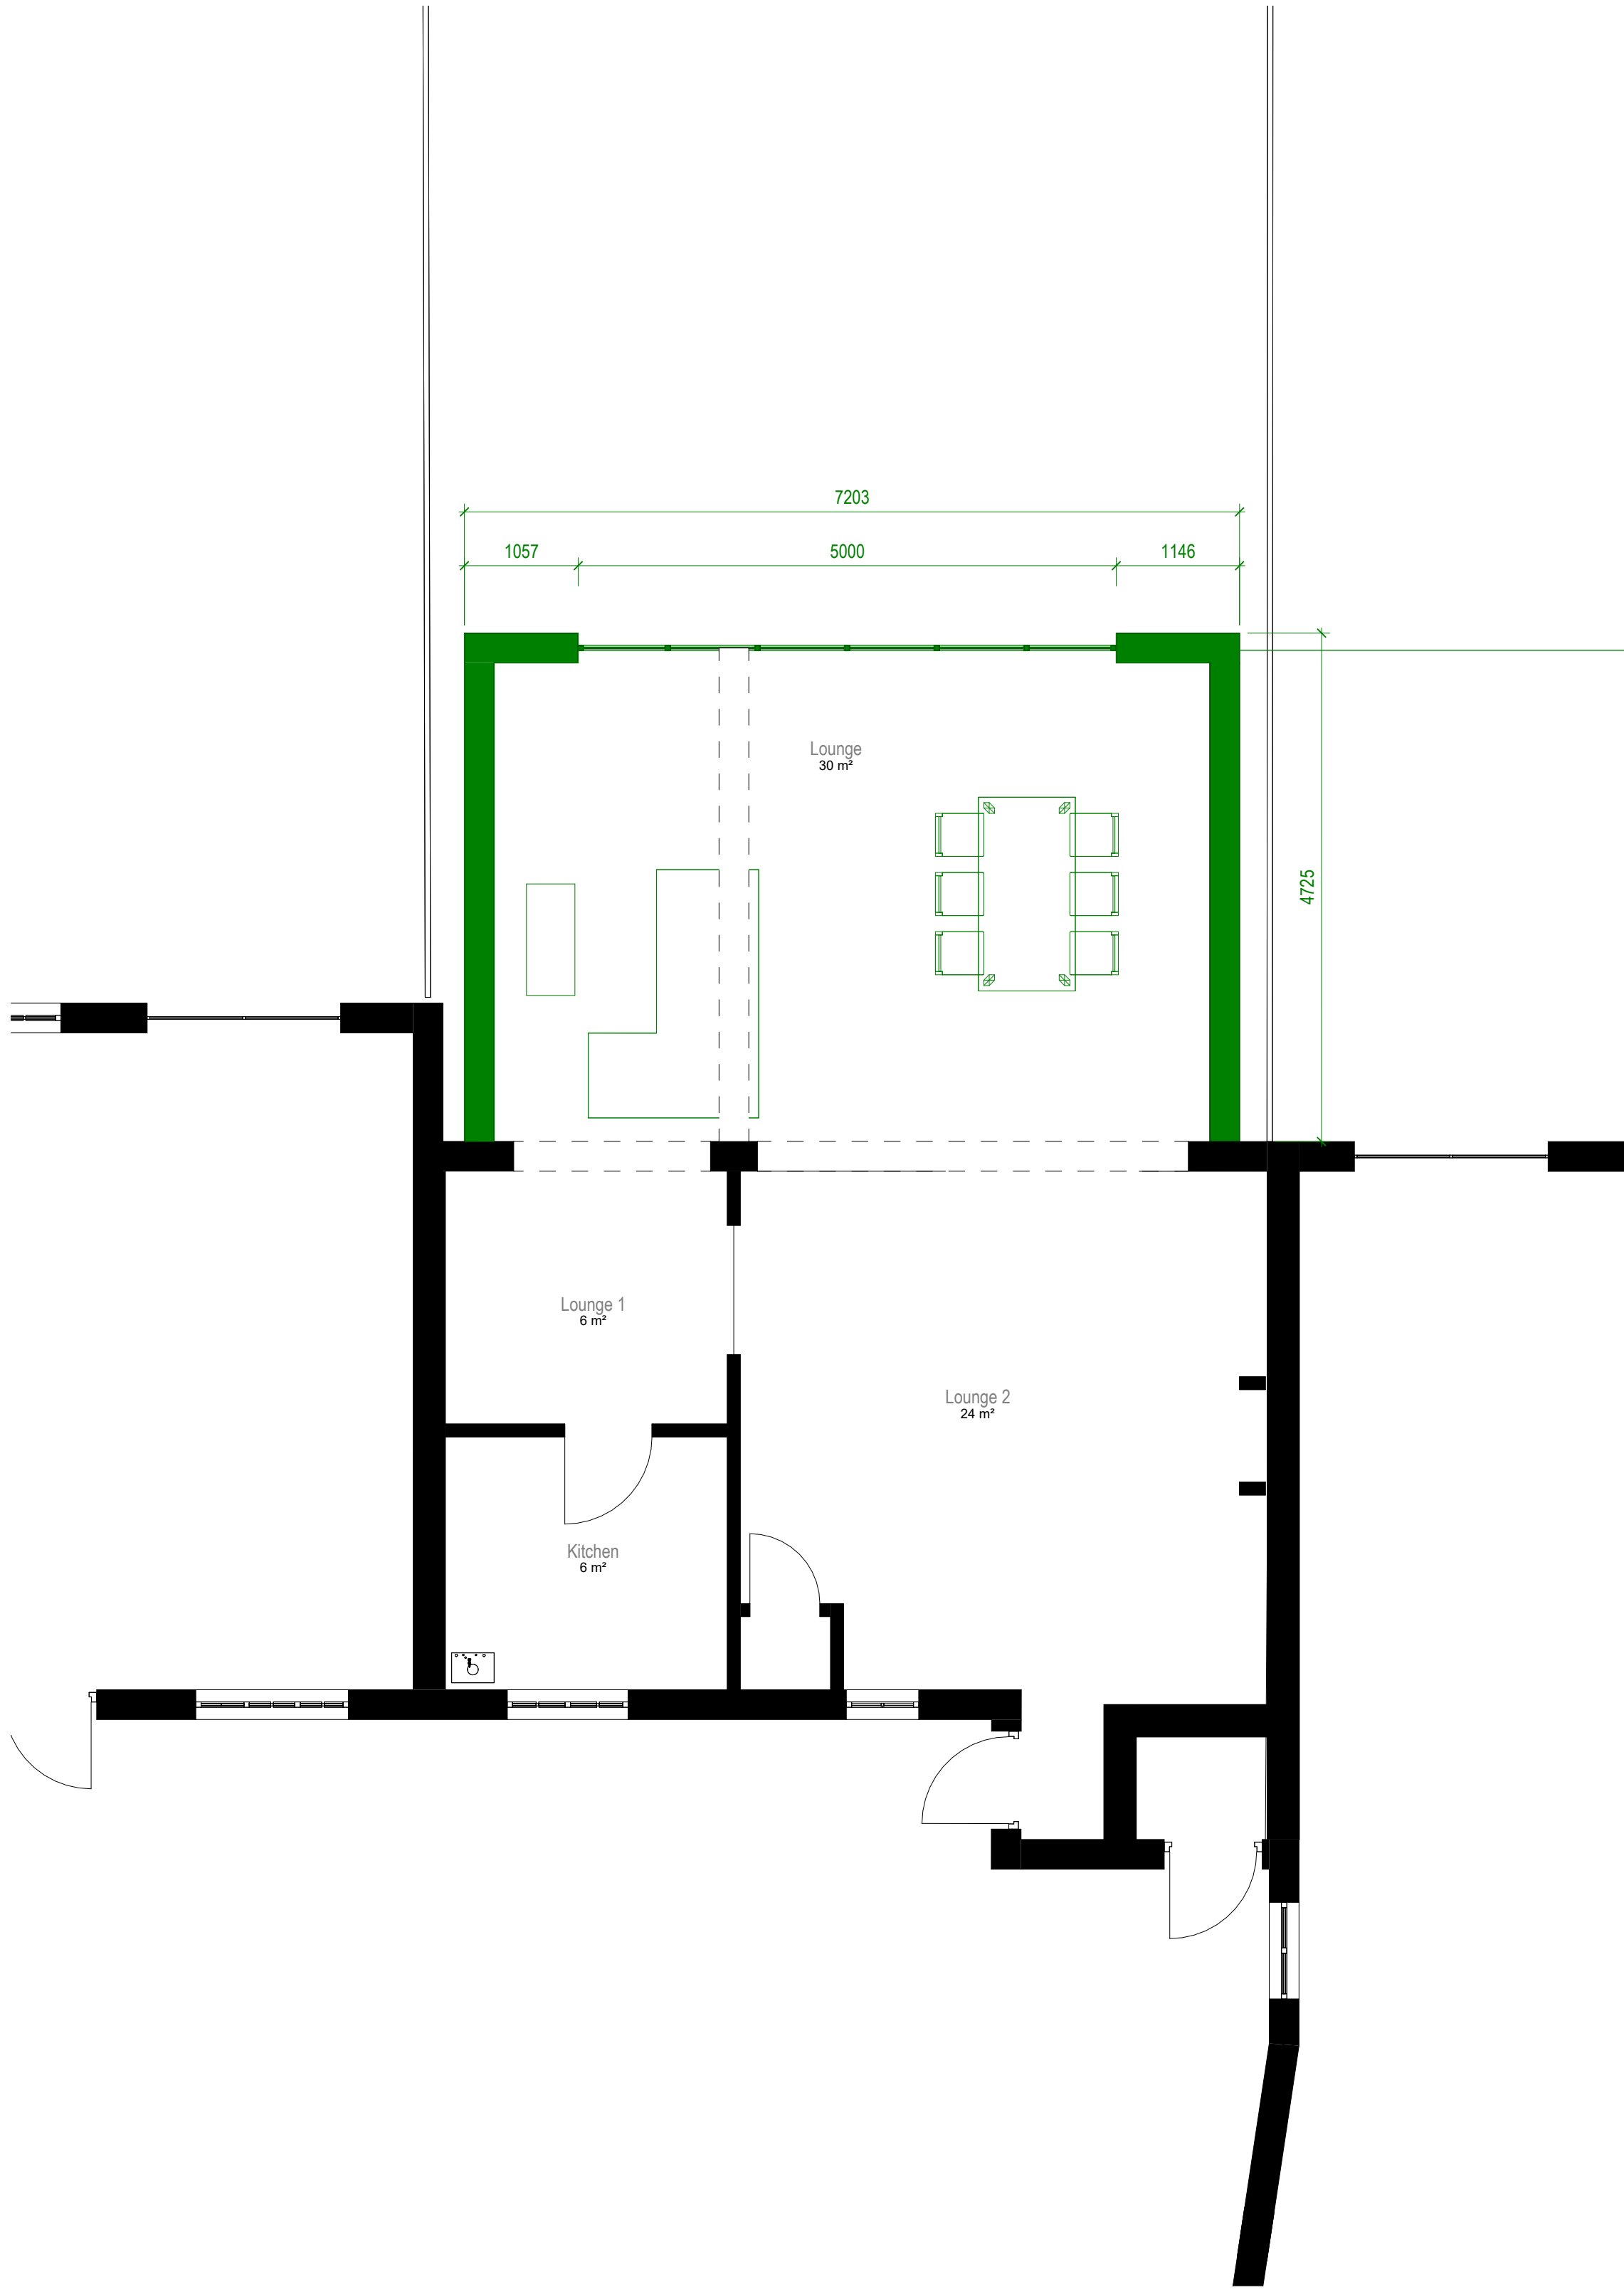


2 Level 0 Proposed
1 : 50

Proposed single storey rear extension
Materials used in any exterior work are to be of a similar appearance to those used in the construction of the exterior of the existing wellinghouse.
All glass to be obscurely glazed.



VISUAL SCALE 1:50 @ A1

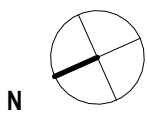

Status	PRIOR APPROVAL
Client	Mrs Jade Peta Rose Bradley
Project Title	21 HARVARD WAY AMESBURY SALISBURY SP4 7XE
Drawing Title	Existing and Proposed Ground Floor A1
Project No.	2024_39
Drawing No.	002-SI-XX-00-DR-I-P3
Drawing Date	Rev 1 : 50
Created By	Rakesh Mistry
m83 Associates Ltd	
London Office	3rd Floor, 86-90 Paul Street, London, EC2A 4NE
Manchester Office	Bartle House, 9 Oxford Court, Manchester, M2 3WQ
ARB	RIBA