



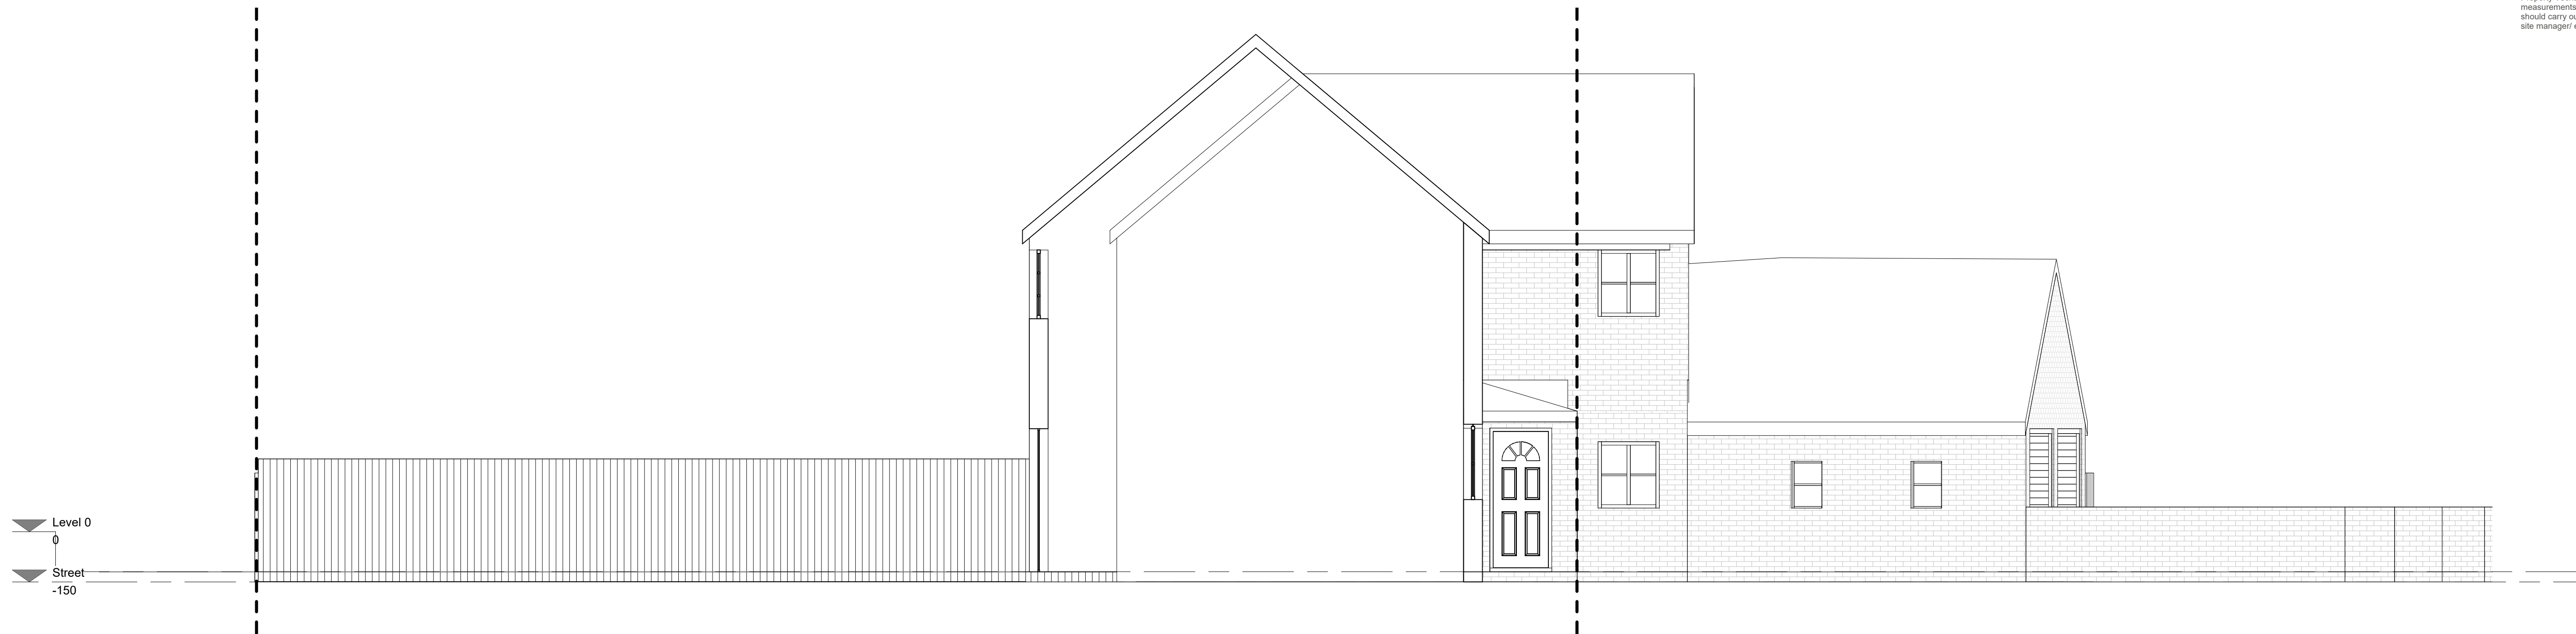

1 Existing Side 1 Elevation
1 : 50

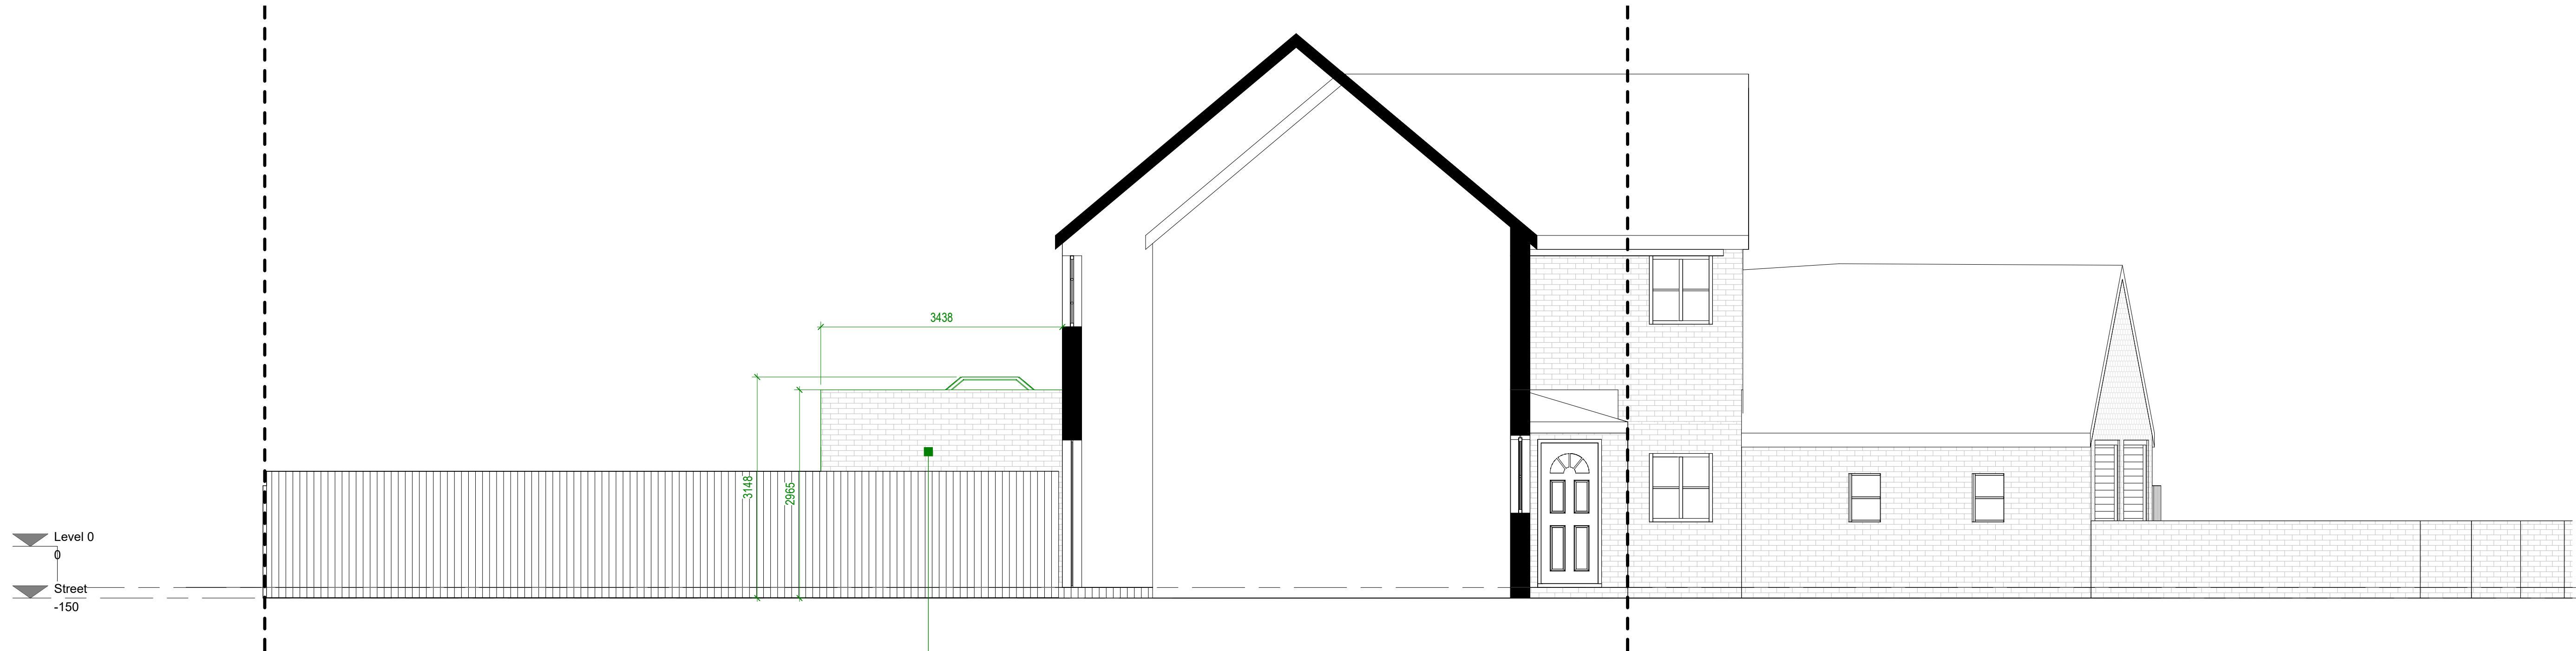

2 Proposed Side 1 Elevation
1 : 50

Proposed single storey rear extension
Materials used in any exterior work are to be of a similar appearance to those used in the construction of the exterior of the existing wellinghouse.
All glass to be obscurely glazed.

Status
PRIOR APPROVAL

Client
Mrs Jade Peta Rose Bradley

Project Title
21 HARVARD WAY AMESBURY
SALISBURY SP4 7XE

Drawing Title
Existing and Proposed Side 1 Elevations A1

Project No.
2024_39
Drawing No.
002-SI-XX-00-DR-I-P6
Drawing Date
Rev
Scale at A1
1 : 50

Created By
Rakesh M

m83 Associates Ltd

London Office
3rd Floor, 86-90 Paul Street, London, EC2A 4NE
Manchester Office
Bartle House, 9 Oxford Court, Manchester, M2 3WQ

arb
Architects
Registration
Board
REG NO: 110044A

RIBA
Chartered Practitioner

0m 1m 2m 3m 4m 5m

VISUAL SCALE 1:50 @ A1