



DO NOT SCALE this drawing. Use figured dimensions only.
The Contractor must check & verify all dimensions on site.
Any discrepancies must be reported immediately to the Engineer for
clarification before proceeding.
This drawing is copyright and owned by Morgan Civil + Structural.
SAFETY, HEALTH AND ENVIRONMENTAL INFORMATION
Refer to the relevant Construction (Design and Management) documentation
where applicable.
It is assumed that all works on this drawing will be carried out by a competent
contractor, working where appropriate to an approved method statement.

Drawing Sheet Key Plan

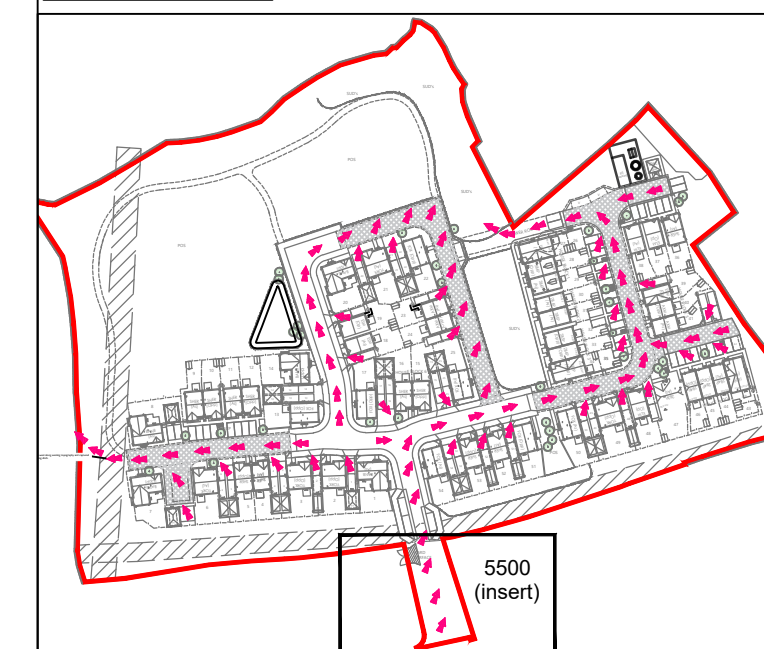

- Key:**
- Site Boundary
 - Exceedance Flow Route
 - Major Contour (0.25m)
 - Minor Contour (0.05m)

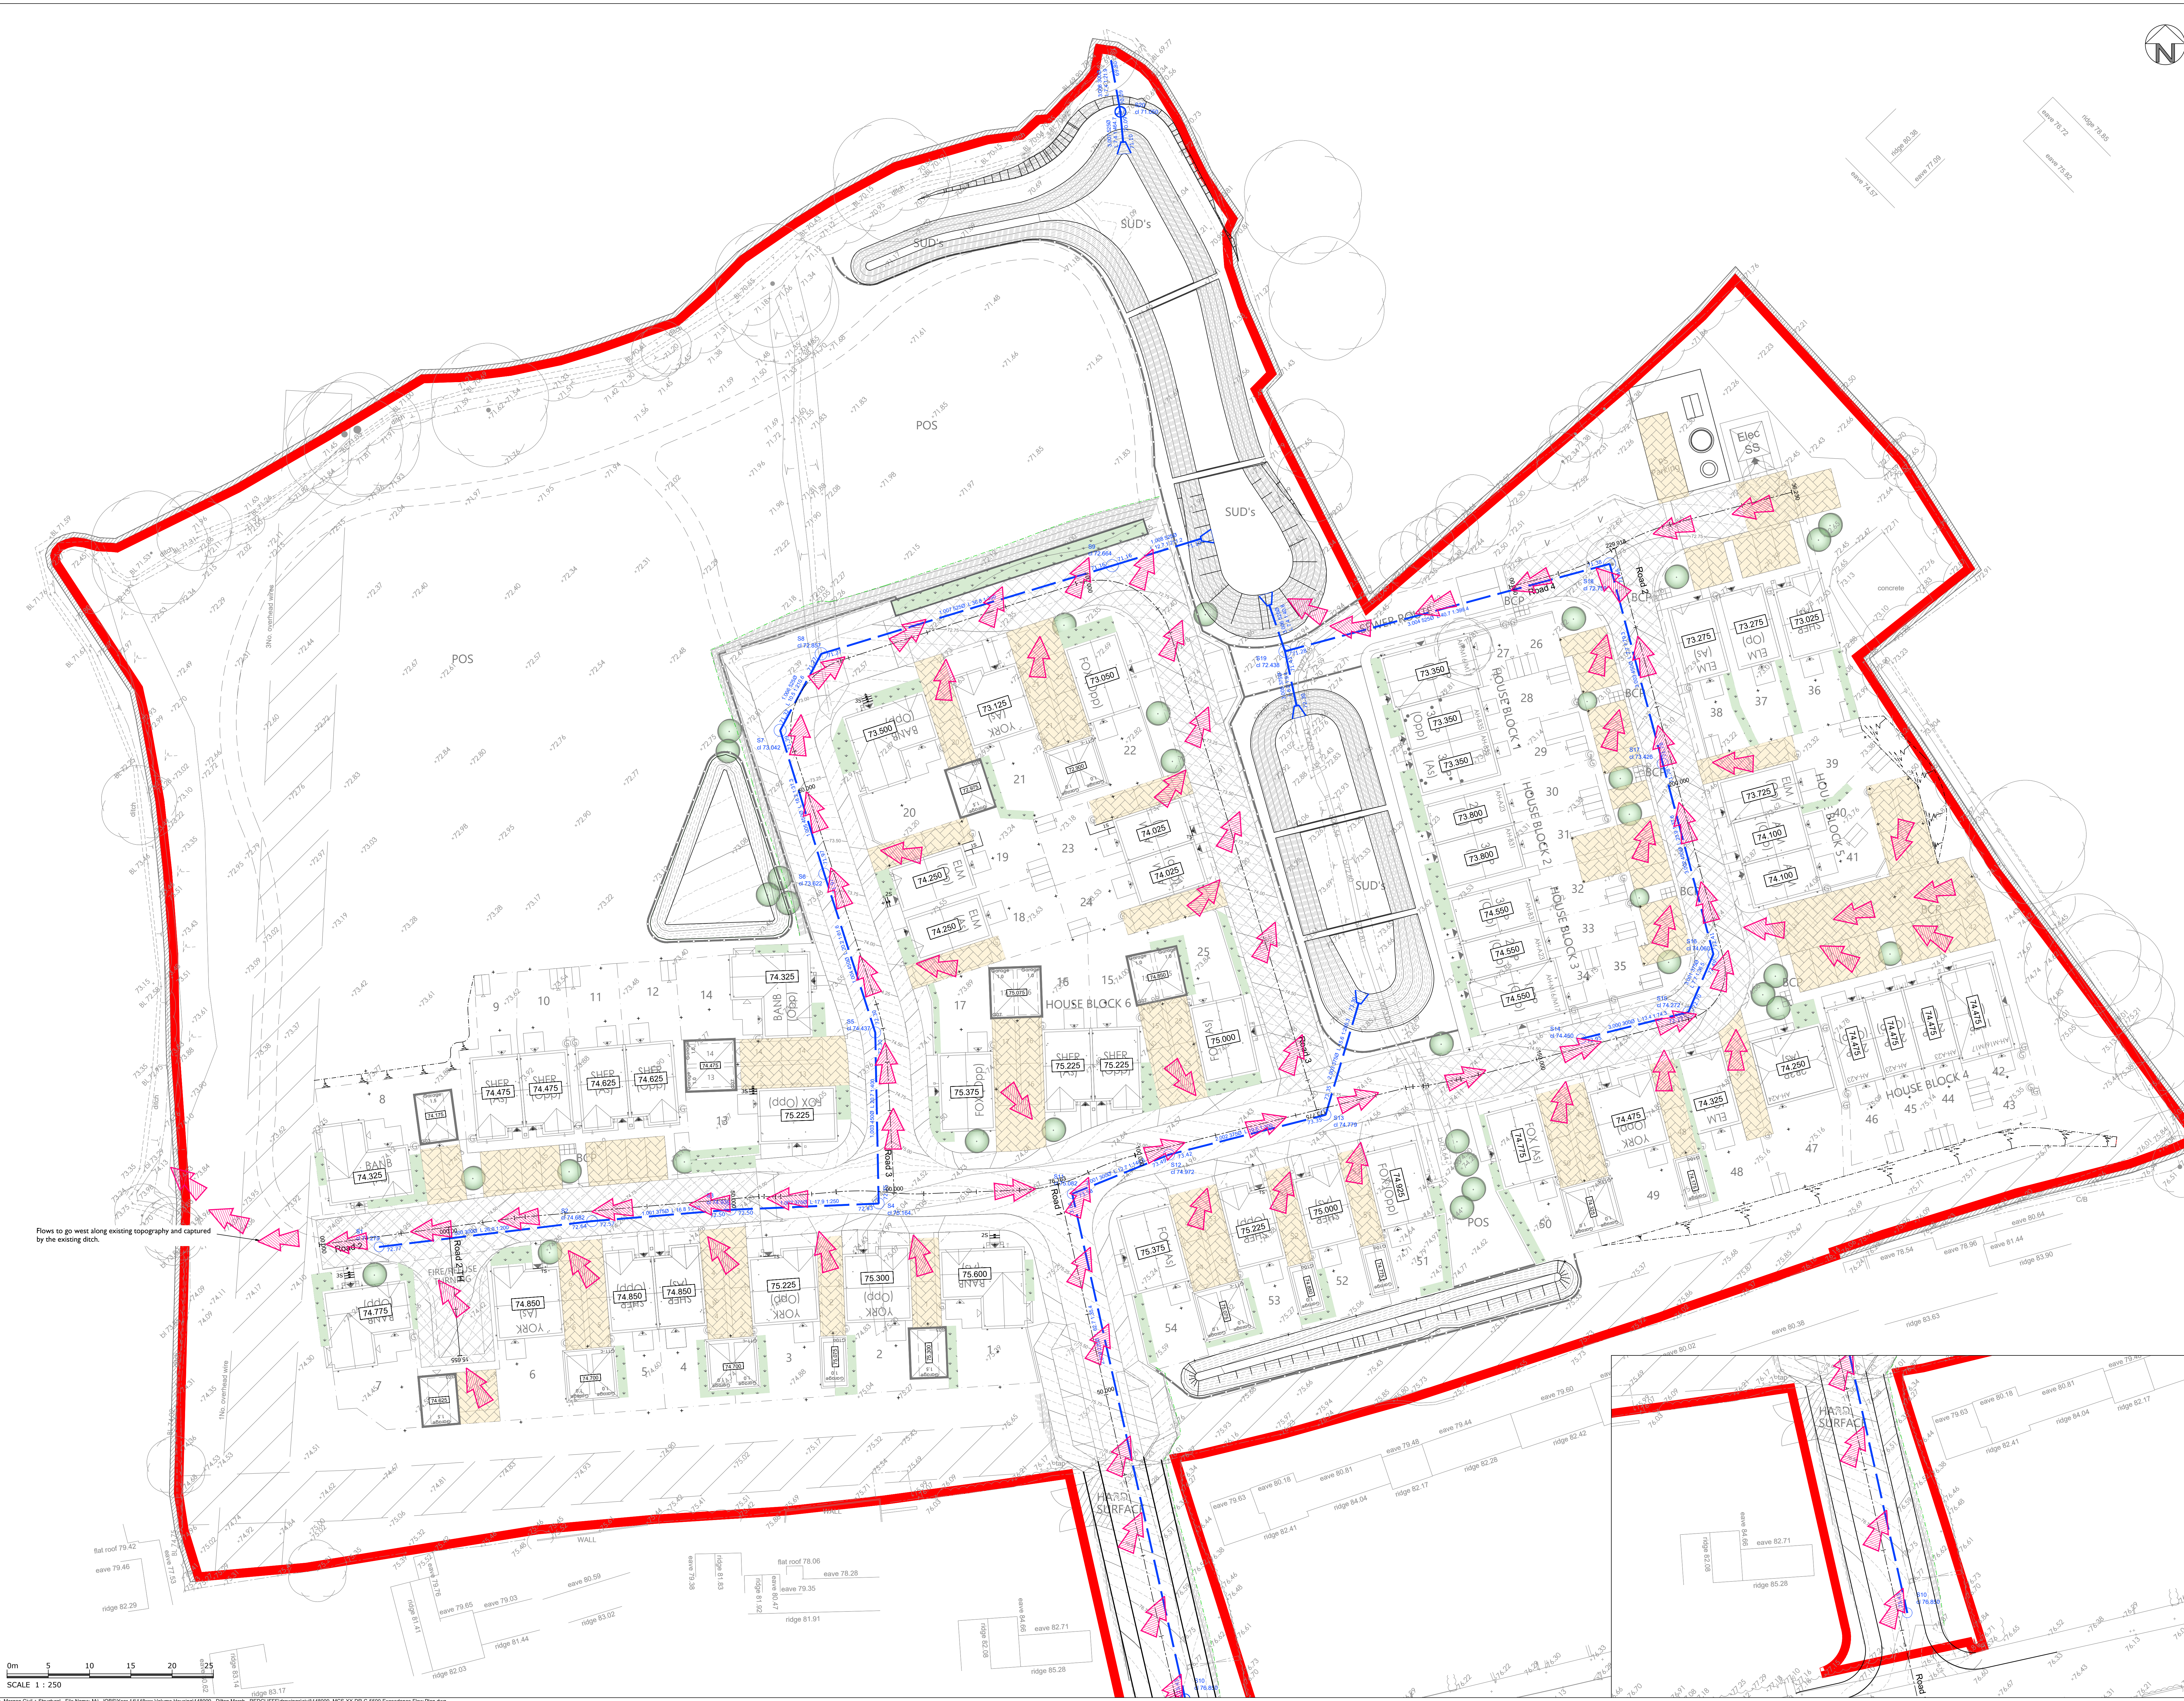

0m 5 10 15 20 25
SCALE 1 : 250

Redcliffe Homes Ltd

Project
Dilton Marsh

Title
Exceedance Flow Plan

Drawing Status
PLANNING

Drawn	Checked	Approved	Date	Scale @ A0
AM	OT	NT	MAR 2026	1:250

Project No. 148009 Drawing No. 148009-MCS-XX-DR-C-5500 Revision P02

Morgan Civil + Structural

www.morgancivil-structural.com | enquiries@morgancivil-structural.com
Company Registered in England and Wales No. 8146944