


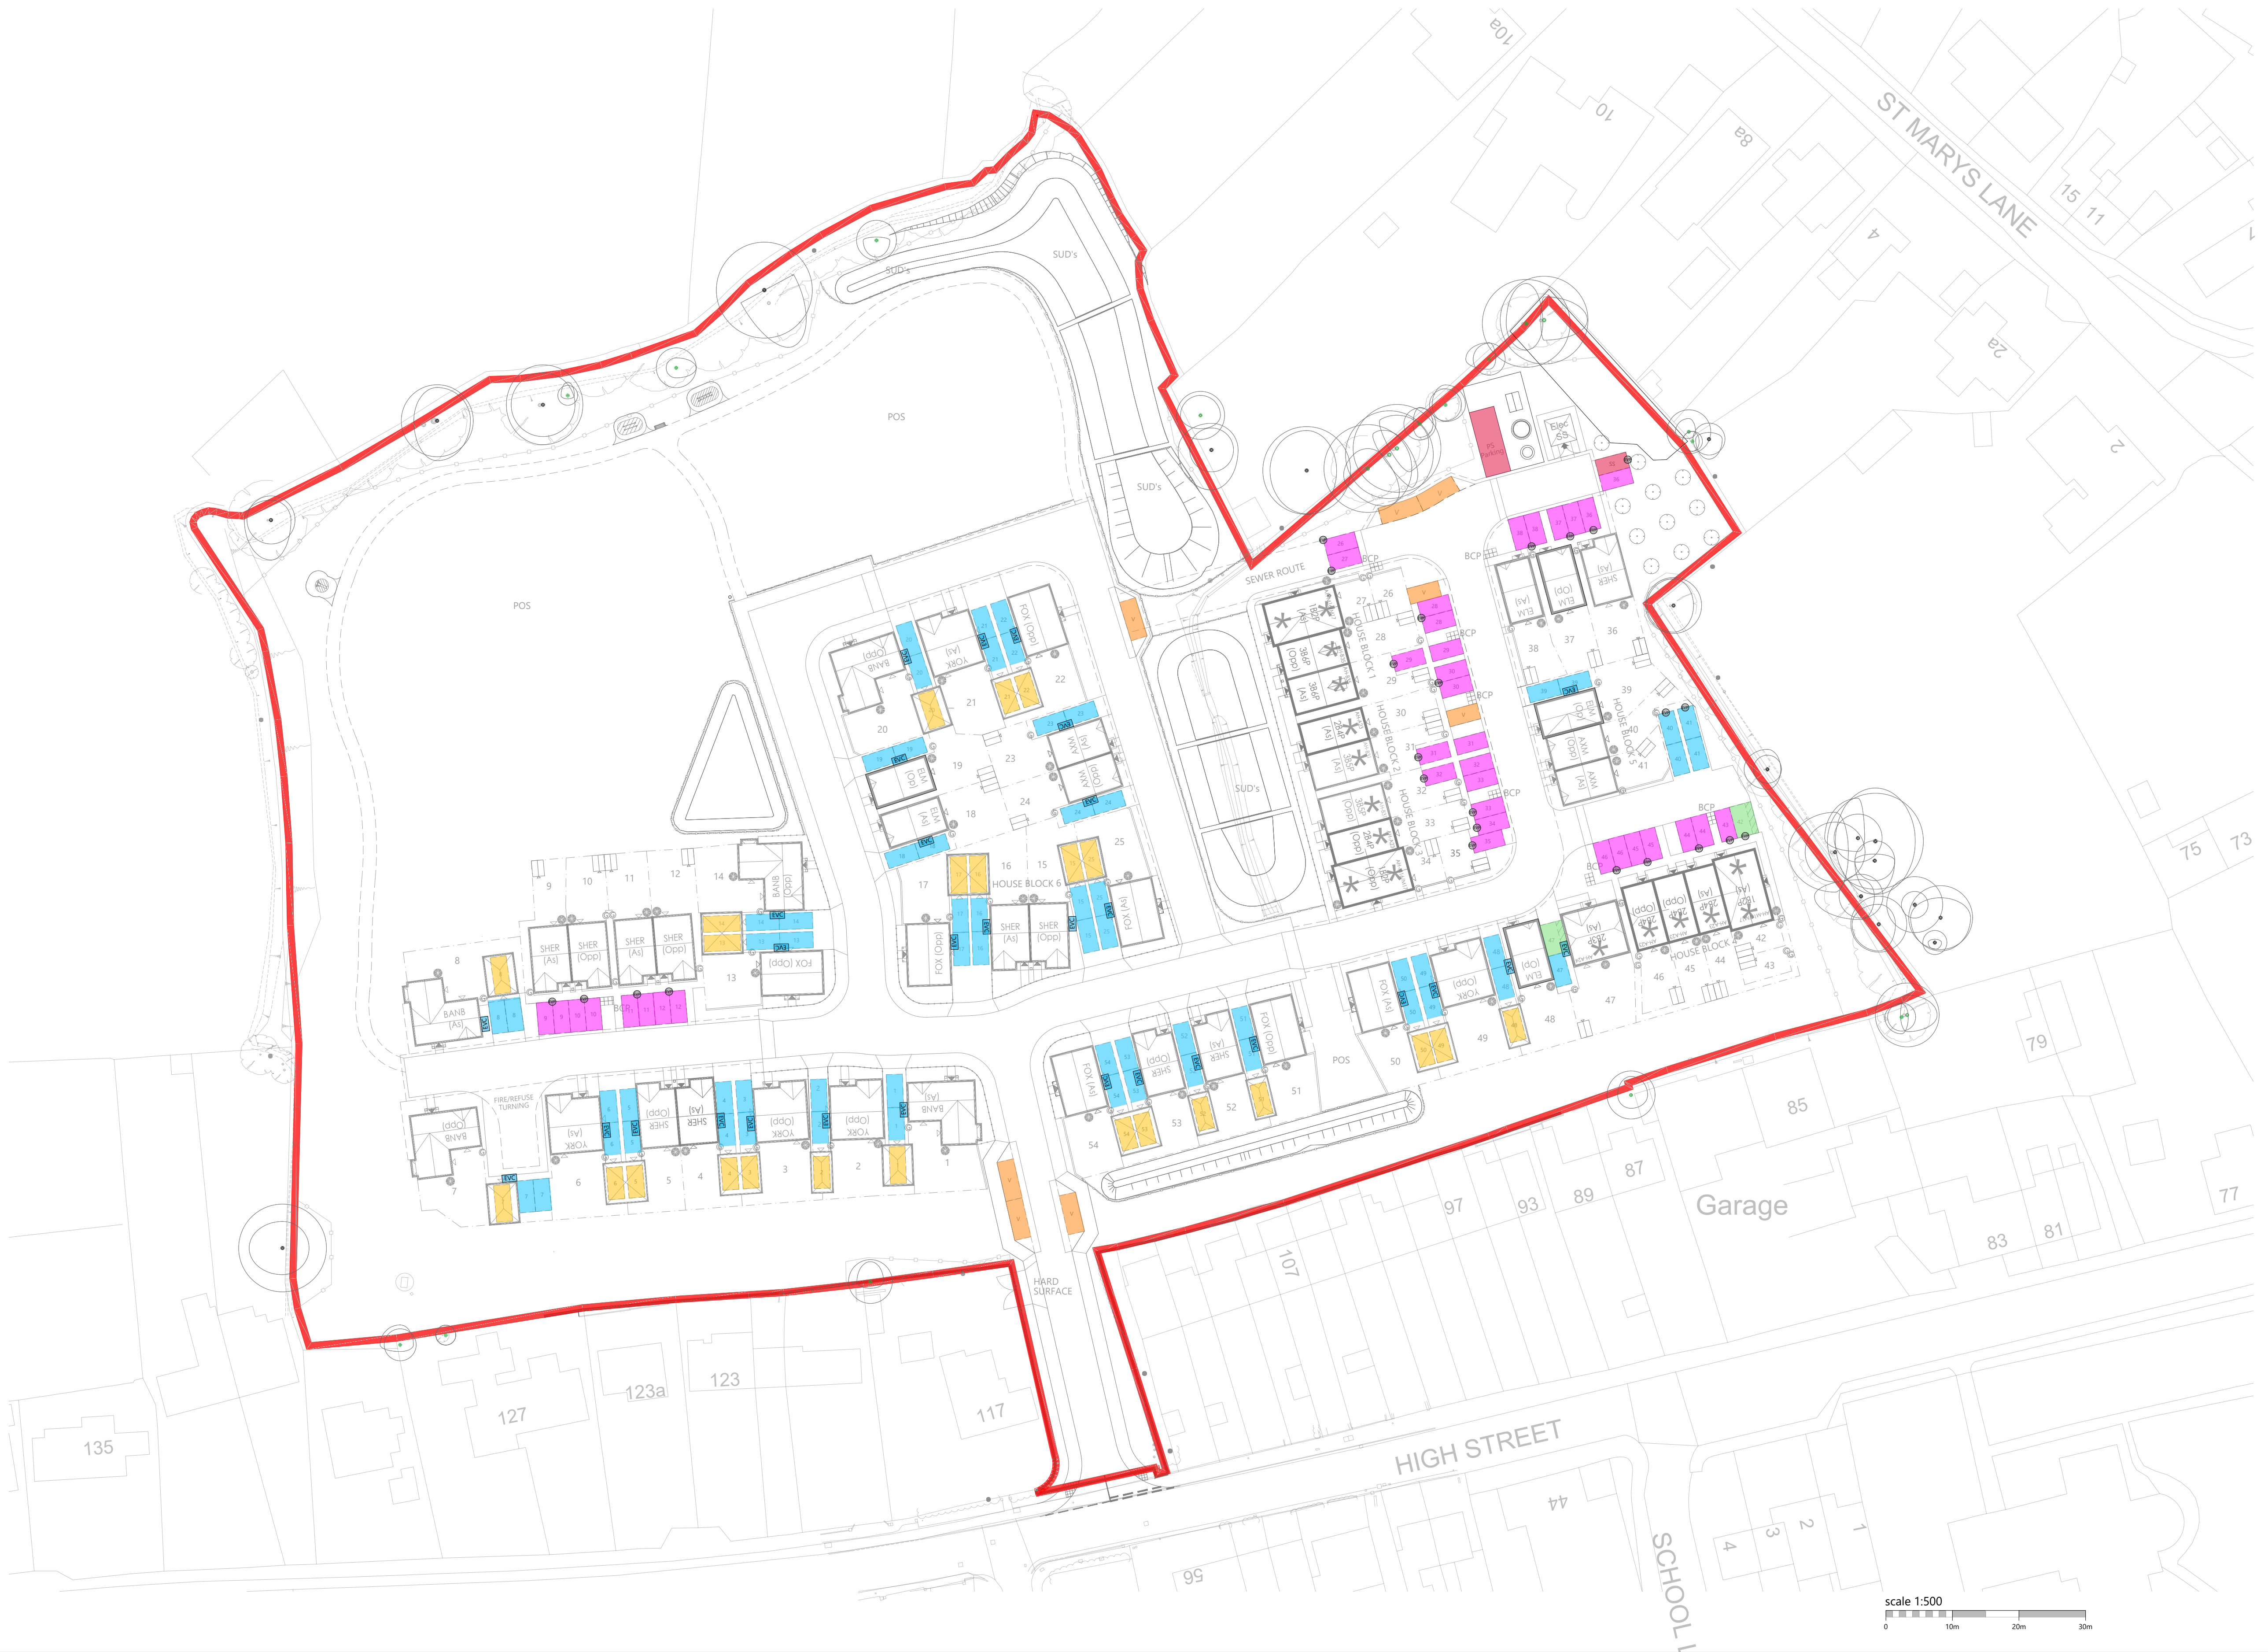

KEY:

- Development Boundary
- Driveway (on plot) Parking (63)
- Garages (24)
- Allocated Frontage Parking (37)
- Visitor Parking (7)
- M4(2) Parking (2)
- Service Parking (2)
- Wall Mounted Electric Vehicle Charging Point. Final Position subject to suppliers detail design.
- Free Standing Electric Vehicle Charging Point. Final Position subject to suppliers detail design.



Romsey	T:01794 367703	Rev	Description	Date	Au	Ch	Rev	Description	Date	Au	Ch
Portishead	T:01275 407000	A	Planning issue	13.03.26		RJW					
London	T:01794 367703										

www.thrivearchitects.co.uk

This drawing is the copyright of Thrive Architects Ltd ©. All rights reserved. Ordnance Survey Data © Crown Copyright. All rights reserved. Licence No. 100037359. Permission is granted to scale from this drawing for the purposes of Local Authority Planning Applications only. For all other purposes DO NOT scale from this drawing. Contractors, Sub-contractors and suppliers are to check all relevant dimensions and levels of the site and building before commencing any construction or building work. Any discrepancies should be reported to the Architect. Where

Project	Dilton Marsh, Westbury		
Drawing	Parking Allocation Layout		
Client	REDCLIFFE HOMES		
Job no.	REDC250804	Date	09.01.26
Dwg no.	PAL.01	Rev.	A
Author	RJW	Checked	
Status	PLANNING	Scale	1:500 at A1
		Office	Romsey

