


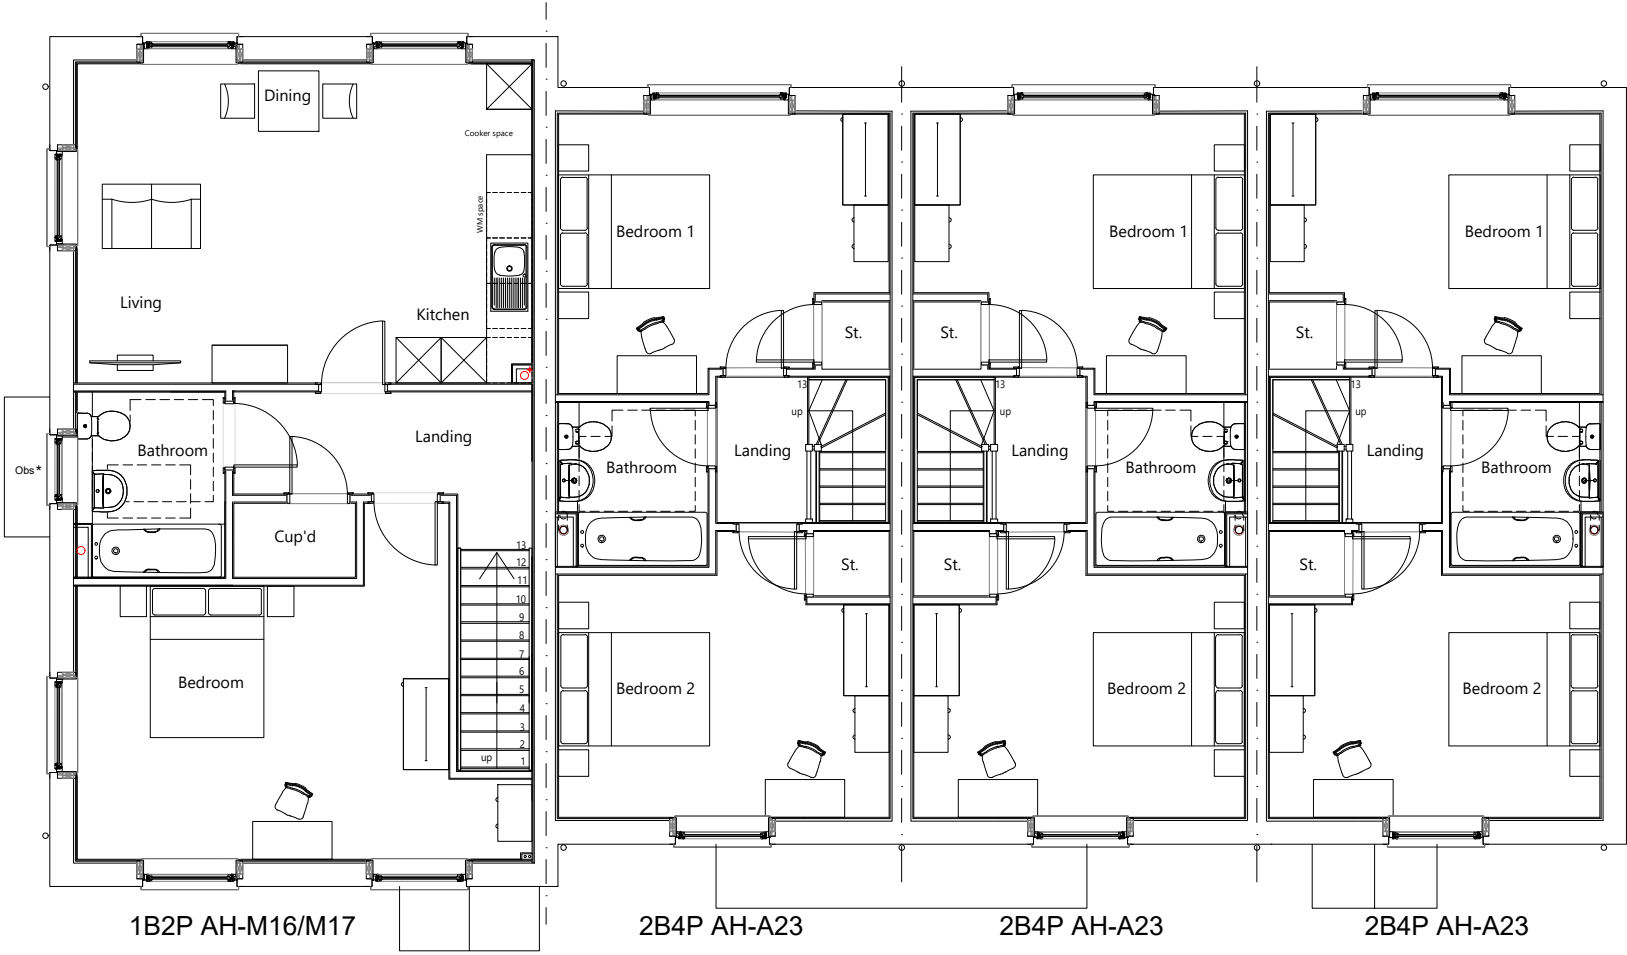

First Floor Plan
Obs* - Obscure Window

House Type	AH-M17 1B2P	Variation	FF	Option	
Bedrooms	1	Persons		2	
Sq.ft	731	Sq.m		67.9	

