


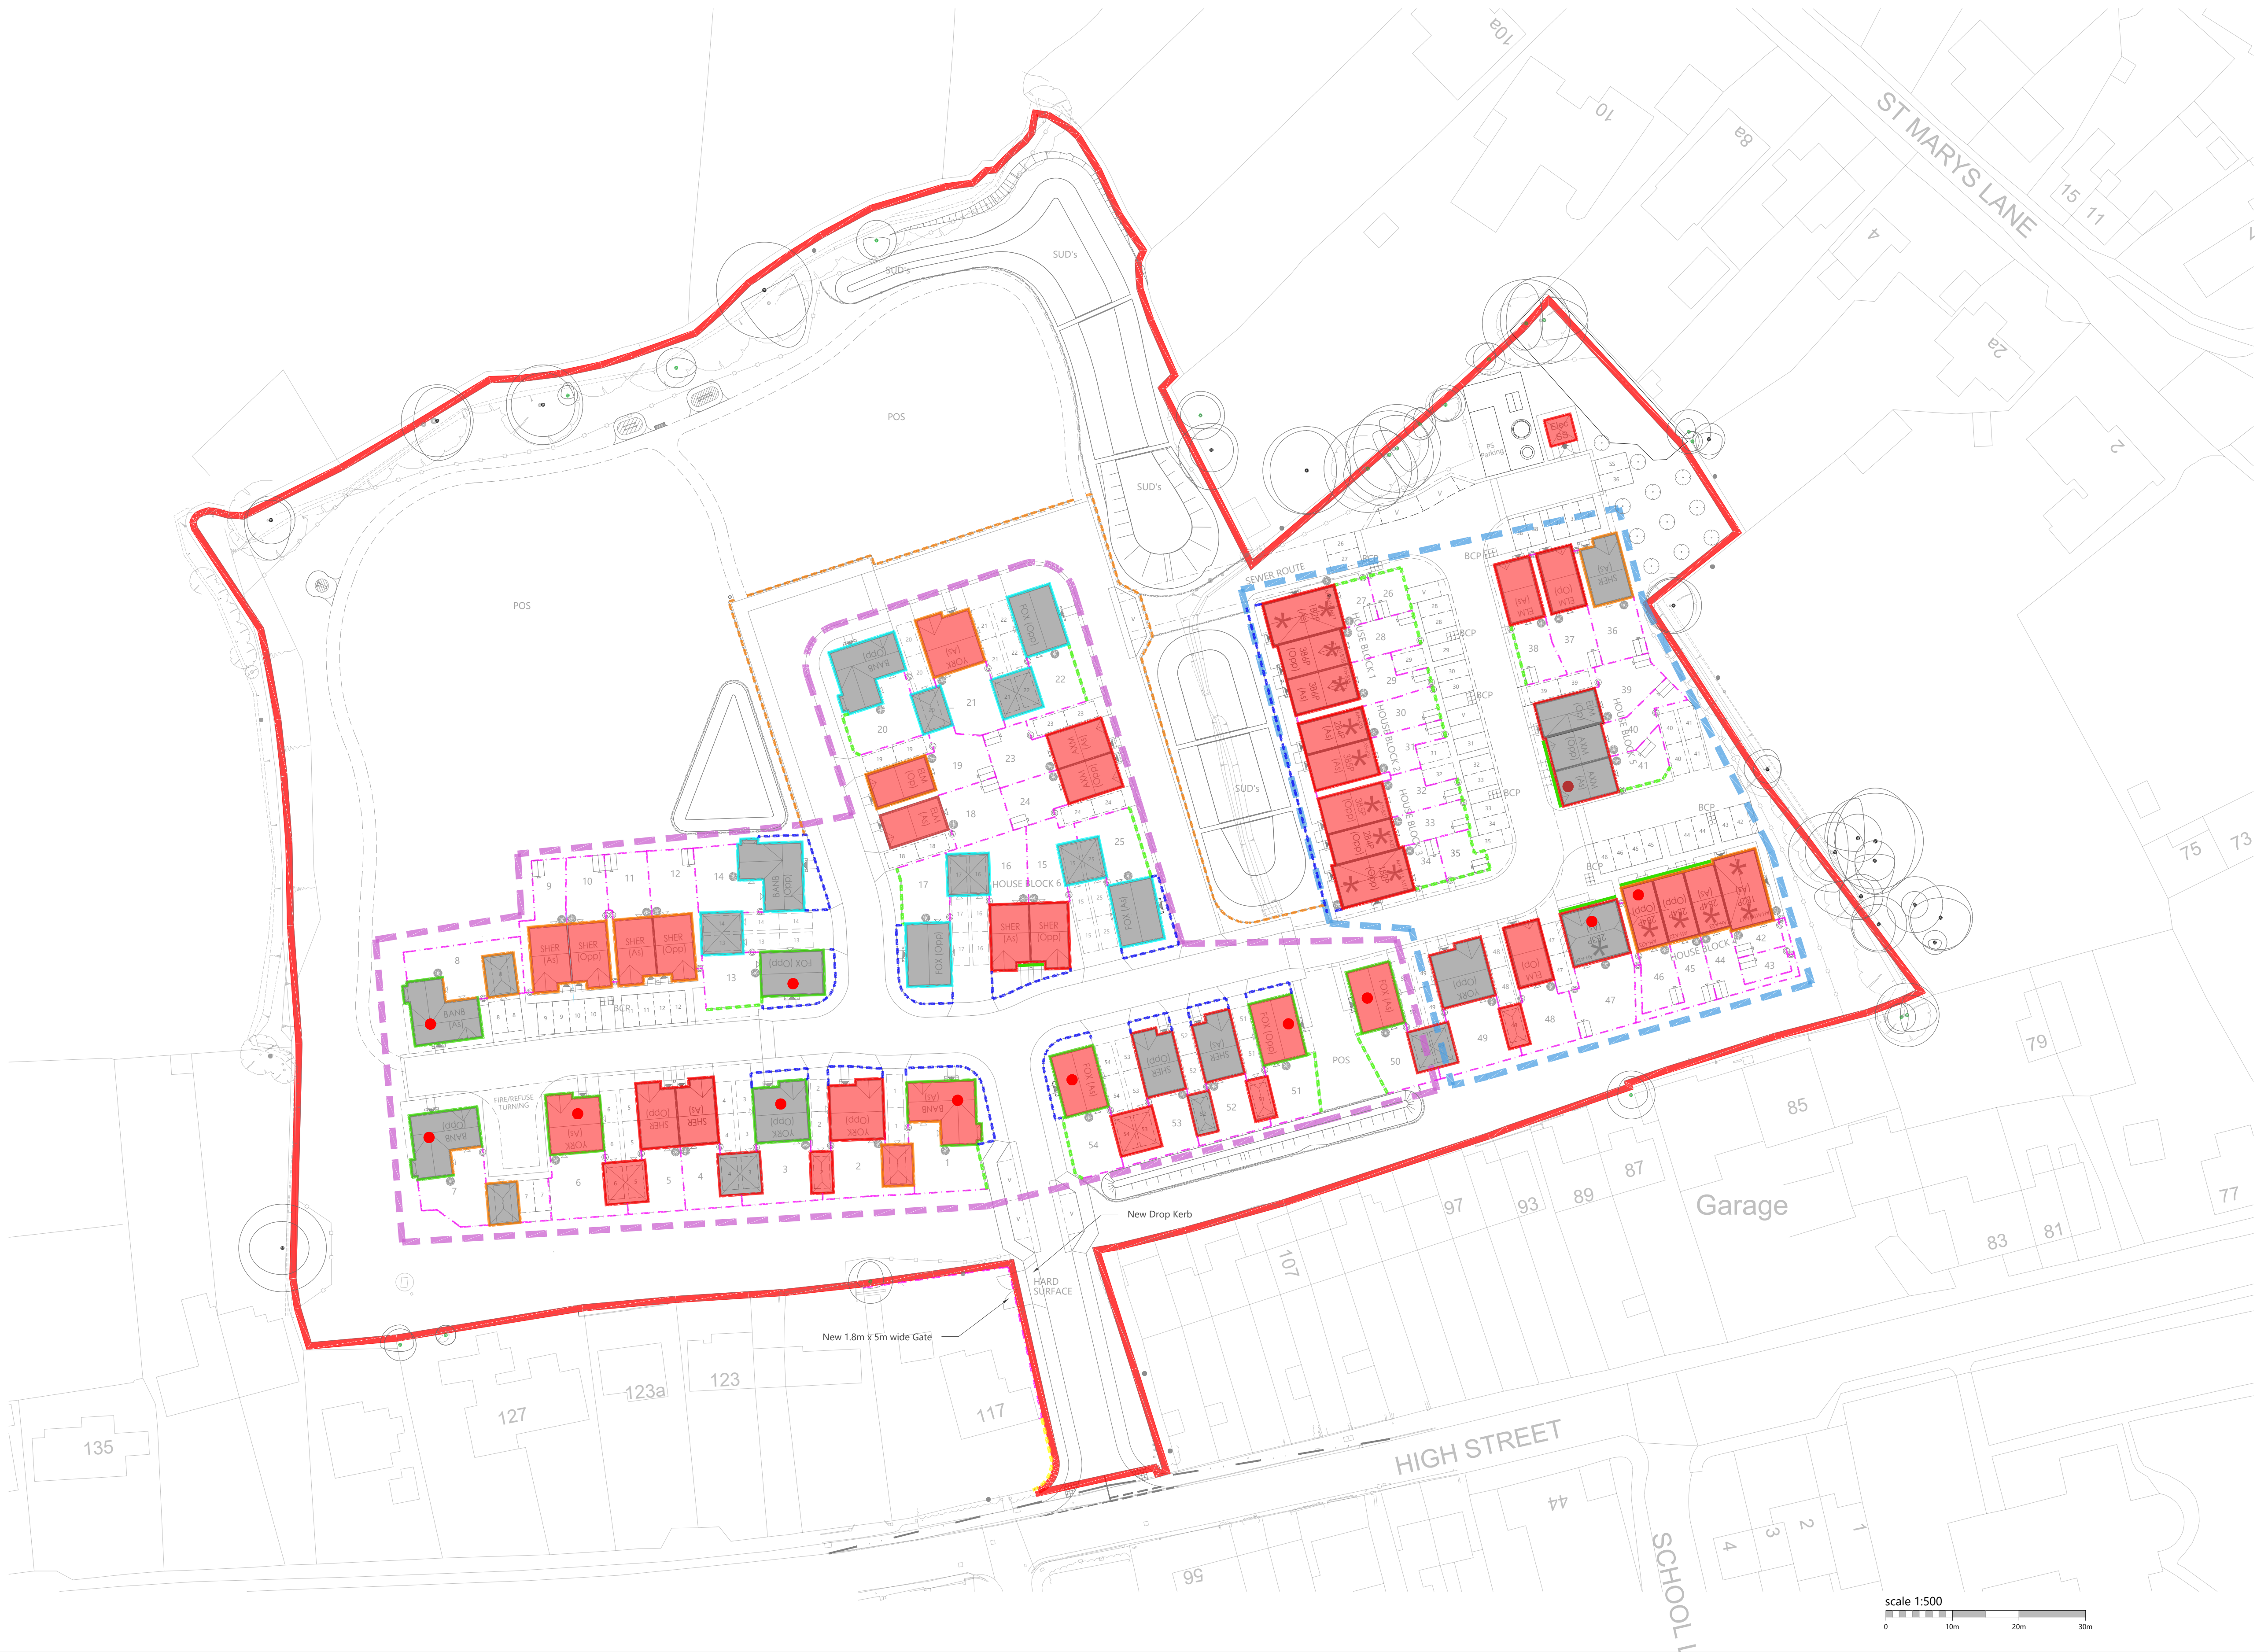

KEY:

CHARACTER AREAS

- CHARACTER AREA - MEADOW EDGE
- CHARACTER AREA - COTTAGE EDGE

ROOF MATERIALS

- ROOF colour red
- ROOF colour grey

ALL BAY AND PORCH ROOFS TO BE SMOOTH TILED

OVER FINE MATERIALS

- BRICK colour Red
- BRICK colour Red Matt
- STONE colour Be
- RENDER colour Be
- BRICK QUERNS

ALL GARAGE DOORS TO BE BLACK
FOR ALL WINDOWS COLOUR REFER TO THE HOUSE FOR FINEST AND ELEVATIONS DRAWINGS

BOUNDARY MATERIALS

- PERMANENT POST & RAIL & HEDGE
- PERMANENT FARM GATE WALL
- PERMANENT ESTATE WALLINGS
- 1.8M HIGH CLOSE BOARDED FENCE
- THICKER GARDEN GATE
- ADAMANT THREE END RAIL

NOTE: For Landscaping/Surface Materials Please Refer To Main & Site Landscaping Drawings
NOTE: For specific location of retaining structures & steps please refer to engineering drawings

Romsey T:01794 367703
Portishead T:01275 407000
London T:01794 367703

www.thrivearchitects.co.uk

This drawing is the copyright of Thrive Architects Ltd ©. All rights reserved. Ordnance Survey Data © Crown Copyright. All rights reserved. Licence No. 100037359. Permission is granted to scale from this drawing for the purposes of Local Authority Planning Applications only. For all other purposes DO NOT scale from this drawing. Contractors, Sub-contractors and suppliers are to check all relevant dimensions and levels of the site and building before commencing any construction or building work. Any discrepancies should be reported to the Architect. Where

Rev	Description	Date	Au	Ch	Rev	Description	Date	Au	Ch
A	Planning issue	13.03.26	RJW						

Project	Dilton Marsh, Westbury		
Drawing	Dwelling and Boundary Materials Layout		
Client	REDCLIFFE HOMES		
Job no.	REDC250804	Date	09.01.26
Dwg no.	DBML01	Rev.	A
Author	RJW	Checked	
Status	PLANNING	Scale	1:500 at A1
		Office	Romsey

