


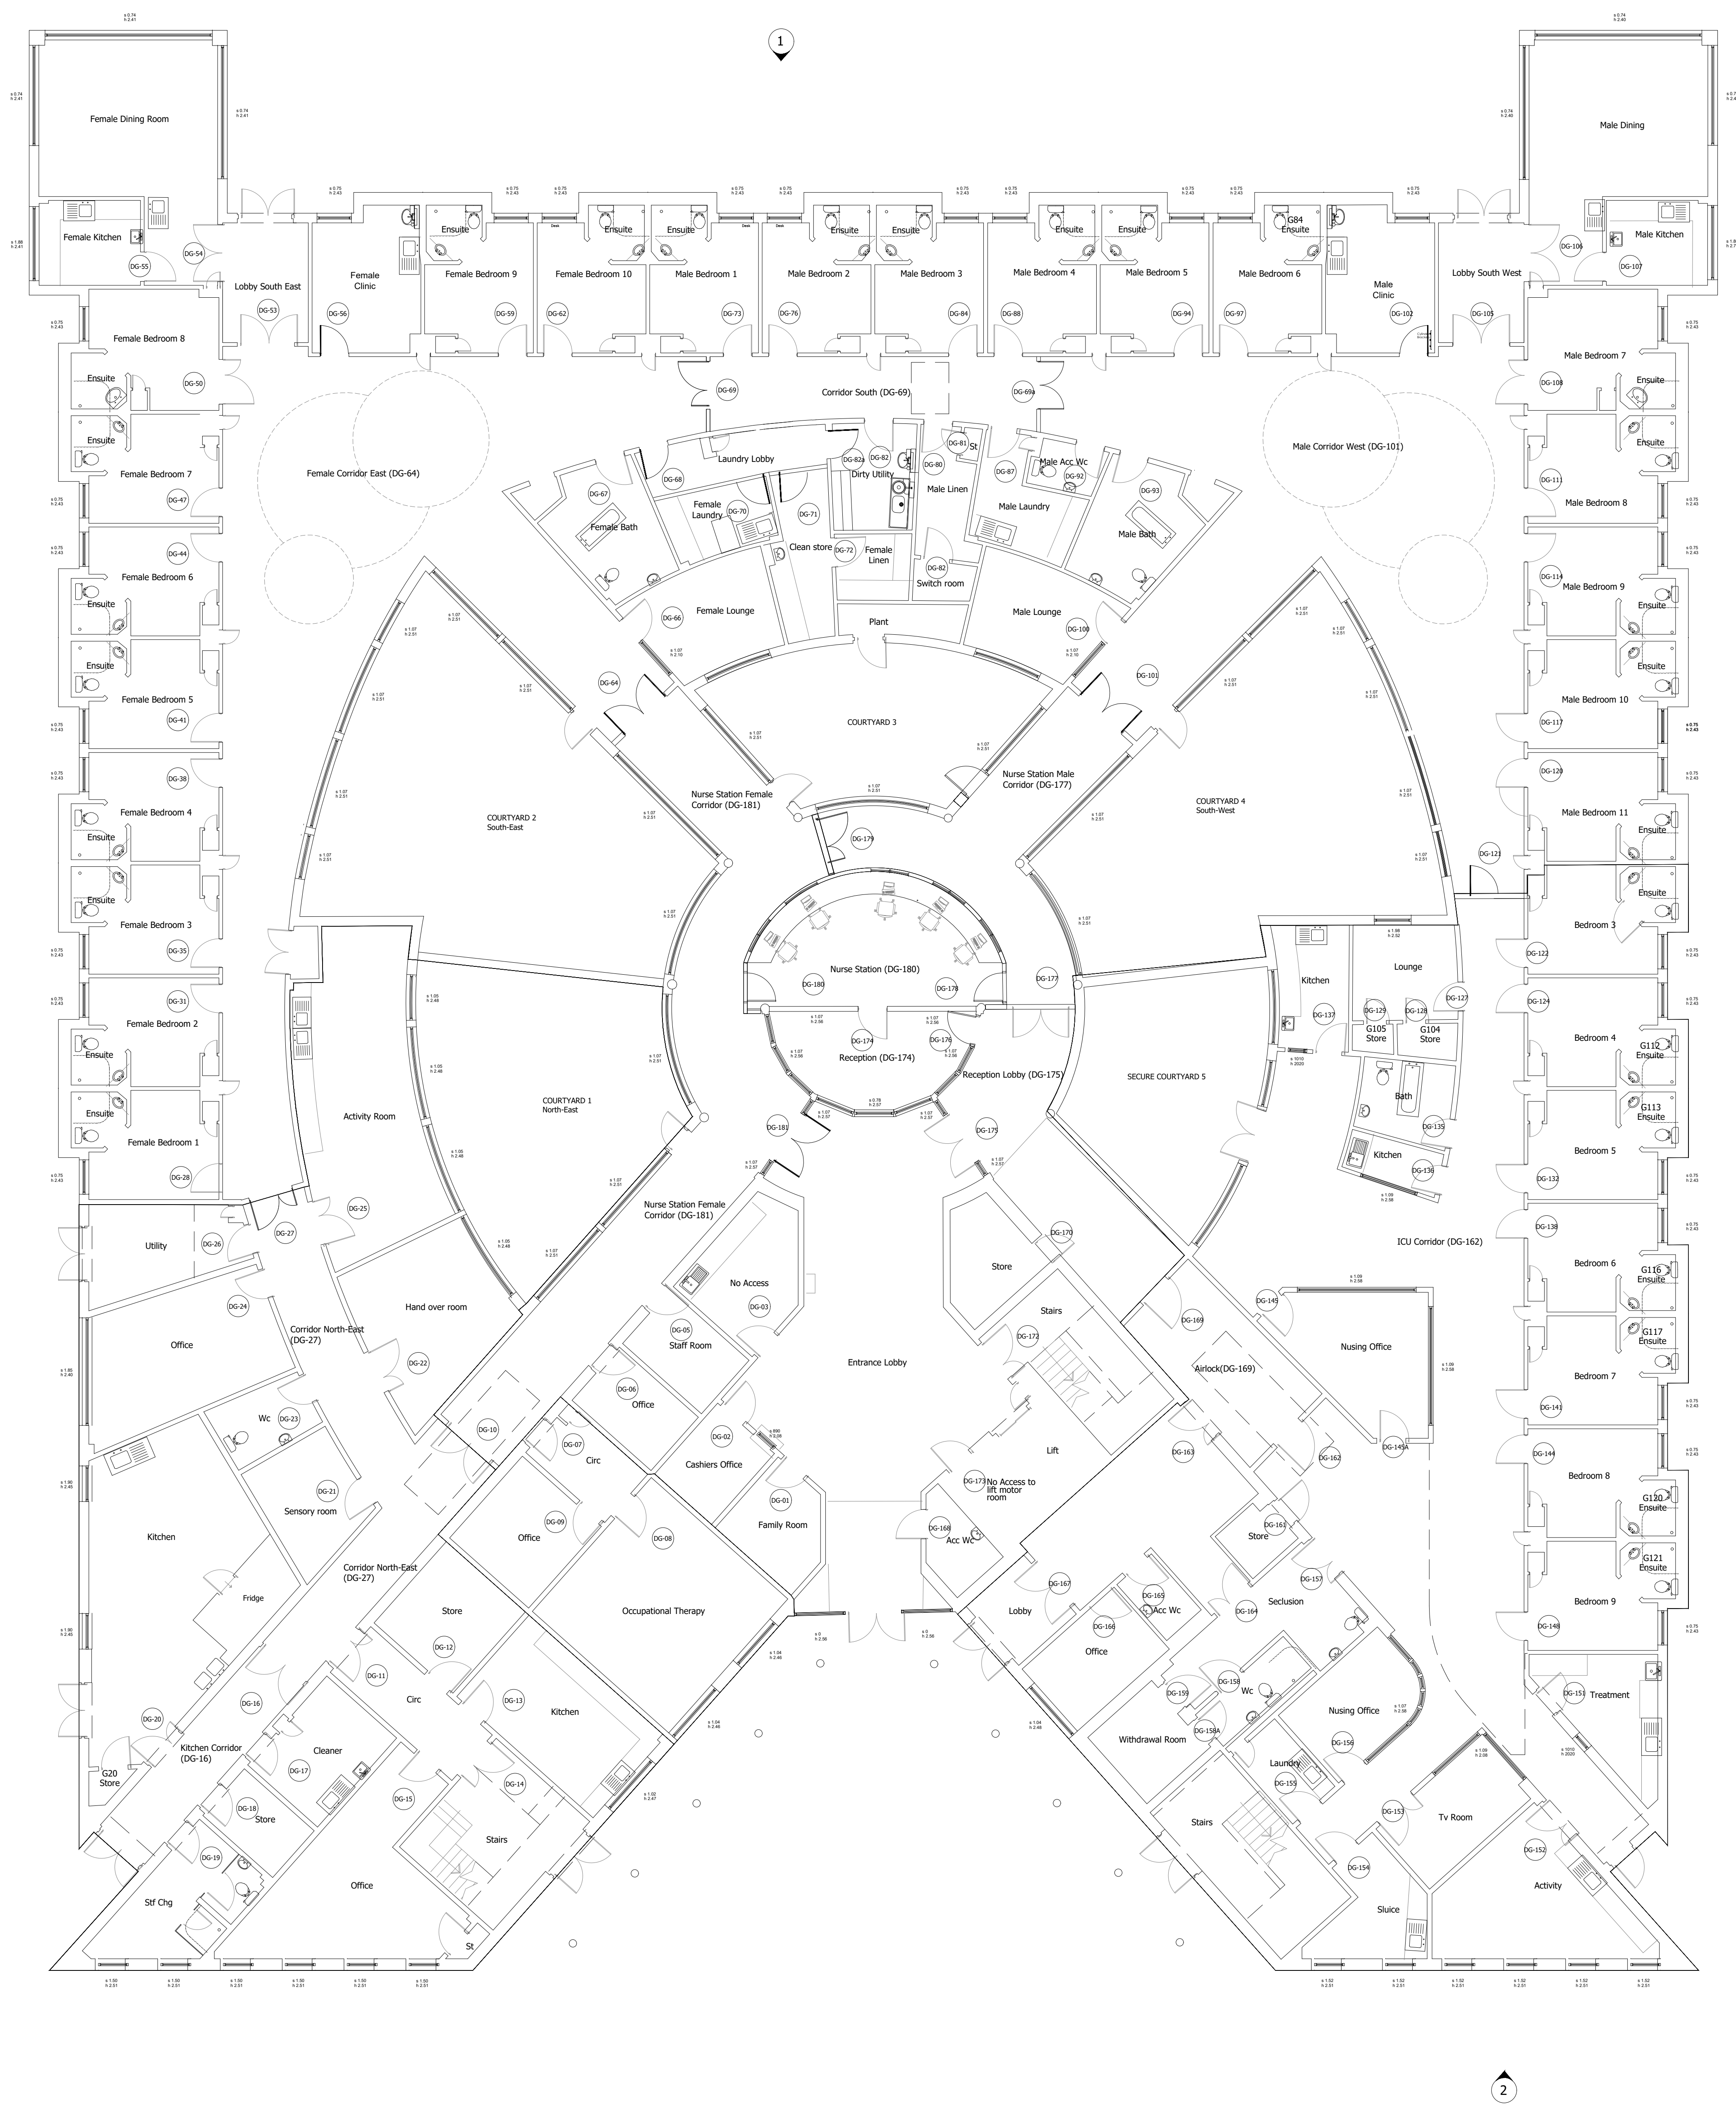

1:100
2m 0 2m 4m 6m 8m 10m

NOTES:

ANY DISCREPANCIES TO BE BROUGHT TO THE ATTENTION OF OSMOND TRICKS. COPYRIGHT OF OSMOND TRICKS. DO NOT SCALE



ARCHITECTURE & DESIGN
THE CLOCK TOWER • SPANLEIGH COURT • BRISTOL • BS4 1UR

AWP

Ashdown
Fountain Way
Salisbury SP2 7FD

Ashdown/Beechlydene
Existing Plan

2410
SCALE: 1:100

029
23.11.2025

-
SIZE: A0