


Knorr-Bremse, Westinghouse Way, Bowerhill, Melksham SN12 6TL

PV Array Cross Section

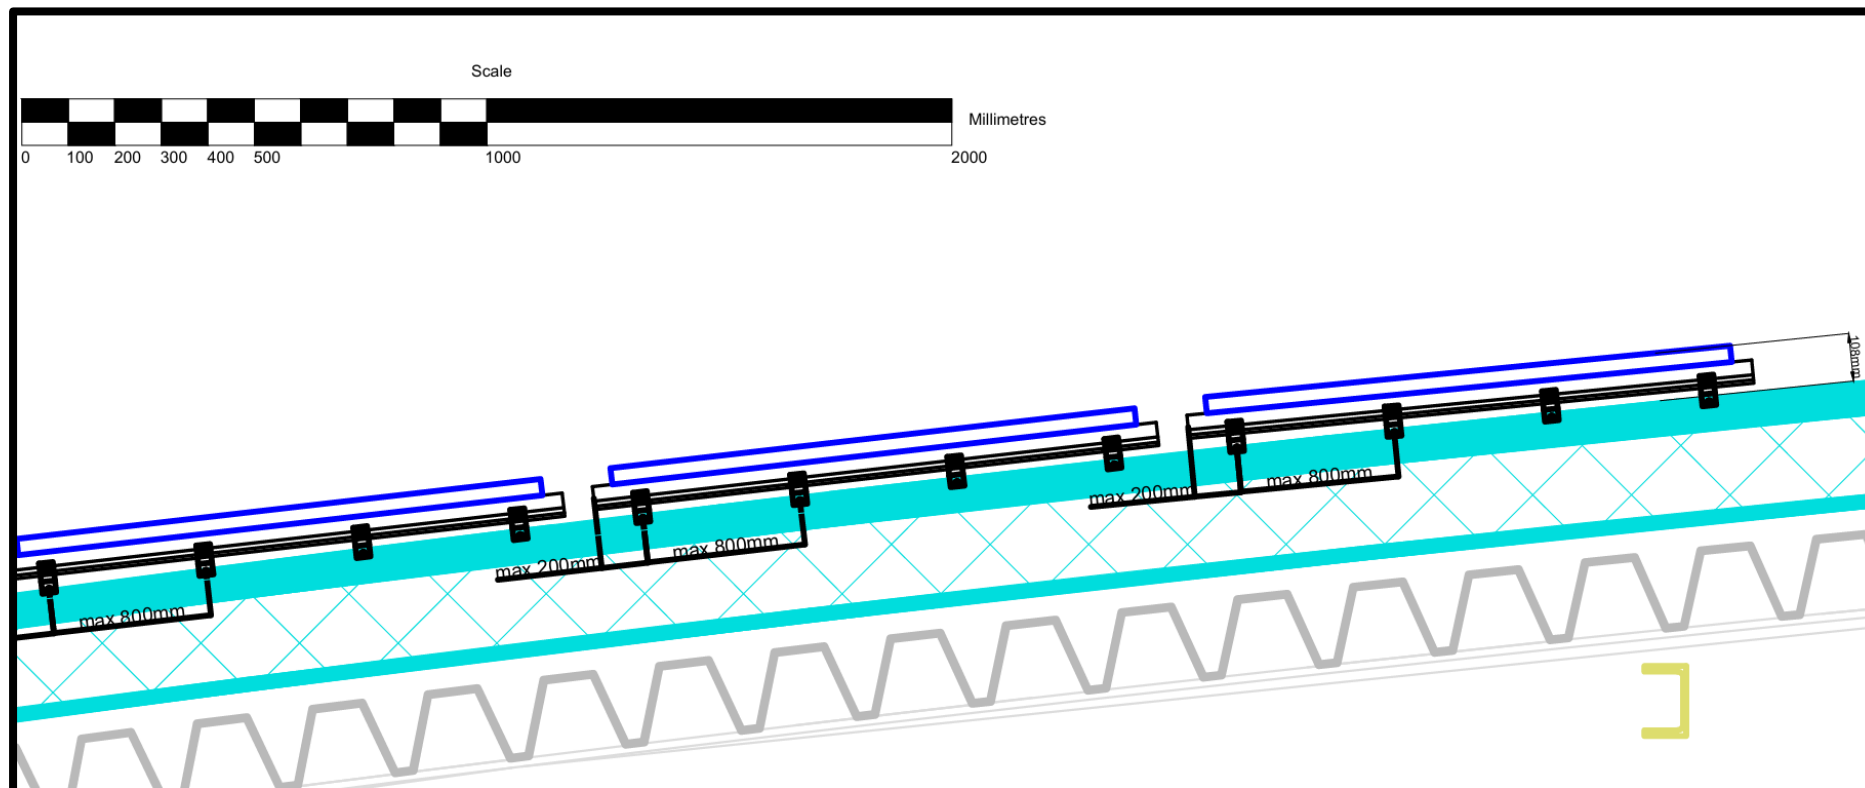

Note: Image enlarged to make measurements legible