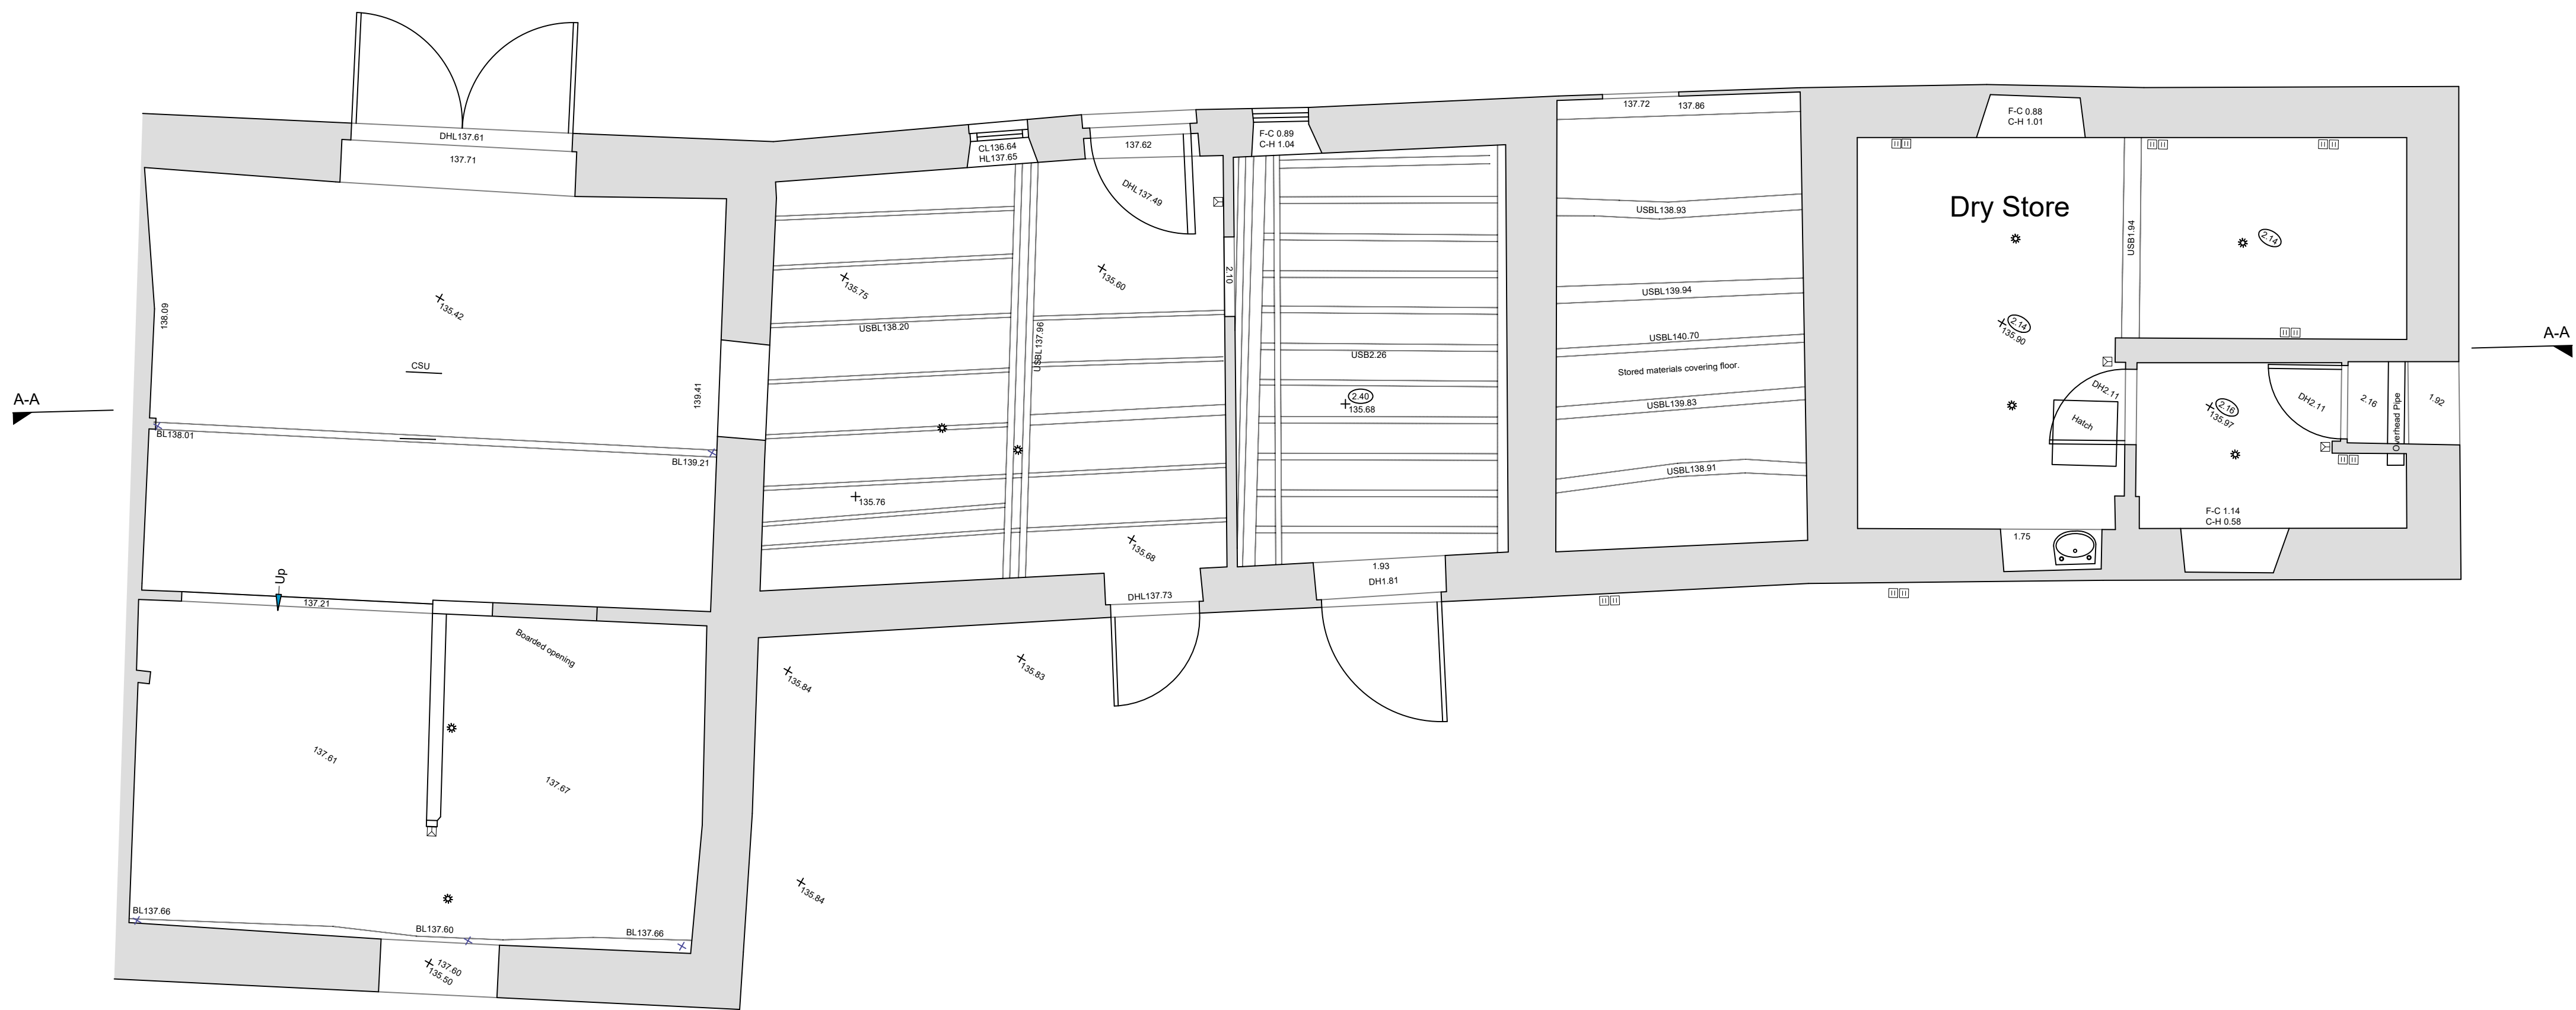


SCALE MEASUREMENTS SHOWN IN METRES.
ACCURACY OF SCALE CAN ONLY BE ASSURED ON
PROPERLY CALIBRATED MACHINERY

- PLANNING NOTES
-
- DEMOLITION NOTES
-
- CONSTRUCTION NOTES
-All dimensions must be checked on site and
not scaled from this drawing
- MAINTENANCE NOTES
-

Revisions		
A	14-04-26	Title block revised.

VERITY & BEVERLEY
ARCHITECTS DESIGNERS

The Coach House | 4 The Chipping | Tetbury | Glos. | GL8 8ET
Telephone 01666 503516 | www.verity-beverley.co.uk

HOLFORD ARMS,
KNOCKDOWN

ALTERATIONS

BARN PLANS
AS EXISTING

Scale: 1:50	25.1598/20												
Date: Oct 2025													
Drawn: DLS													
Size: A1	Revision												
	A												