
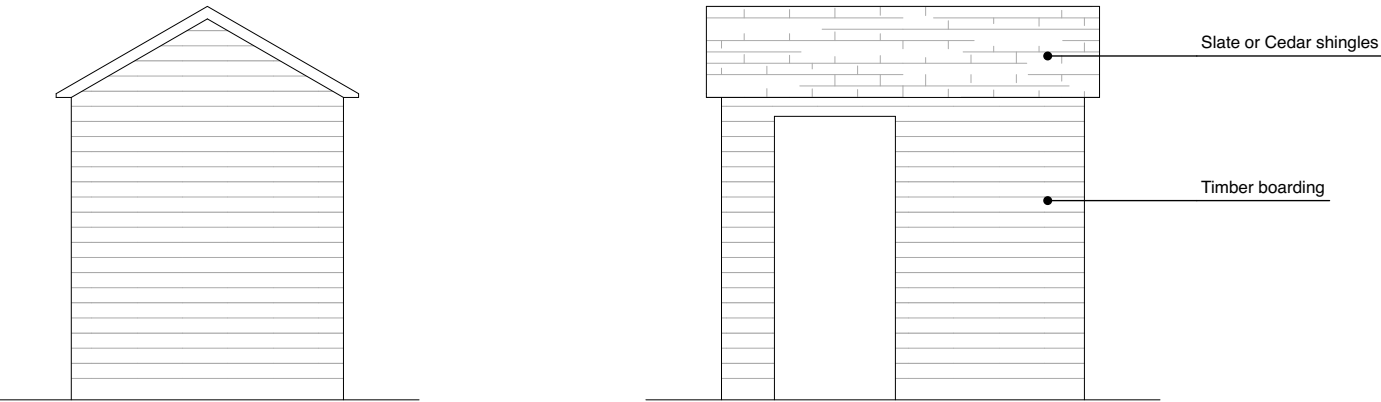


Landscape plan
1:200

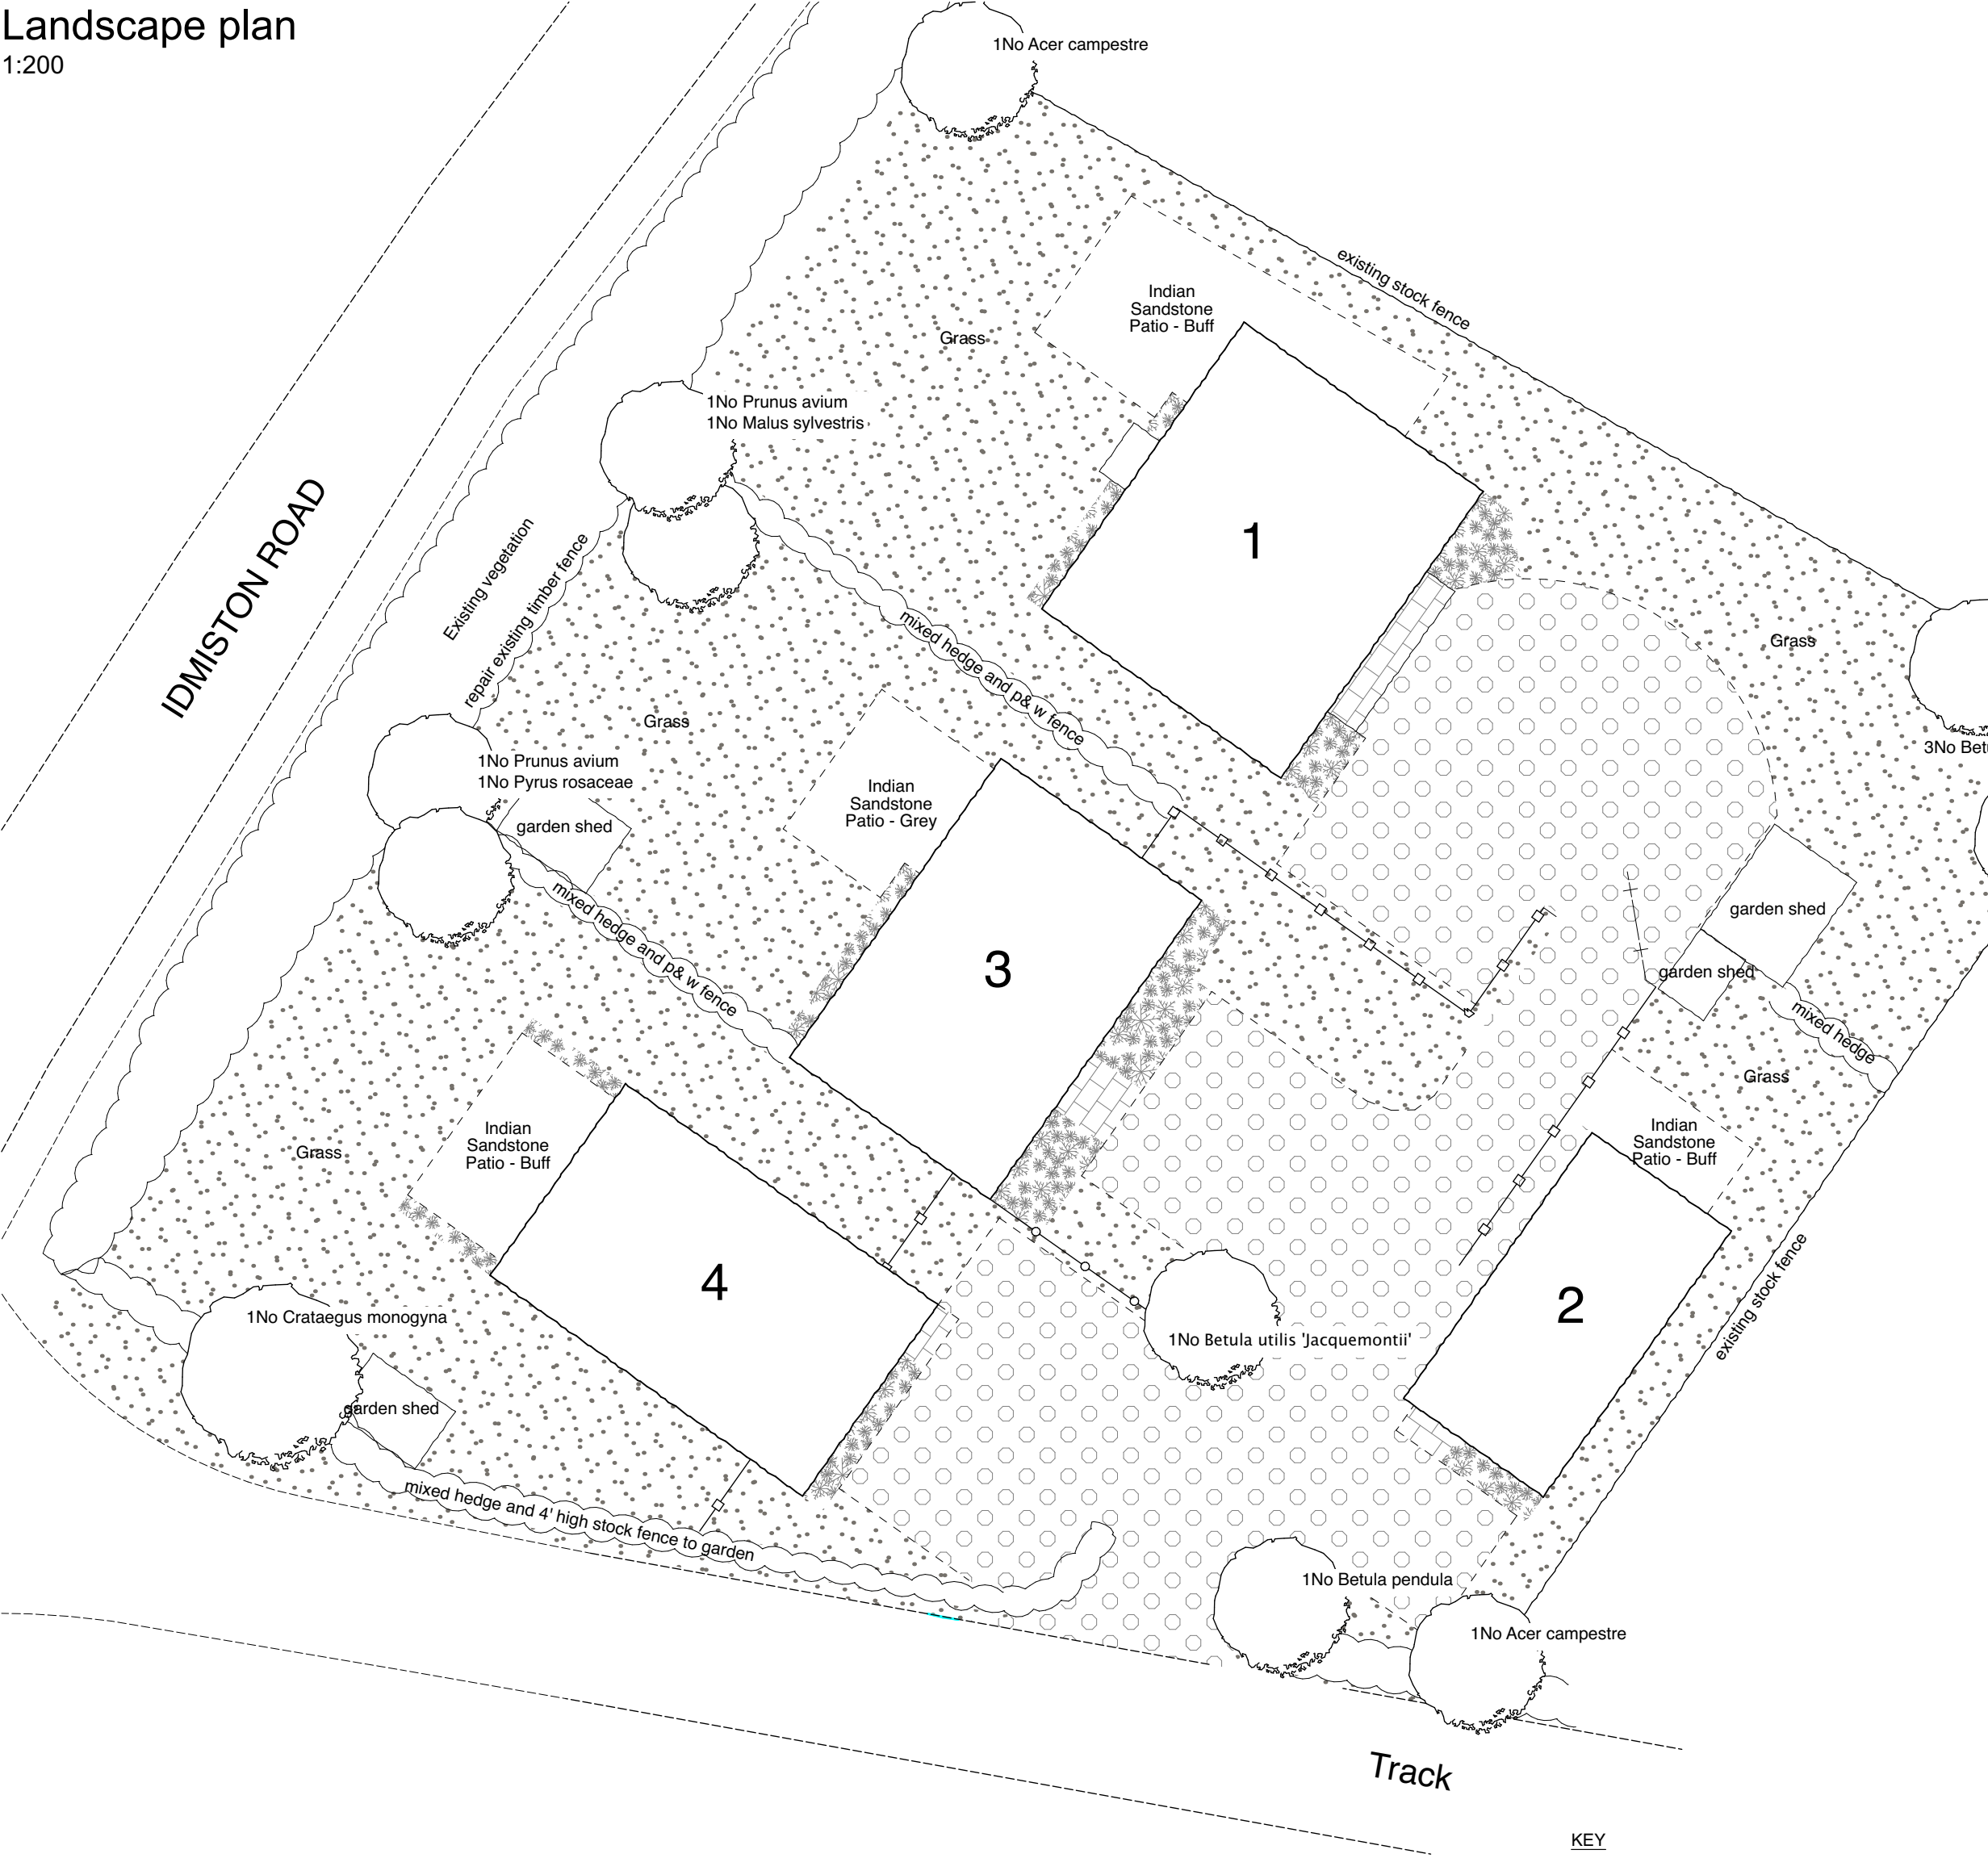

Typical pitched roof shed - scale 1 to 50

- KEY**
- 4' high timber fence
 - 6' high timber fence (with gates)
 - 5 bar timber gate
 - 20mm South Cerney shingle
 - Border/shrub planting
 - Grass
 - Indian sandstone thresholds

- PLANTING SPECIFICATIONS:**
- NEW WORKS**
- All landscape areas with exception of those within protected zones, to be excavated to a minimum of 450mm (300mm for grass areas) depth, cleared of all hard break out, obstructions, weeds etc.
- Ensure subsoil is free draining prior to:**
- Back filling with imported topsoil to BS3882 (1994) that is well drained and generally free from stones over 50mm diameter.
 - Topsoil depths to be 300mm in grasses areas, 450mm in planted areas and 900 mm in treepits.
 - All planting areas to thoroughly incorporate approved compost with topsoil in 2:3 mix to improve soil fertility.
 - All plant material shall be of a quality compatible with BS3936 pt1 (1992) Nursery Stock.
 - All plants to be true to size and description. They should be good well formed, healthy specimens, free from disease and damage to term, branches, roots and foliage and will have a vigorous root system containing a reasonable proportion of fine fibrous rootlets.
 - When it is specified that the plant will be container grown, the container will be reasonably full of root without being root bound and will have been growing in the final container for at least one season.
 - All plant material to be thoroughly watered in and lightly pruned as necessary.
 - All beds to be maintained weed free, healthy and tidy until handover.
 - All planting to be carried out at the appropriate time of year i.e: November to March.
- TREES**
- Locations generally as shown, adjusted to suit site conditions
 - Excavate pit of 1m diameter by 600mm deep, with the base lightly broken up and free draining, remove all excavated material.
 - Plant trees at same depth from which they were lifted at the nursery.
 - Any imported topsoil to be BS 3882 (1991) in layers and not exceeding 100mm to be excavated pit and and lightly consolidated.
 - No staking will be required for the specified feather trees.
- SHRUBS**
- Do not cultivate soil within tree protection areas.
 - Excavate a planting hole 150mm wider than the root spread and to a depth suitable for the specified shrub.
 - Plant shrubs upright and well balanced into existing soil. Carefully return excavated topsoil, packing around evenly spread roots or rootball and heel well in at the finished level of the original soil mark on the stems.
- IMPLEMENTATION**
- All landscaping to be completed before the operational opening of the site
- IRRIGATION**
- During the establishment of planting and maintenance period, sufficient water is to be applied in prolonged periods of dry weather to maintain healthy growth.
 - Trees to receive formative pruning.
- New mixed hedge planting details:**
- Plants to be 600 to 900mm high double staggered 300mm between rows and 300mm between plants.

PLANTING SCHEDULE				
Trees	Form/Girth/Height	Condition	Density	Number
Acer campestre	180+ FTH	BR	counted	2
Malus sylvestris	180+ FTH	BR	counted	1
Prunus avium	180+ FTH	BR	counted	2
Betula pendula	180+ FTH	BR	counted	4
Pyrus rosaceae	180+ FTH	BR	counted	1
Crateagus monogyna	180+ FTH	BR	counted	1
Betula utilis 'Jacquemontii'	180+ FTH	BR	counted	1
Ornamental Shrub and herbaceous planting				
Anemone x hybrida 'Honorine Jobert'	20 - 30 cm	C 2L	4/m²	
Bergenia 'Bressingham White'	30 - 40 cm	C 2L	5/m²	
Cornus alba 'Sibirica'	40 - 60 cm Branched	C 5L	3/m²	
Euonymus fortunei 'Emerald Gaiety'	40 - 60 cm Bushy	C 5L	4/m²	
Geranium macrorrhizum 'White-ness'	20 - 30 cm	C 2L	4/m²	
Hebe 'Nicola's Blush'	30 - 40 cm Bushy	C 3L	4/m²	
Helleborus x hybridus	30 - 40 cm	C 3L	4/m²	
Lavandula 'Hidcote'	20 - 30 cm	C 3L	5/m²	
Nepeta racemosa 'Walker's Low'	20 - 30 cm	C 2L	5/m²	
Philadelphus 'Belle Etoile'	60 - 80 cm Branched	C 3L	3/m²	
Sarcococca hookeriana var. humilis	30 - 40 cm Branched	C 3L	3/m²	
Viburnum davidii	20 - 30 cm	C 3L	3/m²	
Mixed hedge to site boundary - 45m @ 6 plants/metre			6	45
Crateagus monogyna	60 - 90 cm	BR	20%	54
Prunus spinosa	60 - 90 cm	BR	20%	54
Ilex aquifolium	60 - 90 cm	BR	30%	81
Corylus avellana	60 - 90 cm	BR	10%	27
Viburnum opulus	60 - 90 cm	BR	10%	27
Acer campestre	60 - 90 cm	BR	10%	27
Mixed hedge to gardens - 40m @ 6 plants/metre			6	40
Faugus sylvatica	60 - 90 cm	BR	50%	135
Carpinus betulus	60 - 90 cm	BR	20%	54
Viburnum opulus	60 - 90 cm	BR	20%	54
Malus sylvestris	60 - 90 cm	BR	10%	27
Climbers				
Clematis montana 'Rubens'	10 - 15 cm Several shoots	C 5L	counted	2
Lonicera periclymenum	20 - 30 cm Several shoots	C 5L	counted	2

© This drawing and the building works depicted in it are the copyright of the designer.
This drawing may not be reproduced or amended in whole or part without written consent.

DO NOT SCALE THIS DRAWING - ALWAYS USE WRITTEN DIMENSIONS - ALL DIMENSIONS TO BE CHECKED ON SITE - SITE LEVELS AND CONTOURS ARE CORRECT TO WITHIN 50CM - ANY DEPARTURES SHOULD BE REPORTED AS SOON AS POSSIBLE

19/03/2026	Relocate Plot 3 shed	A
Date	Issue	Rev
Site: High View Idmiston Road Porton Wilts.		
Description: For Planning Application		
Project code	Client	
HvW_2602	Mr J. Armstrong	
Sheet no.	Date	
PR.13	19/03/2026	
Scale @ A2	Drawn By	
1:200, 1:50, 1:1.36	DL, JL	
0 2 4 6 8 10 12 1 to 200 0 1 2 3 1 to 50 m		