


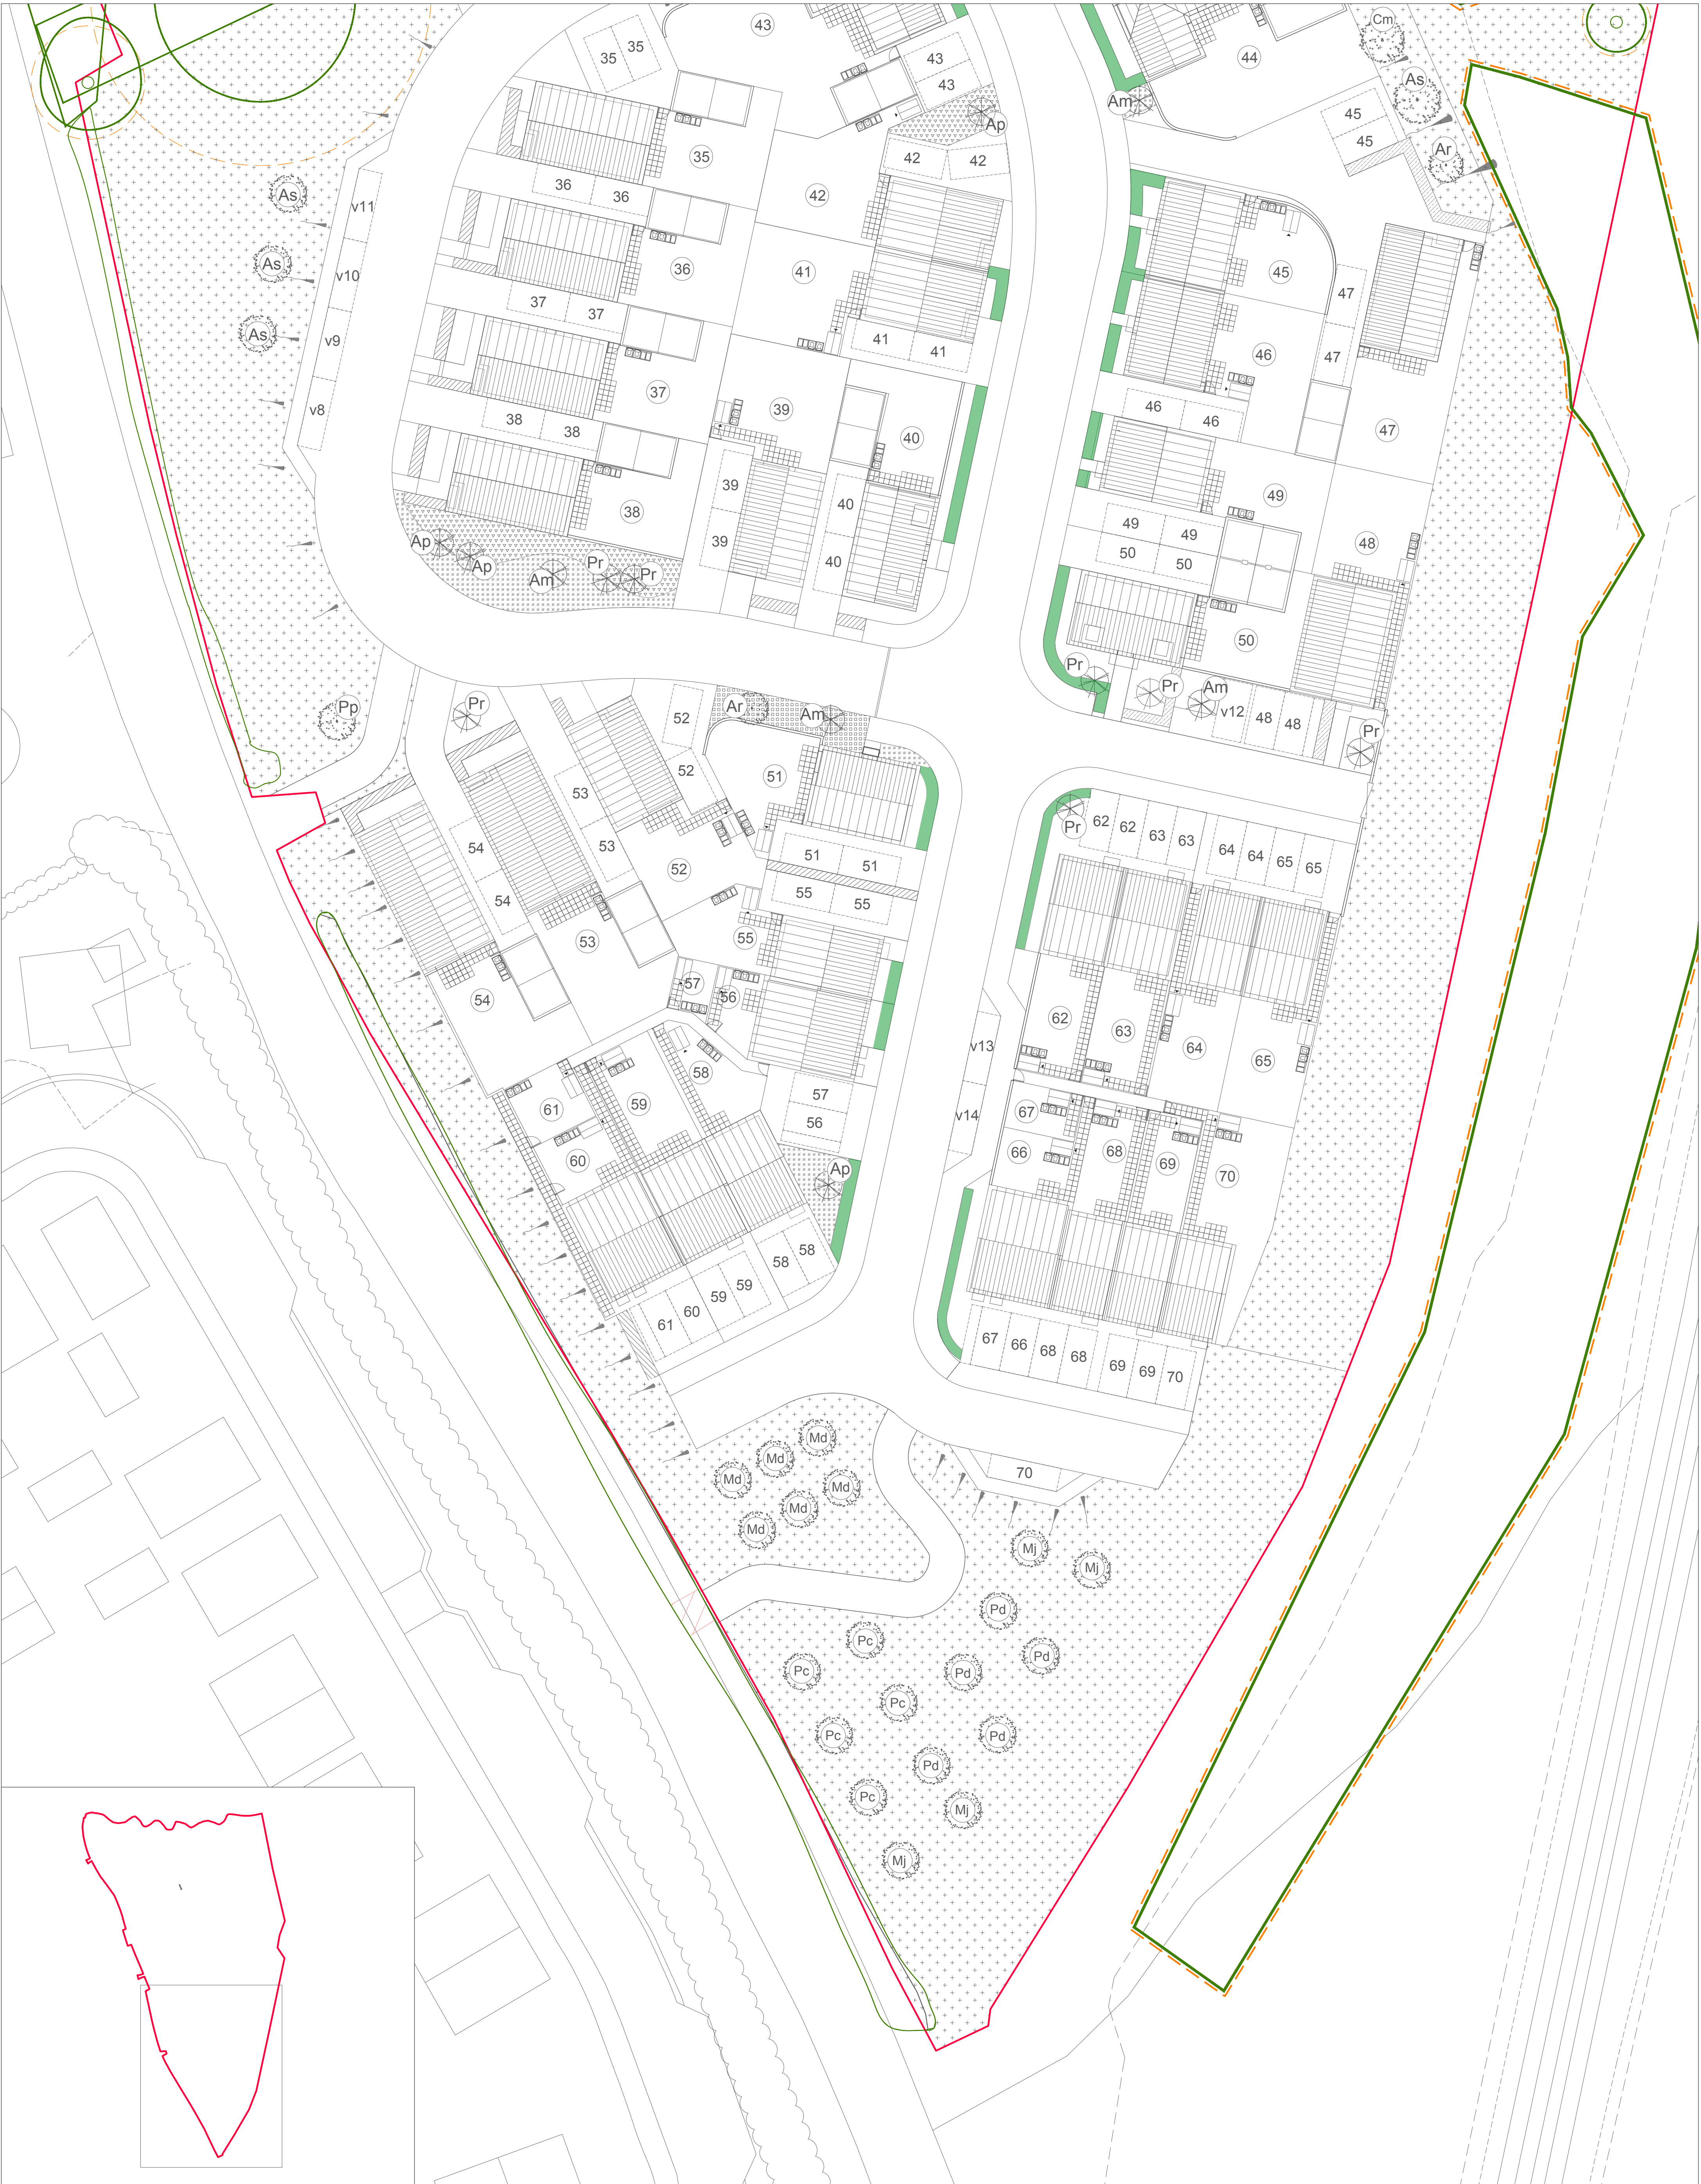

NOTES

- For planning purposes, do not construct from drawing.
- To be read in conjunction with all associated plans, detailed drawings, documents and specifications.
- The hatches used in this plan are indicative and should not be used to scale from.
- Refer to Engineers Design & Specifications for all level information.
- Refer to Engineers Design & Specifications for all existing and proposed retaining walls information.
- Contractor to determine exact location of services/drainage, this should be confirmed on site prior to commencement of works to avoid tree pit / services conflicts.
- All aspects of construction to be to Engineers detail and spec.
- No dimensions to be scaled off this drawing. All sizes to be verified on site.
- All areas with no denoted hatch to be seeded / turfed to contractors specification

Application Boundary

Soft Landscaping Features
Please refer to Soft Landscape
Schedule 240208 R 04 01.

Existing Vegetation
The associated Root Protection Zone.
Refer to Arboriculturalist for detailed
information.

Areas of existing vegetation to
be removed
Refer to Arboriculturalist for detailed
information.

Proposed Trees



Proposed smaller tree species



Proposed Hedgerow - Type 1



Proposed Hedgerow - Type 2



Proposed Hedgerow - Type 3



Proposed Hedgerow - Type 4



Planting Mix 1



Planting Mix 2



Planting Mix 3



Planting Mix 4



Seed Mix: Wildflower Meadow



Seed Mix: Flowering Lawn



Seed Mix: Woodland Under-story

Seed Mix: Damp Meadow

Proposed tree planting key

Ar *Acer campestre* 'Red Shine'
As *Acer campestre* 'Streetwise'
Ap *Acer palmatum*
Aq *Alnus glutinosa*
Am *Amelanchier lamarckii*
Ca *Corylus avellana*
Cm *Crataegus monogyna*
Ls *Liquidambar styraciflua*
Pr *Photinia x fraseri* 'Red-Robin'
Pa *Prunus avium*



Prunus avium 'Plena'
Sambucus nigra
Salix caprea
Tilia cordata 'Rancho'



Sambucus nigra
Salix caprea
Tilia cordata 'Rancho'



Tilia cordata 'Rancho'



Malus domestica sp.
Malus 'John Downie'



Malus 'John Downie'



Prunus domestica sp.
Pyrus communis

Pyrus communis

0m

5m

10m

15m

20m

North arrow

Saltersford Lane, Chippenham		F
Soft Landscaping Plan 3 of 3		LC / DH
240208 L 04 03	1:250 / A1	July 2025

CliftonEmerydesign

Hems House, 84 Longbrook Street, Exeter, EX4 6AP
T: 01392 368866 W: www.cliftonemerydesign.co.uk M: mail@cliftonemerydesign.co.uk

DRAWING STATUS Planning

CONTRACTORS MUST CHECK ALL DIMENSIONS ON SITE. ONLY FIGURED DIMENSIONS ARE TO BE WORKED FROM. © THIS DRAWING IS COPYRIGHT.