


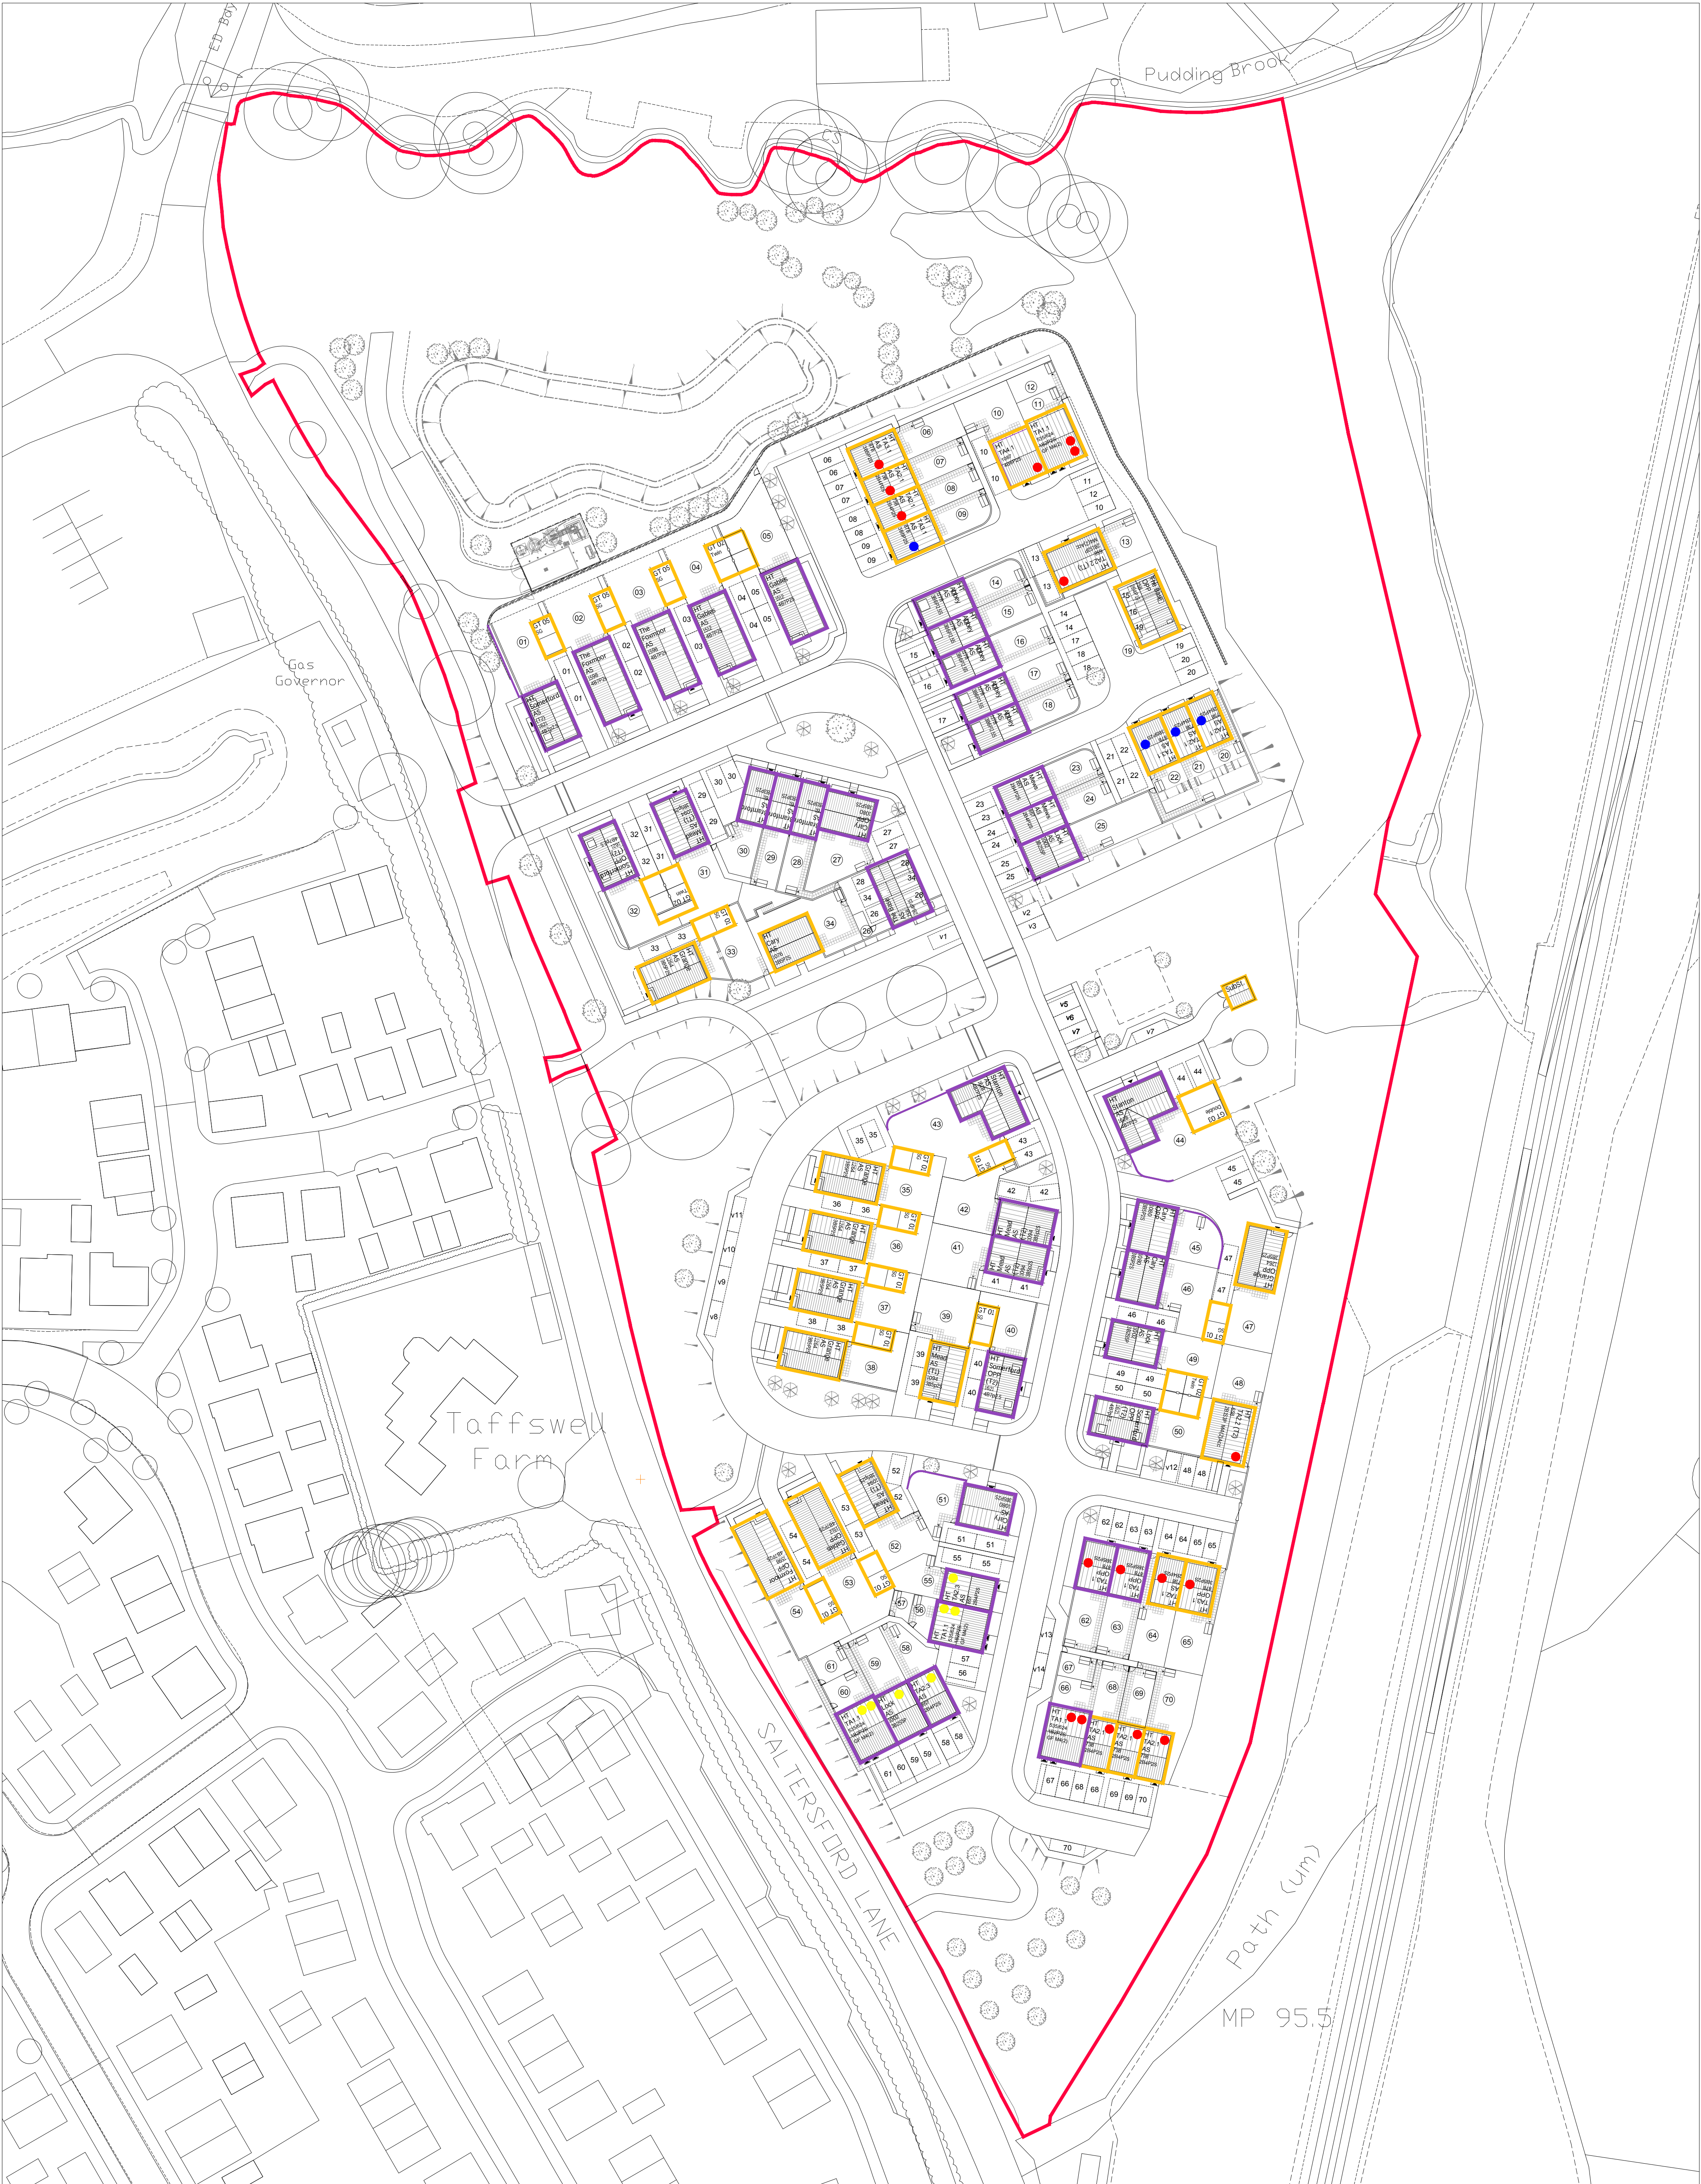

- NOTES
- Planning Application Boundary
 - Brick Finish
 - Stone Finish

REV NOTES

AU/CH DATE

Saltersford Lane, Chippenham		H
Proposed Building Materials		AL/DC
240208 L 02 07	1:500 @ A1	SEP 2024

CliftonEmerydesign

Bristol • Exeter • London • Plymouth
www.cliftonemerydesign.co.uk mail@cliftonemerydesign.co.uk

DRAWING STATUS PLANNING

CONTRACTORS MUST CHECK ALL DIMENSIONS ON SITE. ONLY FIGURED DIMENSIONS ARE TO BE WORKED FROM. THIS DRAWING IS COPYRIGHT.

