


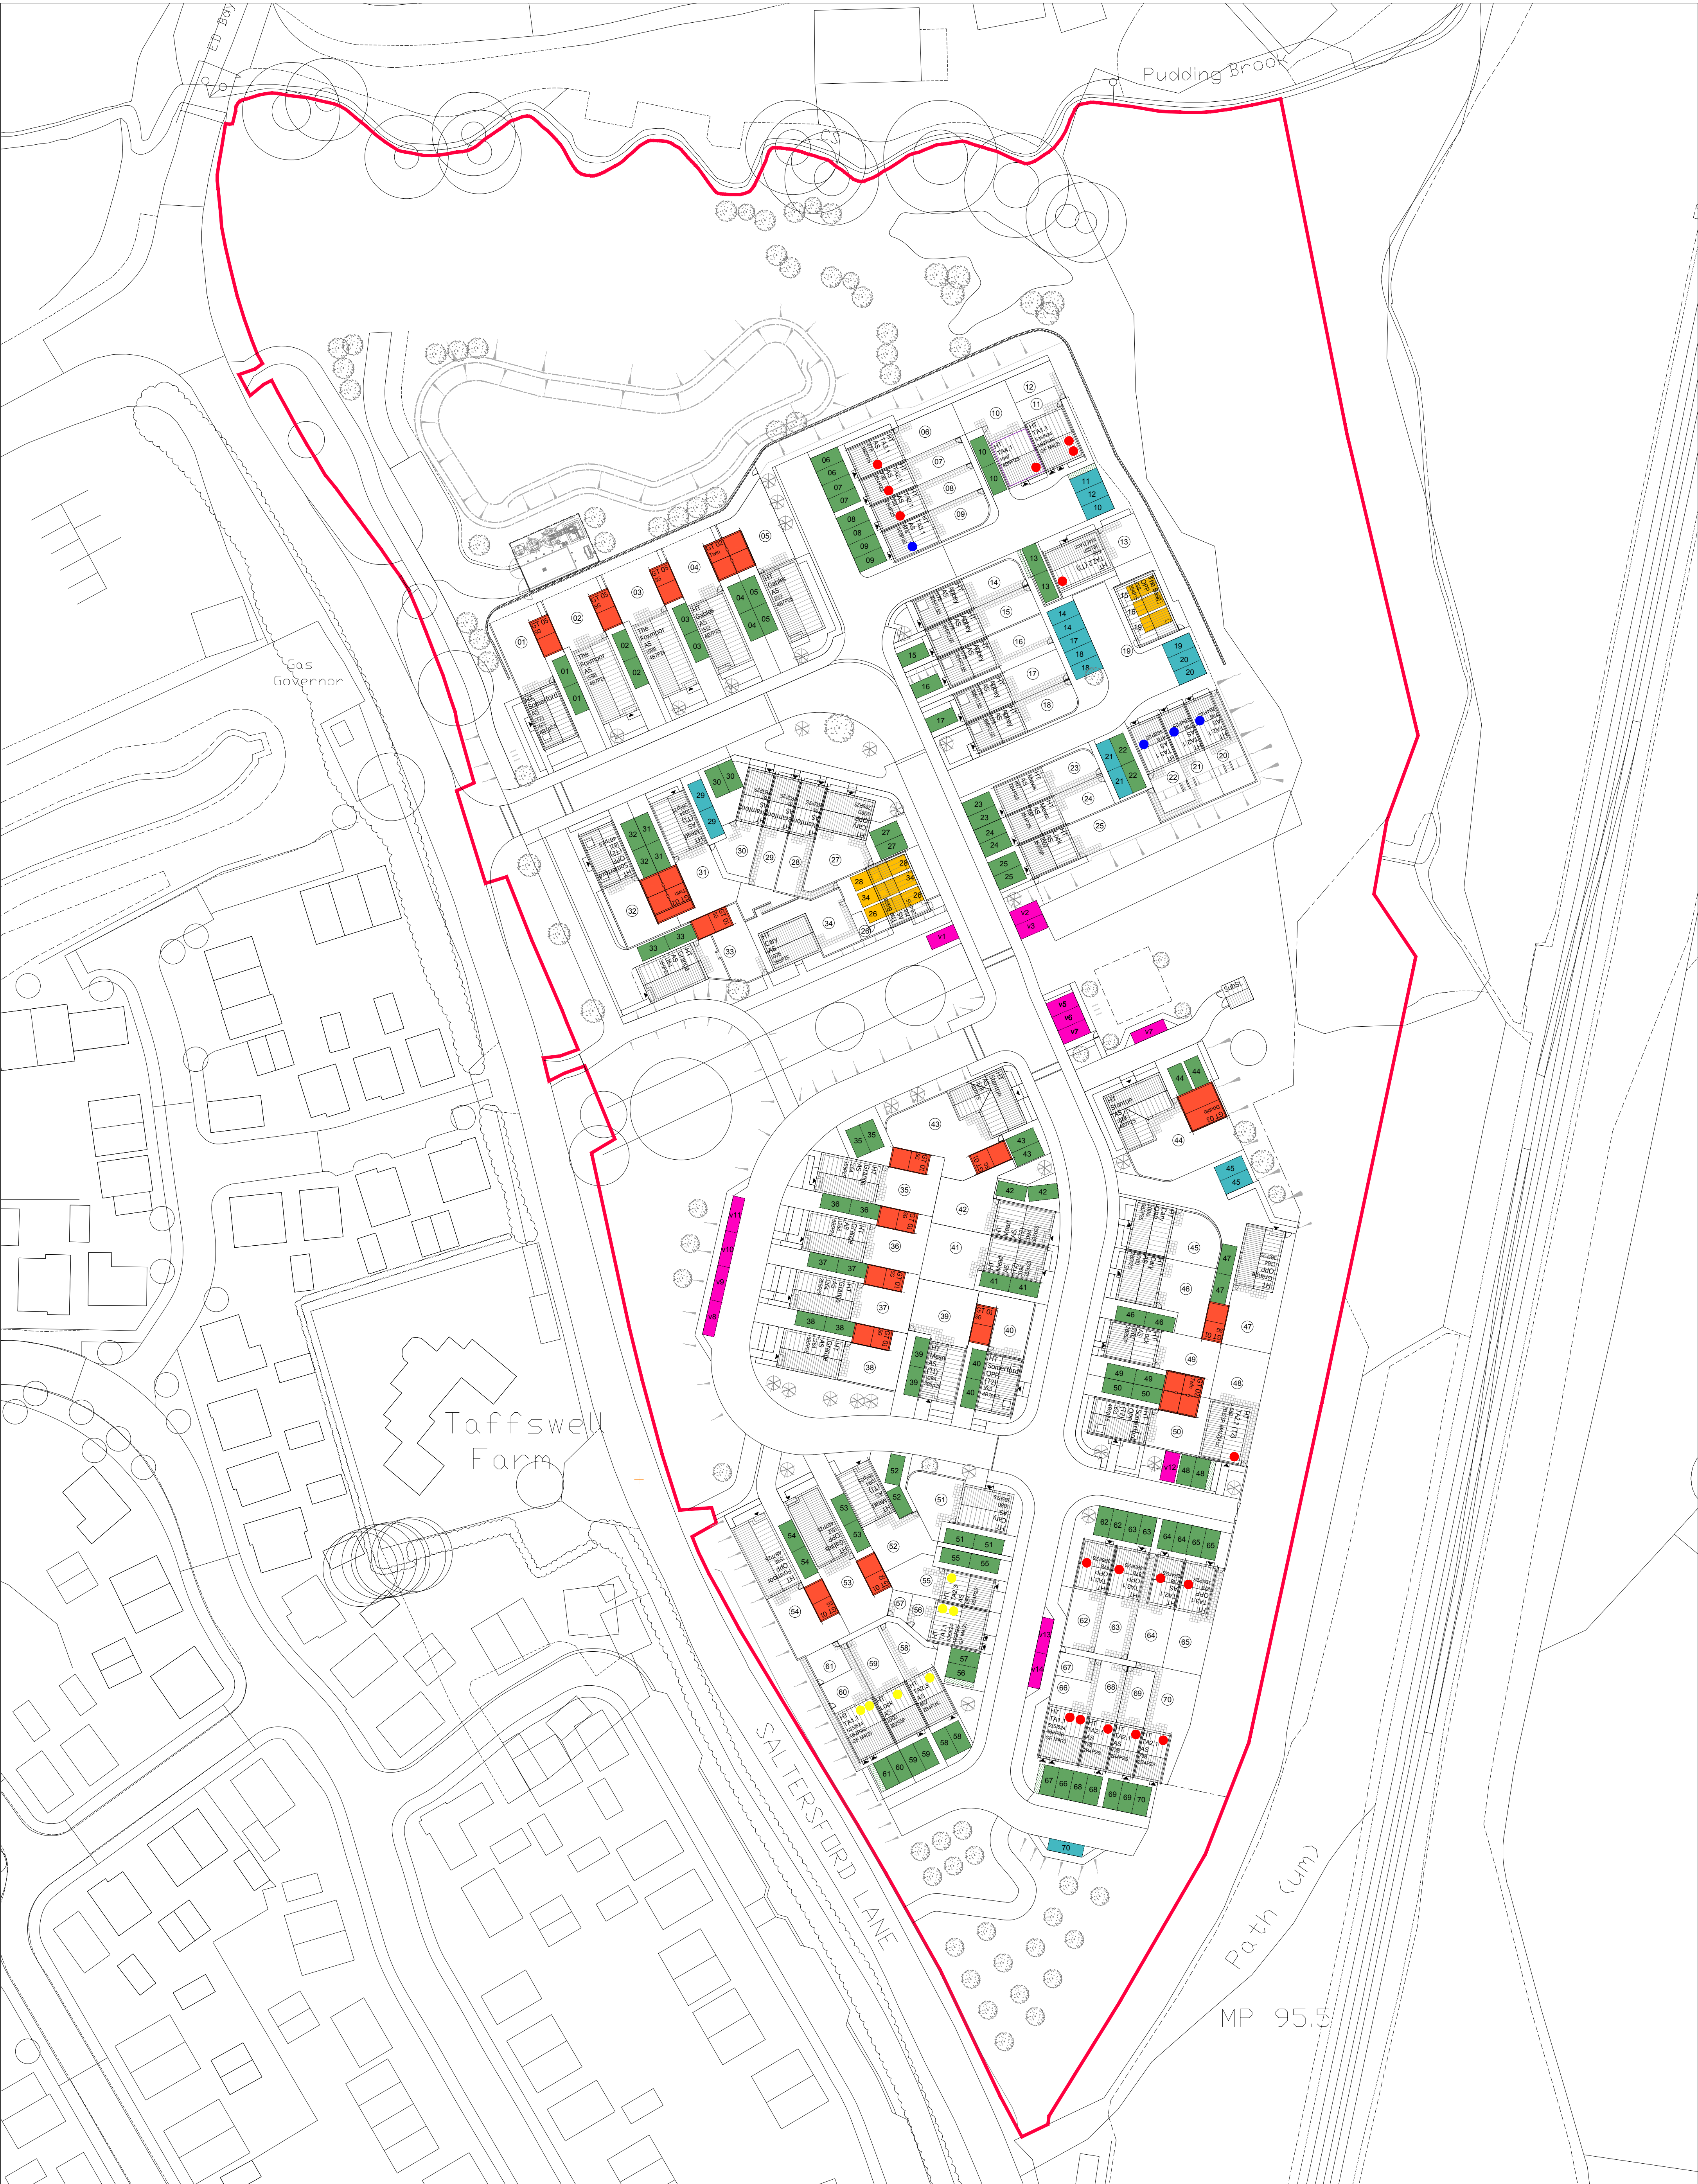

NOTES:


Planning Application Boundary

REV NOTES

AU/CH DATE

Saltersford Lane, Chippenham		G
Parking Layout		AL/DC
240208 L 02 04	1:500 @ A1	NOV 2024

- Parking provision: 169 spaces [2.41 spaces/dwelling]
- 21 x Garage Parking
 - 106 x On plot parking
 - 9 x FOG Parking
 - 18 x Courtyard Parking
 - 14 x Visitor Parking

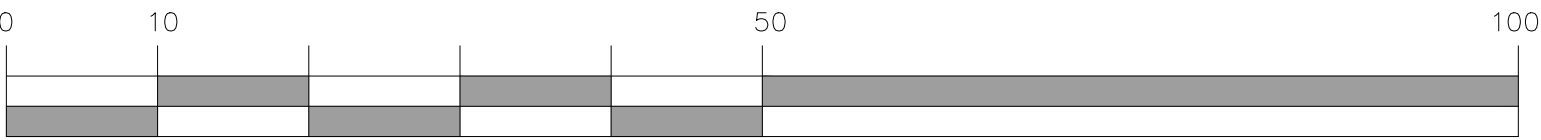

CliftonEmerydesign

Bristol • Exeter • London • Plymouth
www.cliftonemerydesign.co.uk mail@cliftonemerydesign.co.uk

DRAWING STATUS: PLANNING

CONTRACTORS MUST CHECK ALL DIMENSIONS ON SITE. ONLY FIGURED DIMENSIONS ARE TO BE WORKED FROM. THIS DRAWING IS COPYRIGHT.