


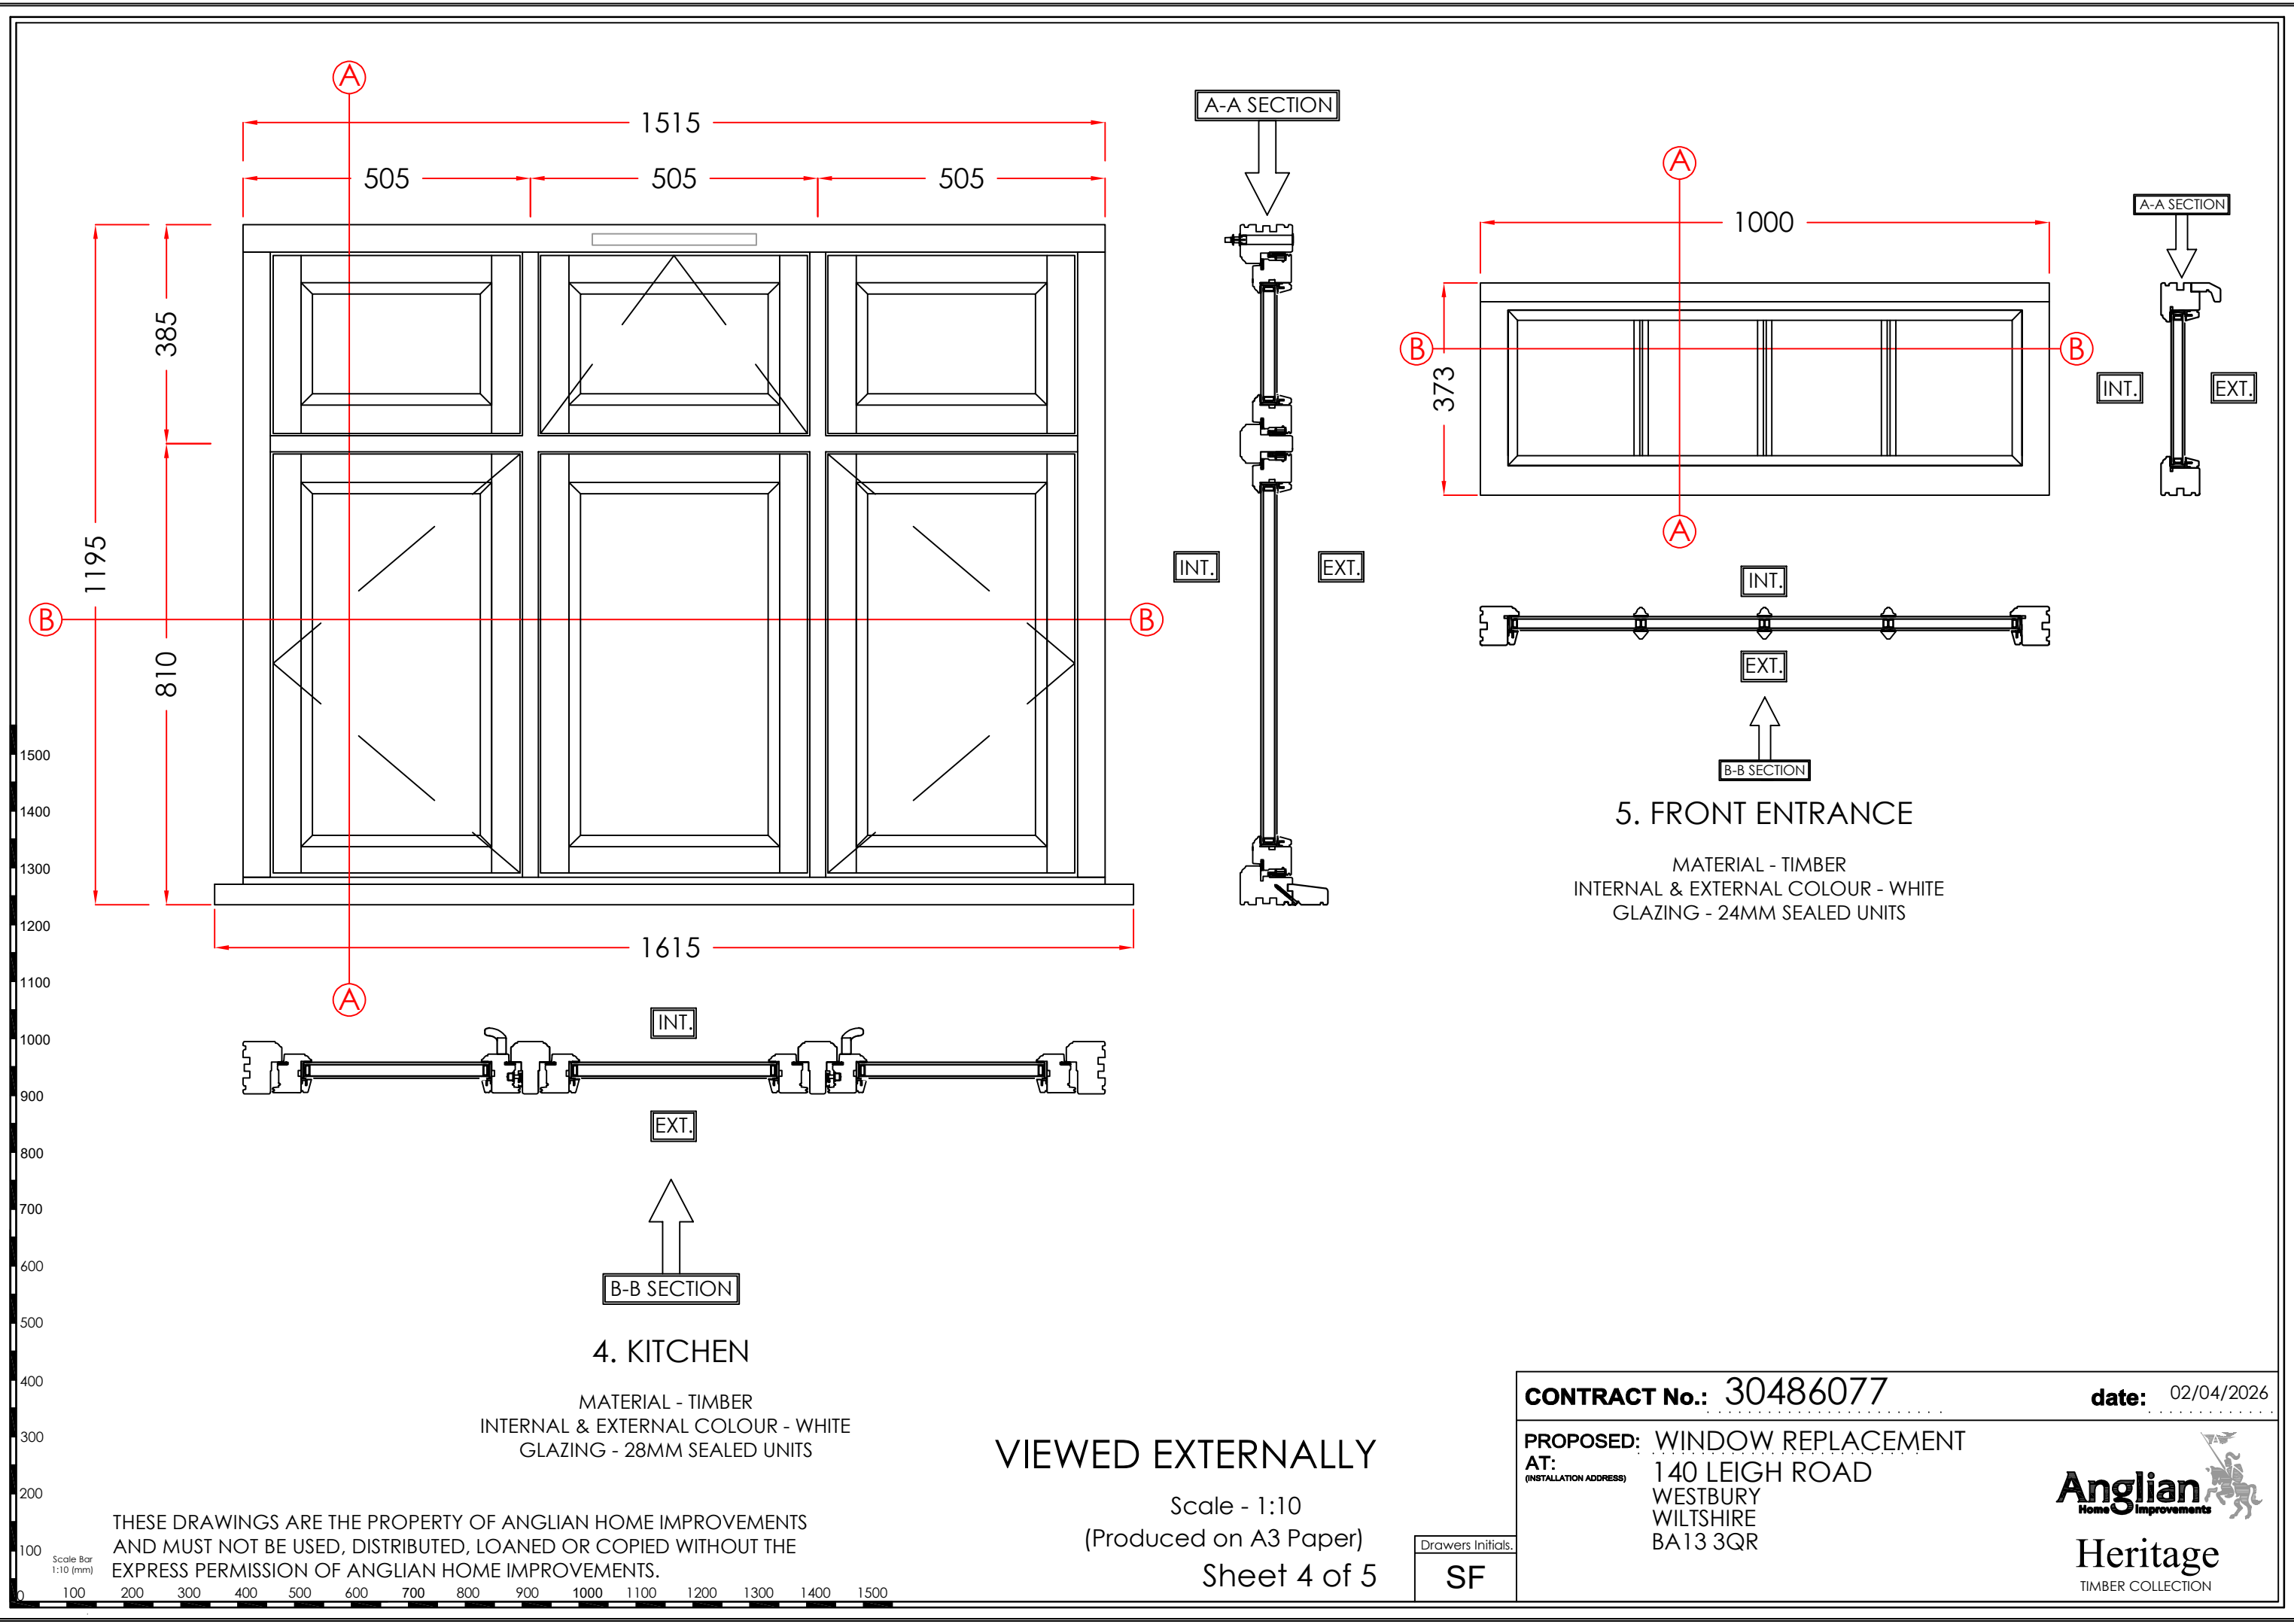

1500
1400
1300
1200
1100
1000
900
800
700
600
500
400
300
200
100
0

Scale Bar
1:10 (mm)

THESE DRAWINGS ARE THE PROPERTY OF ANGLIAN HOME IMPROVEMENTS
AND MUST NOT BE USED, DISTRIBUTED, LOANED OR COPIED WITHOUT THE
EXPRESS PERMISSION OF ANGLIAN HOME IMPROVEMENTS.

MATERIAL - TIMBER
INTERNAL & EXTERNAL COLOUR - WHITE
GLAZING - 28MM SEALED UNITS

4. KITCHEN

VIEWED EXTERNALLY

Scale - 1:10
(Produced on A3 Paper)
Sheet 4 of 5

Drawers Initials.
SF

CONTRACT No.: 30486077

date: 02/04/2026

PROPOSED: WINDOW REPLACEMENT
AT: 140 LEIGH ROAD
(INSTALLATION ADDRESS) WESTBURY
WILTSHIRE
BA13 3QR

Anglian
Home Improvements
Heritage
TIMBER COLLECTION