

Legend

- Stone slates
- Pantiles
- Removal
- Alteration

Schedule of works


- R1

Provide new stone slates.
- R2

Part pan tile roof to be re-roofed using new stone slates.
- D5

Remove existing paint and cement render. Replace with new lime render.
- A11

Repoint brickwork to chimney. Allow to rebuild top four courses of brickwork.

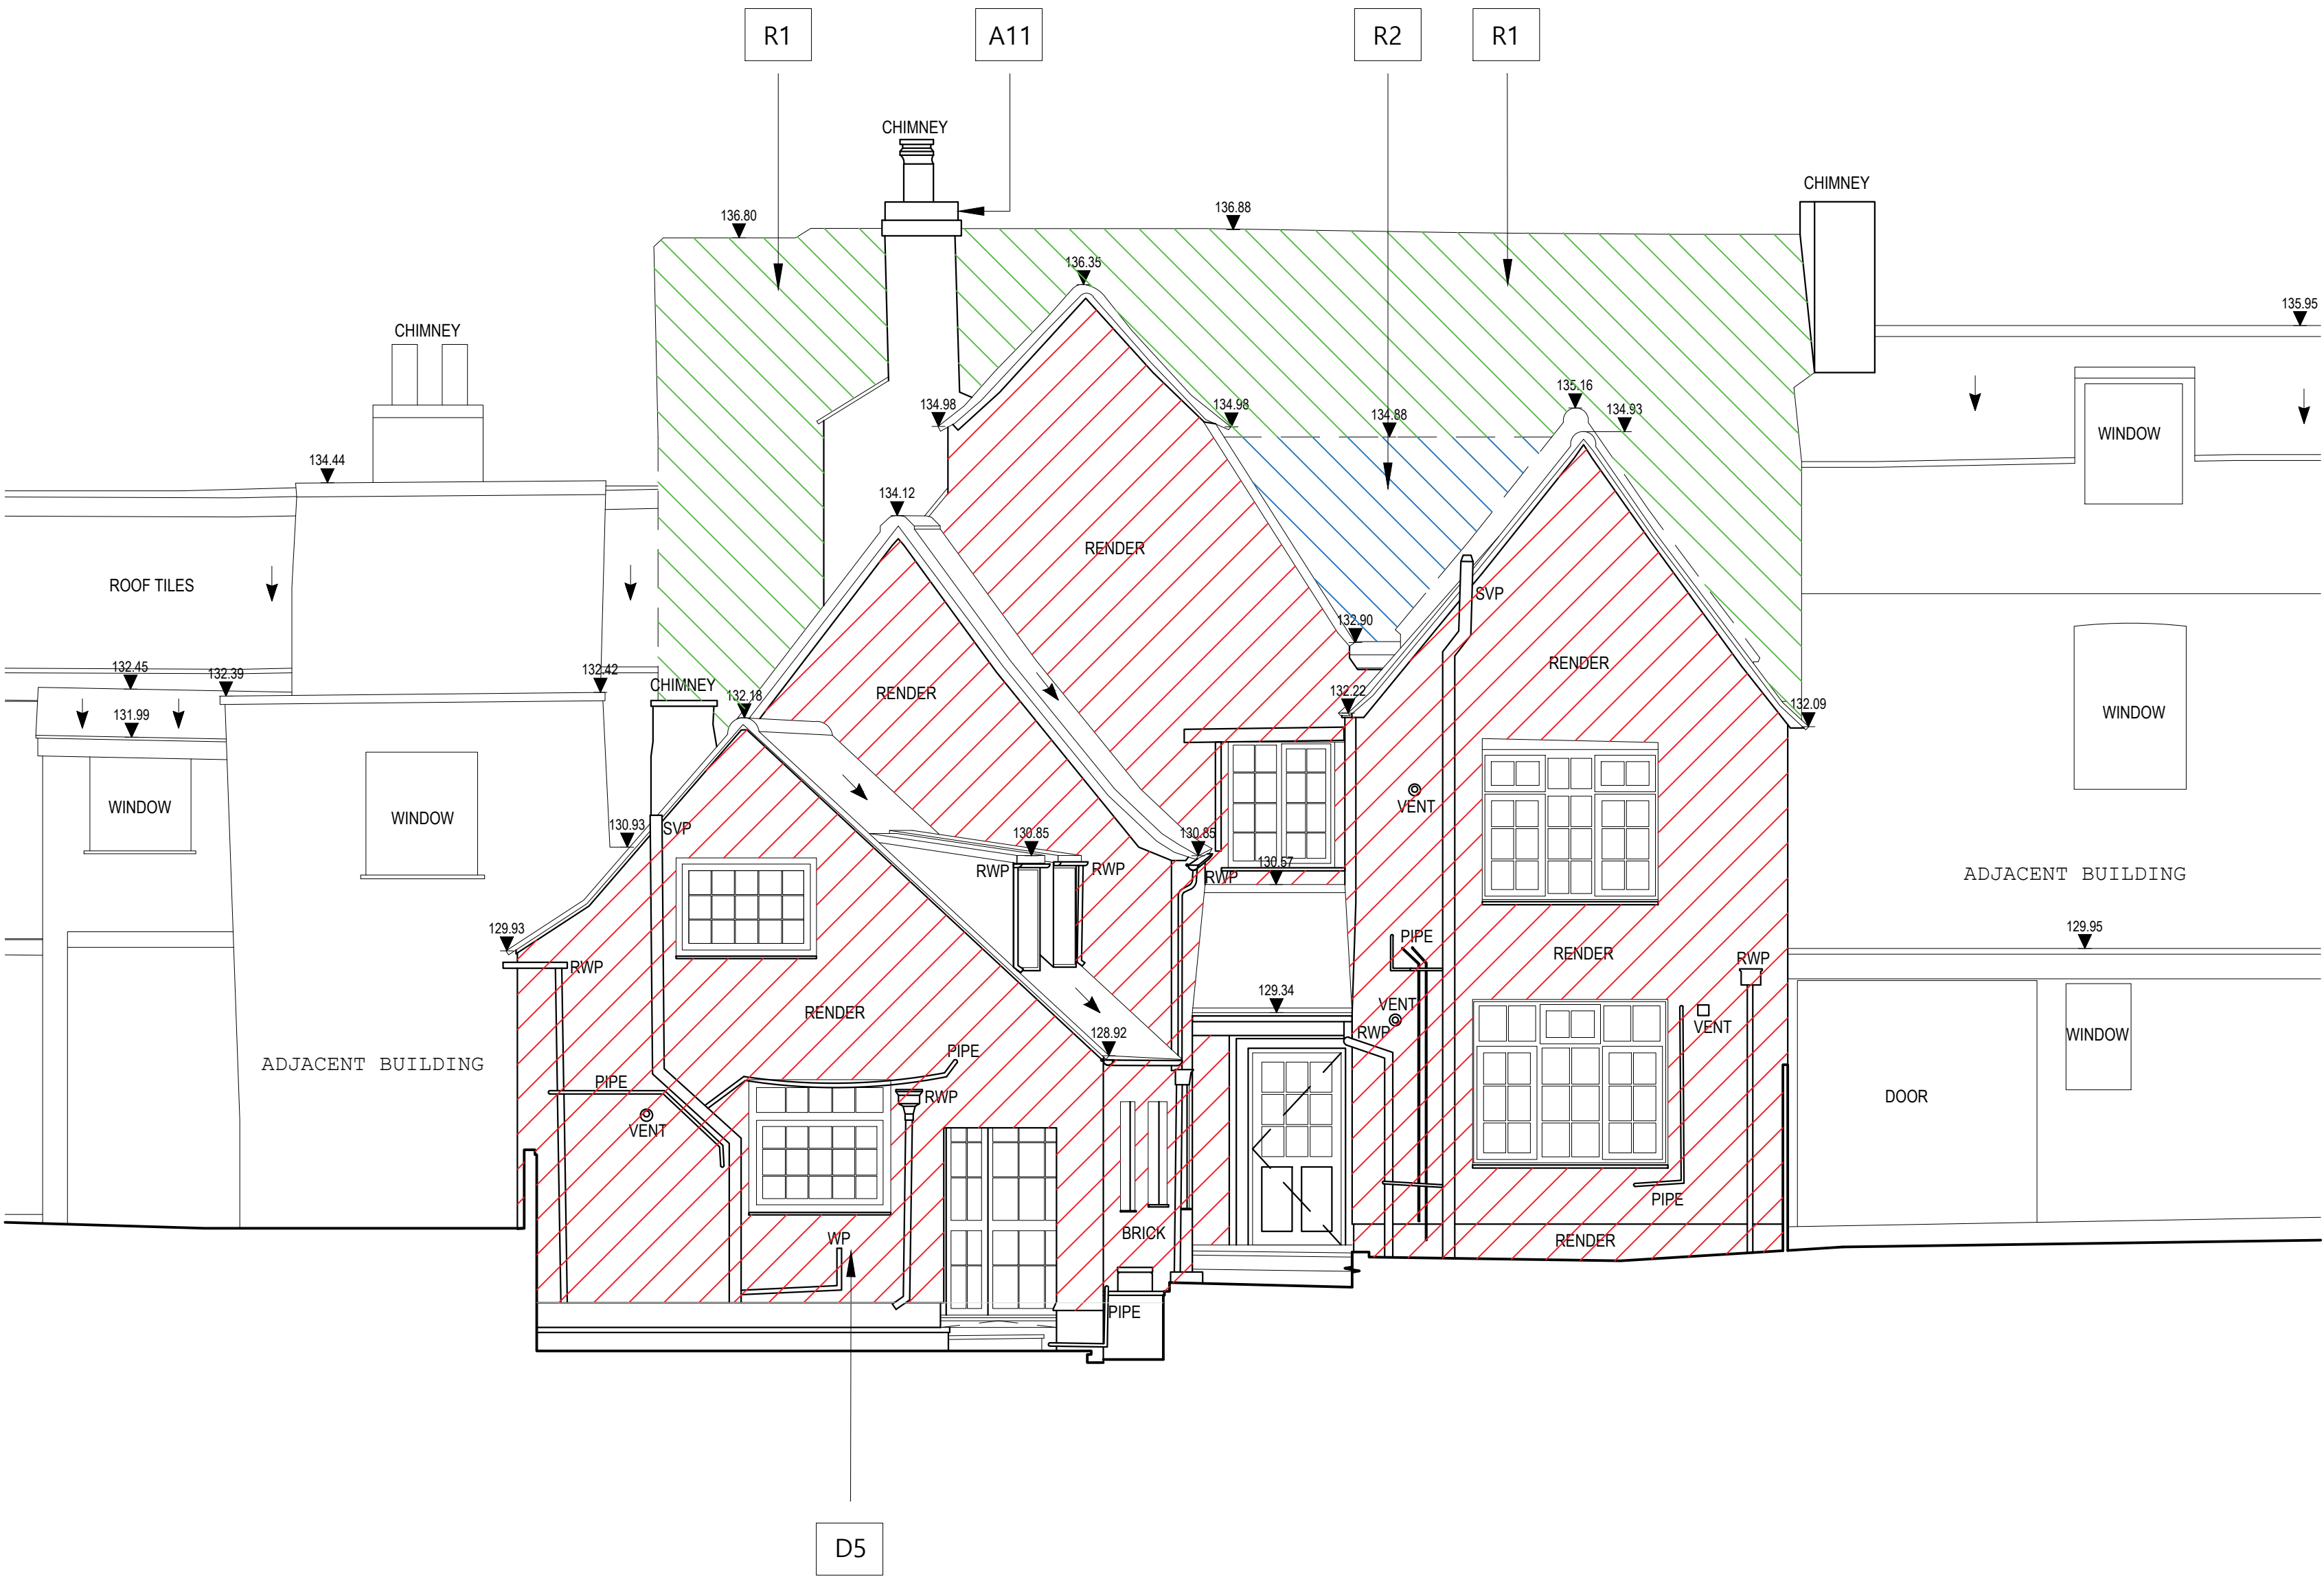

1.0 Existing SW Elevation 2 Showing Repairs


1:50@A1 / 1:100@A3

NOTES

Drawings are based on survey data and may not accurately represent what is physically present. Scale for planning purposes only. All dimensions are to be verified on site before proceeding with the work.

All dimensions are in millimeters unless noted otherwise.

James Mackintosh Architects shall be notified in writing of any discrepancies.

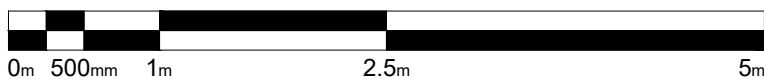

Scale 1:50 @A1 1:100@A3

B	Feb26	CB	JPM	Updated survey and repairs
A	Feb26	CB	JPM	Added repairs
-	Jan26	CB	JPM	First issue

ISSUE DATE DRAWN CHECKEDDESCRIPTION

JAMES
MACKINTOSH
ARCHITECTS

DESIGN / CONSERVATION / HISTORIC INTERIORS

E. studio@jmacintosh.com
T. 01608 692310 W. www.jamesmackintosharchitects.com

PROJECT 3 Northgate Street

CLIENT Private Client

DRAWING STATUS Listed Building Consent

DRG TITLE Existing SW Elevation 2
Showing Repairs

JOB/DRG No. 496/107

SCALE 1:50@A1 1:100@A3 REVISION B