

Legend

- Repair
- Removal


Schedule of works

- R12

Replace section of gutter in douglas fir to be painted black.
Existing gutter fixings reused.
- R13

Replace lead to gutter in code 5 lead
- R14

Install new T-Pren expansion joint

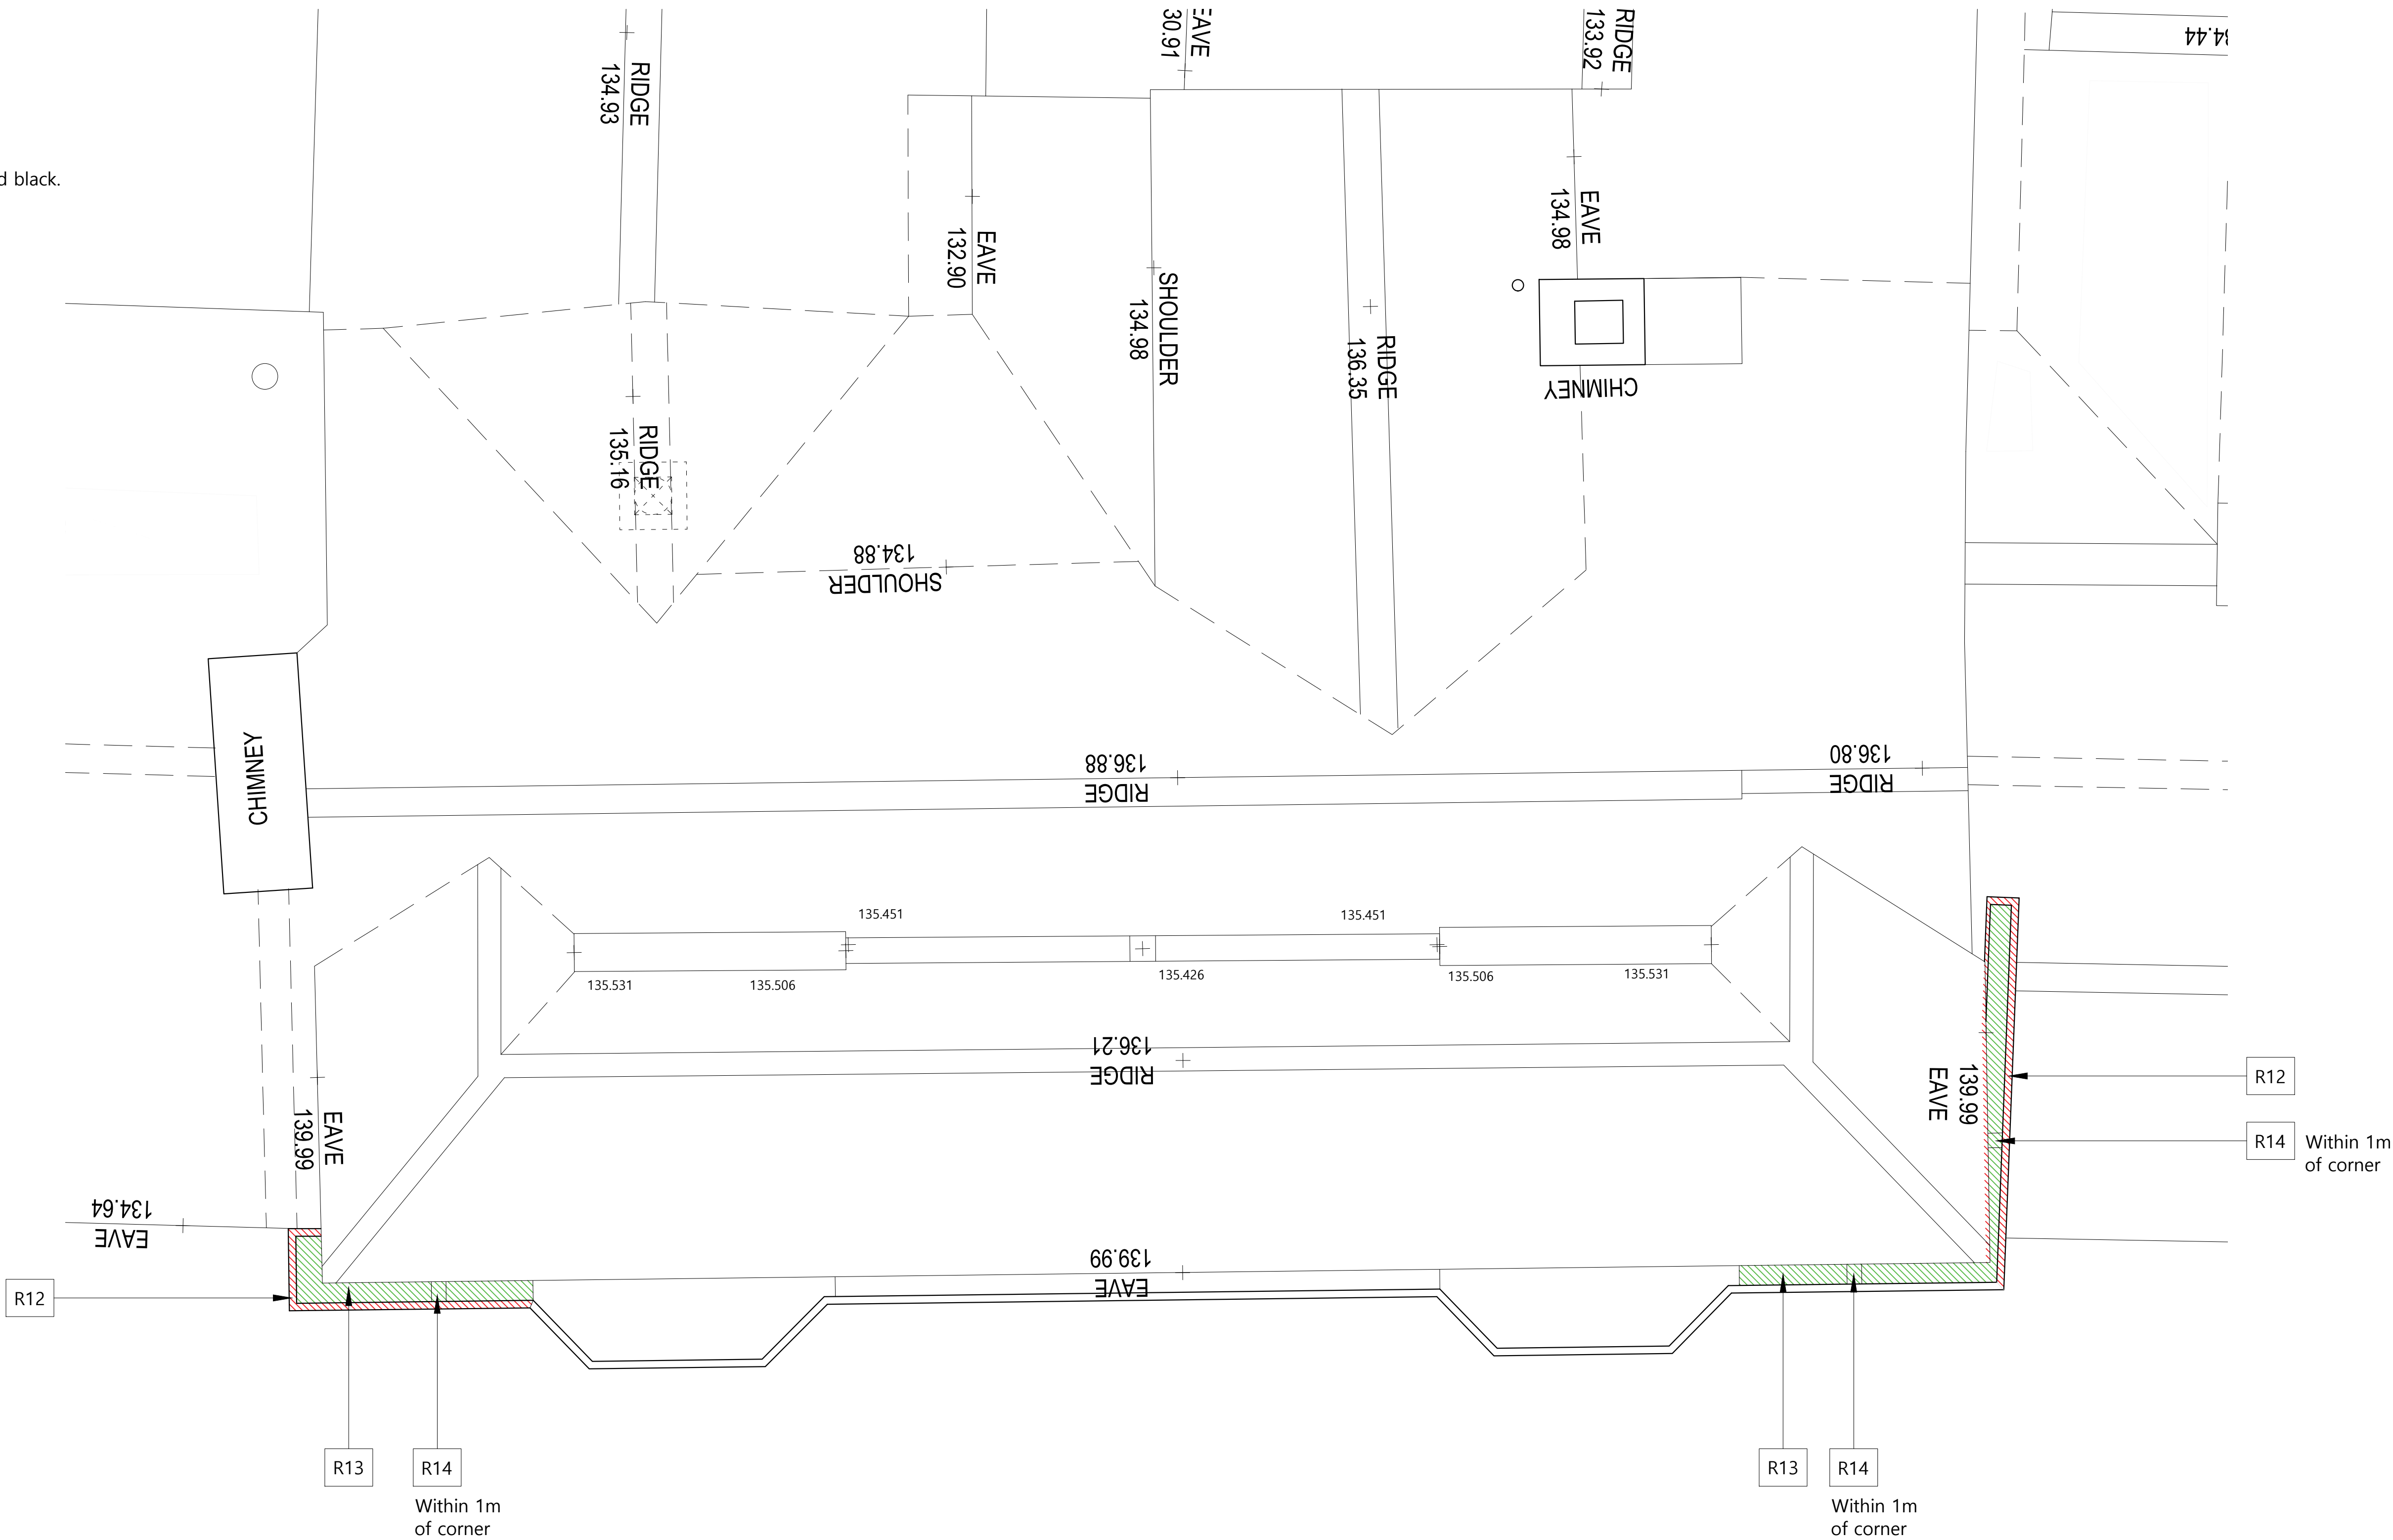

1.0 Lead Gutter Repair Detail Plan

1:25@A1 / 1:50@A3



All gutter levels to be confirmed

NOTES

Drawings are based on survey data and may not accurately represent what is physically present. Scale for planning purposes only. All dimensions are to be verified on site before proceeding with the work.

All dimensions are in millimeters unless noted otherwise.

James Mackintosh Architects shall be notified in writing of any discrepancies.

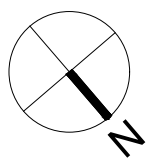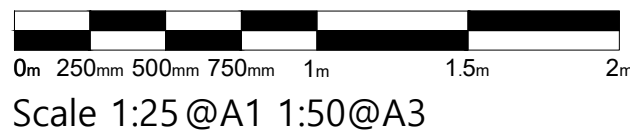

-	Apr26	IM	JPM	First issue
ISSUE	DATE	DRAWN	CHECKED	DESCRIPTION

JAMES
MACKINTOSH
ARCHITECTS

DESIGN / CONSERVATION / HISTORIC INTERIORS

E. studio@jmackintosh.com
T. 01608 692310 W. www.jamesmackintosharchitects.com

PROJECT 3 Northgate Street

CLIENT Private Client

DRAWING STATUS Listed Building Consent

DRG TITLE Lead Gutter Repair Detail Plan

JOB/DRG No. 496/504

SCALE 1:25@A1 1:50@A3 REVISION -