


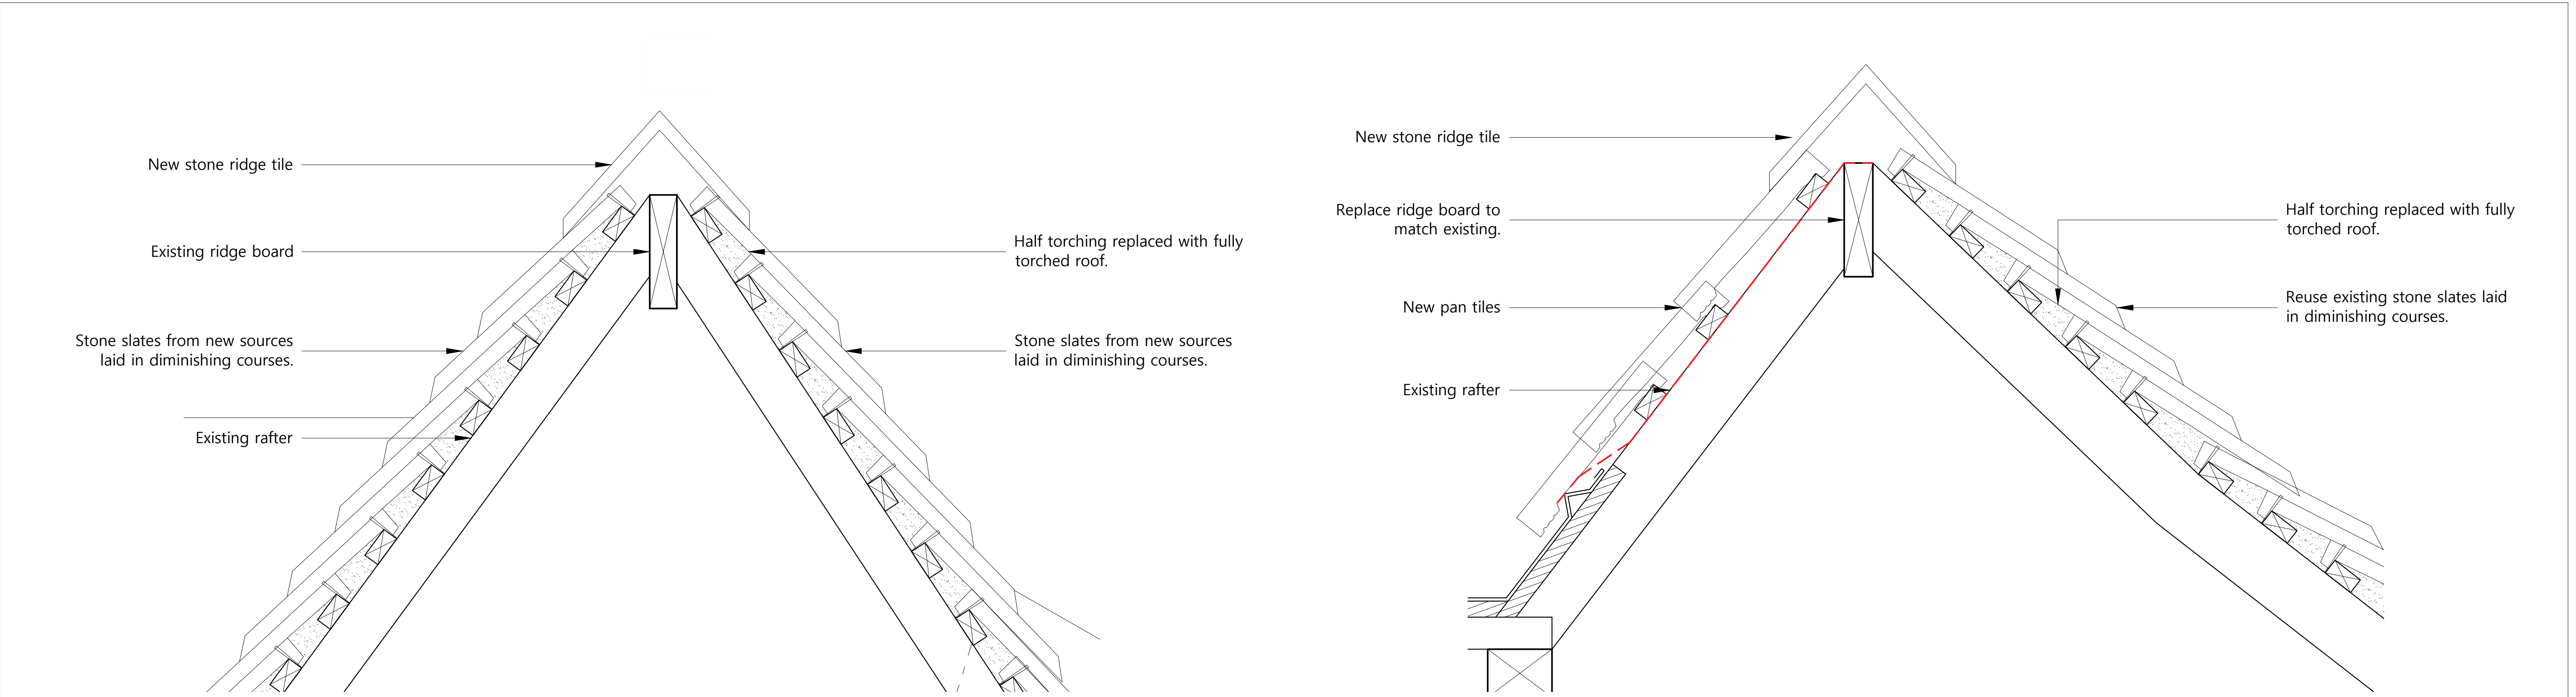


1.0 Ridge detail

1:5@A1 / 1:10@A3


3.0 Ridge detail

1:5@A1 / 1:10@A3

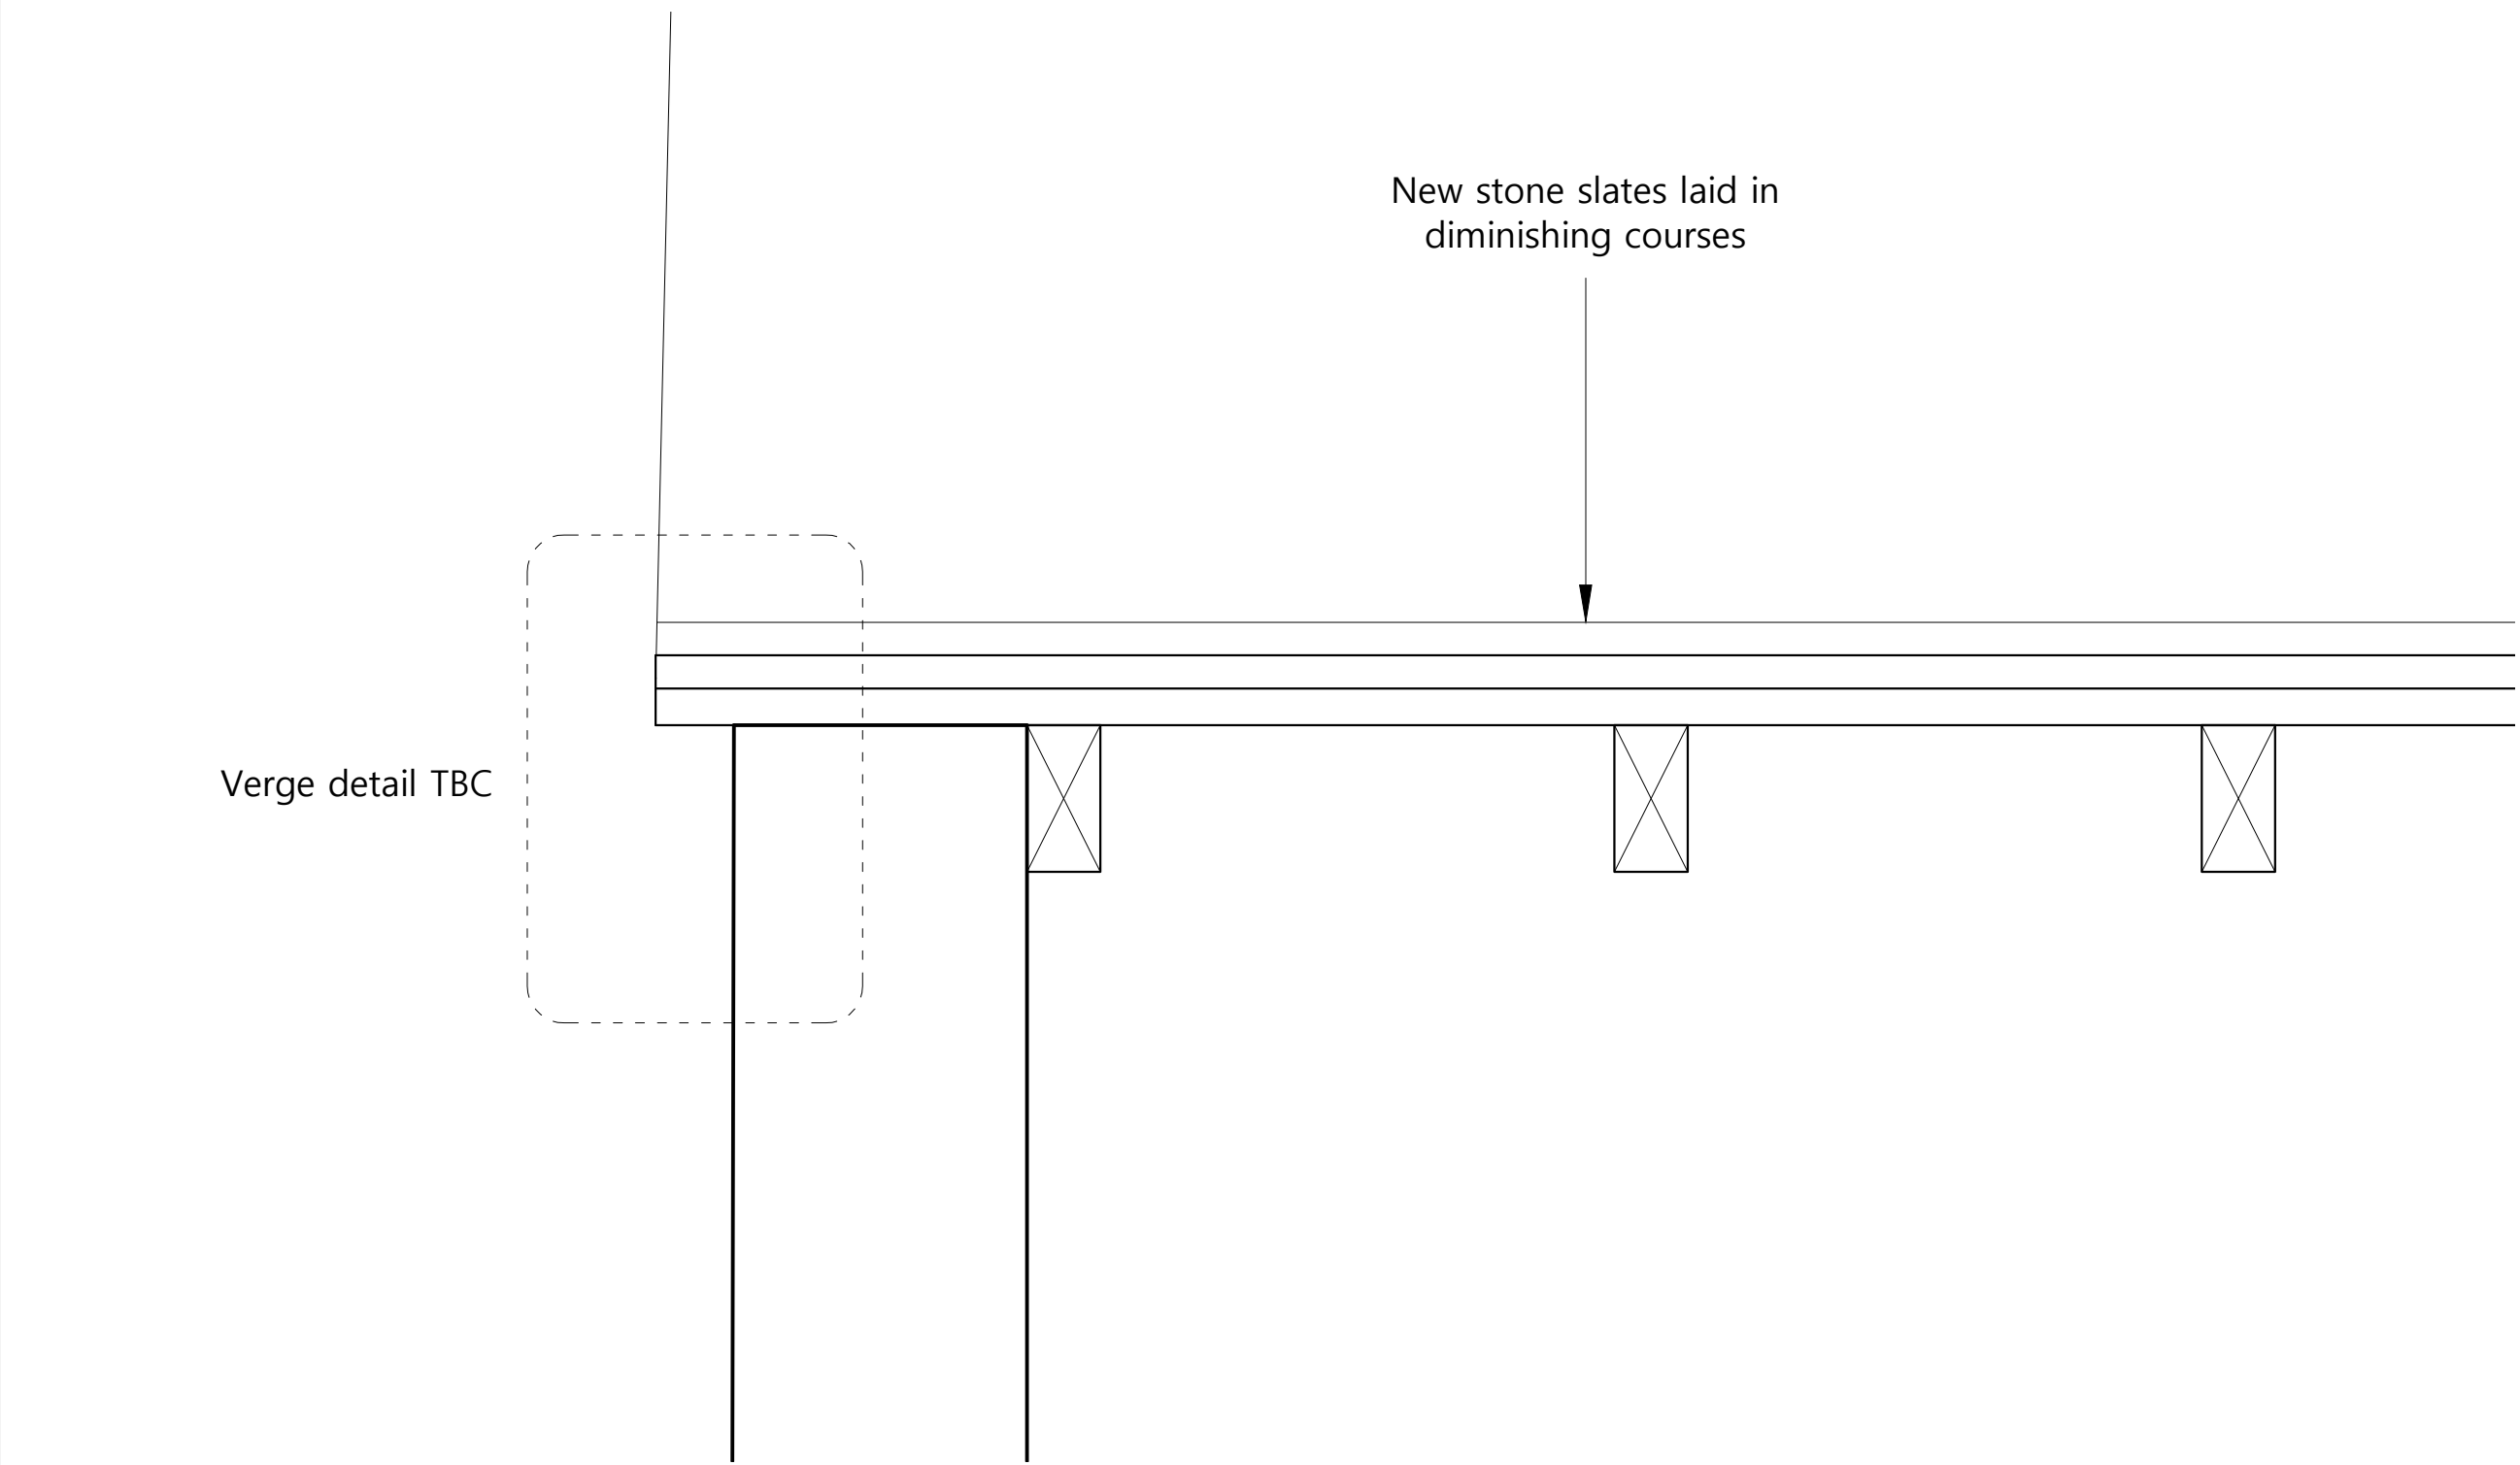


2.0 Verge detail

1:5@A1 / 1:10@A3

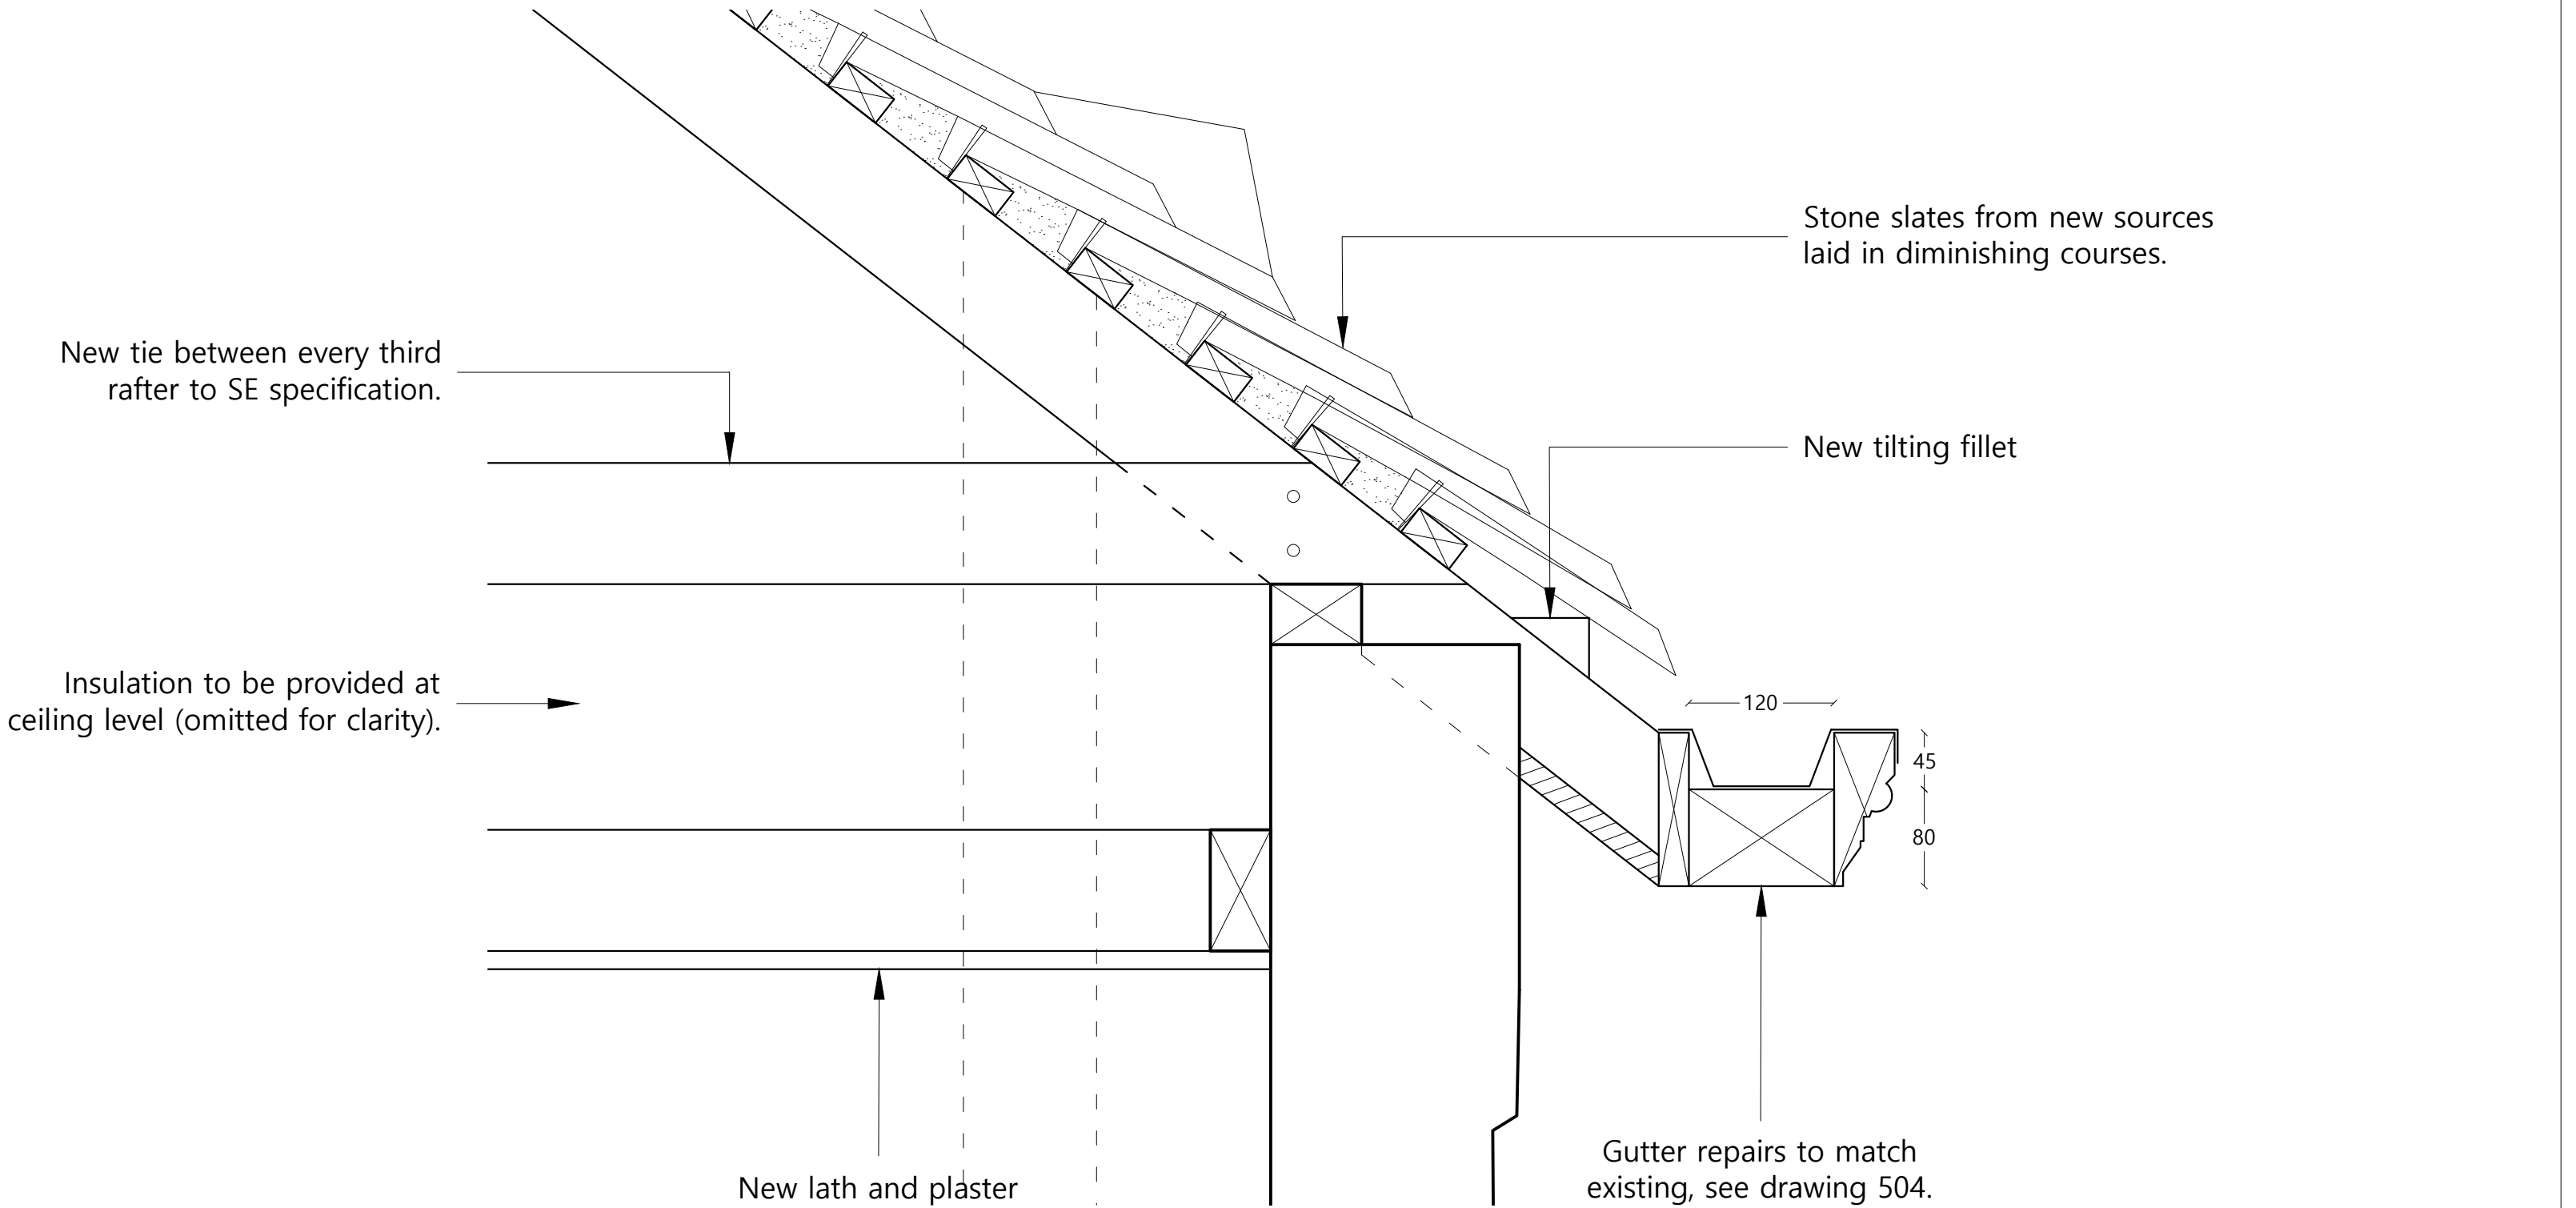

4.0 Eaves detail

1:5@A1 / 1:10@A3

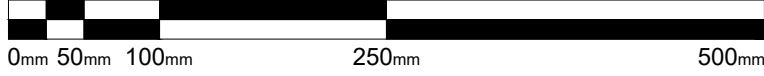NOTES Drawings are based on survey data and may not accurately represent what is physically present. Scale for planning purposes only. All dimensions are to be verified on site before proceeding with the work. All dimensions are in millimeters unless noted otherwise. James Mackintosh Architects shall be notified in writing of any discrepancies.	 Scale 1:5 @A1 1:10@A3	- Feb26 CB JPM First issue ISSUE DATE DRAWN CHECKEDDESCRIPTION	JAMES MACKINTOSH ARCHITECTS DESIGN / CONSERVATION / HISTORIC INTERIORS E. studio@jmackintosh.com T. 01608 692310 W. www.jamesmackintosharchitects.com	PROJECT 3 Northgate Street CLIENT Private Client DRAWING STATUS Listed Building Consent	DRG TITLE Section AA Roof Repair Details JOB/DRG No. 496/502 SCALE 1:5@A1 1:10@A3 REVISION -
--	--	--	---	---	---