

Legend

- Repair
- Removal
- Alteration

Decoration

- D1

Remove paint from external stonework. Repair stone using pointing and mortar repairs, subject to approved samples. Protect stone with shelter coat.
- D2


Decorate windows to match colour provided in design statement.
- D3

Decorate door, fanlight and frame to match colour provided in design statement.

Re-roofing

- R1

Provide new stone slates.

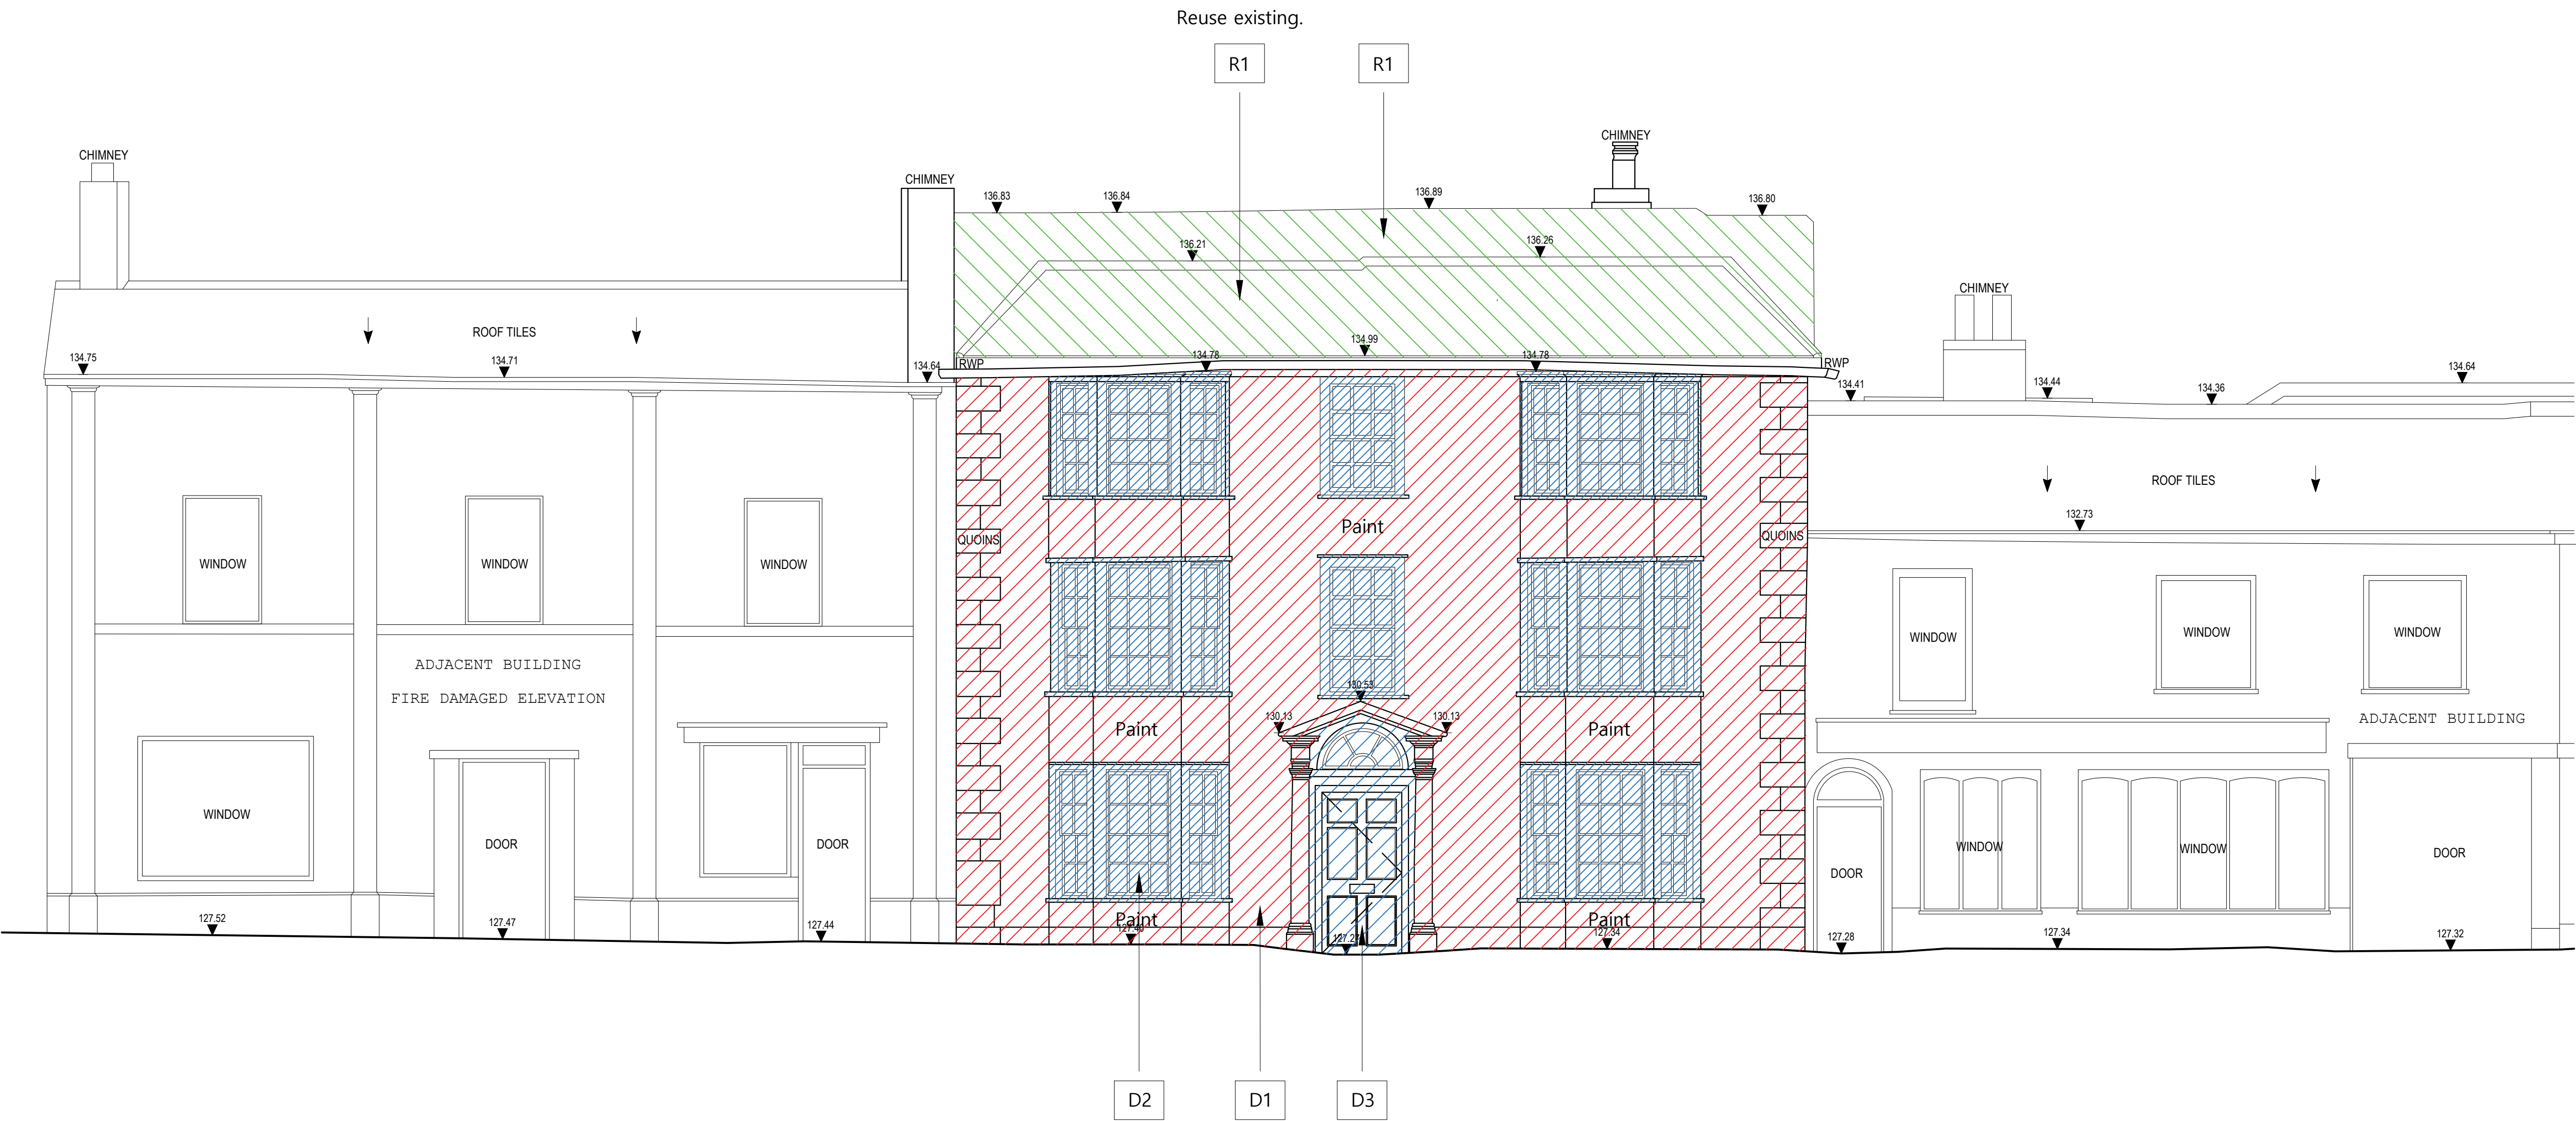

1.0 Existing NE Elevation 1 Showing Repairs


1:50@A1 / 1:100@A3

NOTES

Drawings are based on survey data and may not accurately represent what is physically present. Scale for planning purposes only. All dimensions are to be verified on site before proceeding with the work.

All dimensions are in millimeters unless noted otherwise.

James Mackintosh Architects shall be notified in writing of any discrepancies.

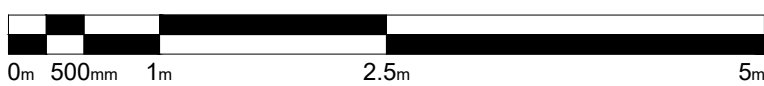

Scale 1:50 @A1 1:100@A3

B	Feb26	CB	JPM	Updated survey and repairs
A	Feb26	CB	JPM	Added repairs
-	Jan26	CB	JPM	First issue

ISSUE DATE DRAWN CHECKEDDESCRIPTION

JAMES
MACKINTOSH
ARCHITECTS

DESIGN / CONSERVATION / HISTORIC INTERIORS

E. studio@jpmackintosh.com
T. 01608 692310 W. www.jamesmackintosharchitects.com

PROJECT 3 Northgate Street

CLIENT Private Client

DRAWING STATUS Listed Building Consent

DRG TITLE Existing NE Elevation 1
Showing Repairs

JOB/DRG No. 496/106

SCALE 1:50@A1 1:100@A3 REVISION B