




Legend

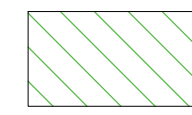

Repair

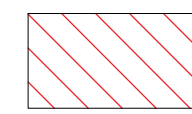


Removal

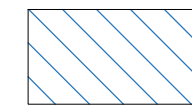


Alteration

Schedule of works

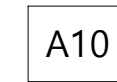

For structural alterations to roof see drawing 501.

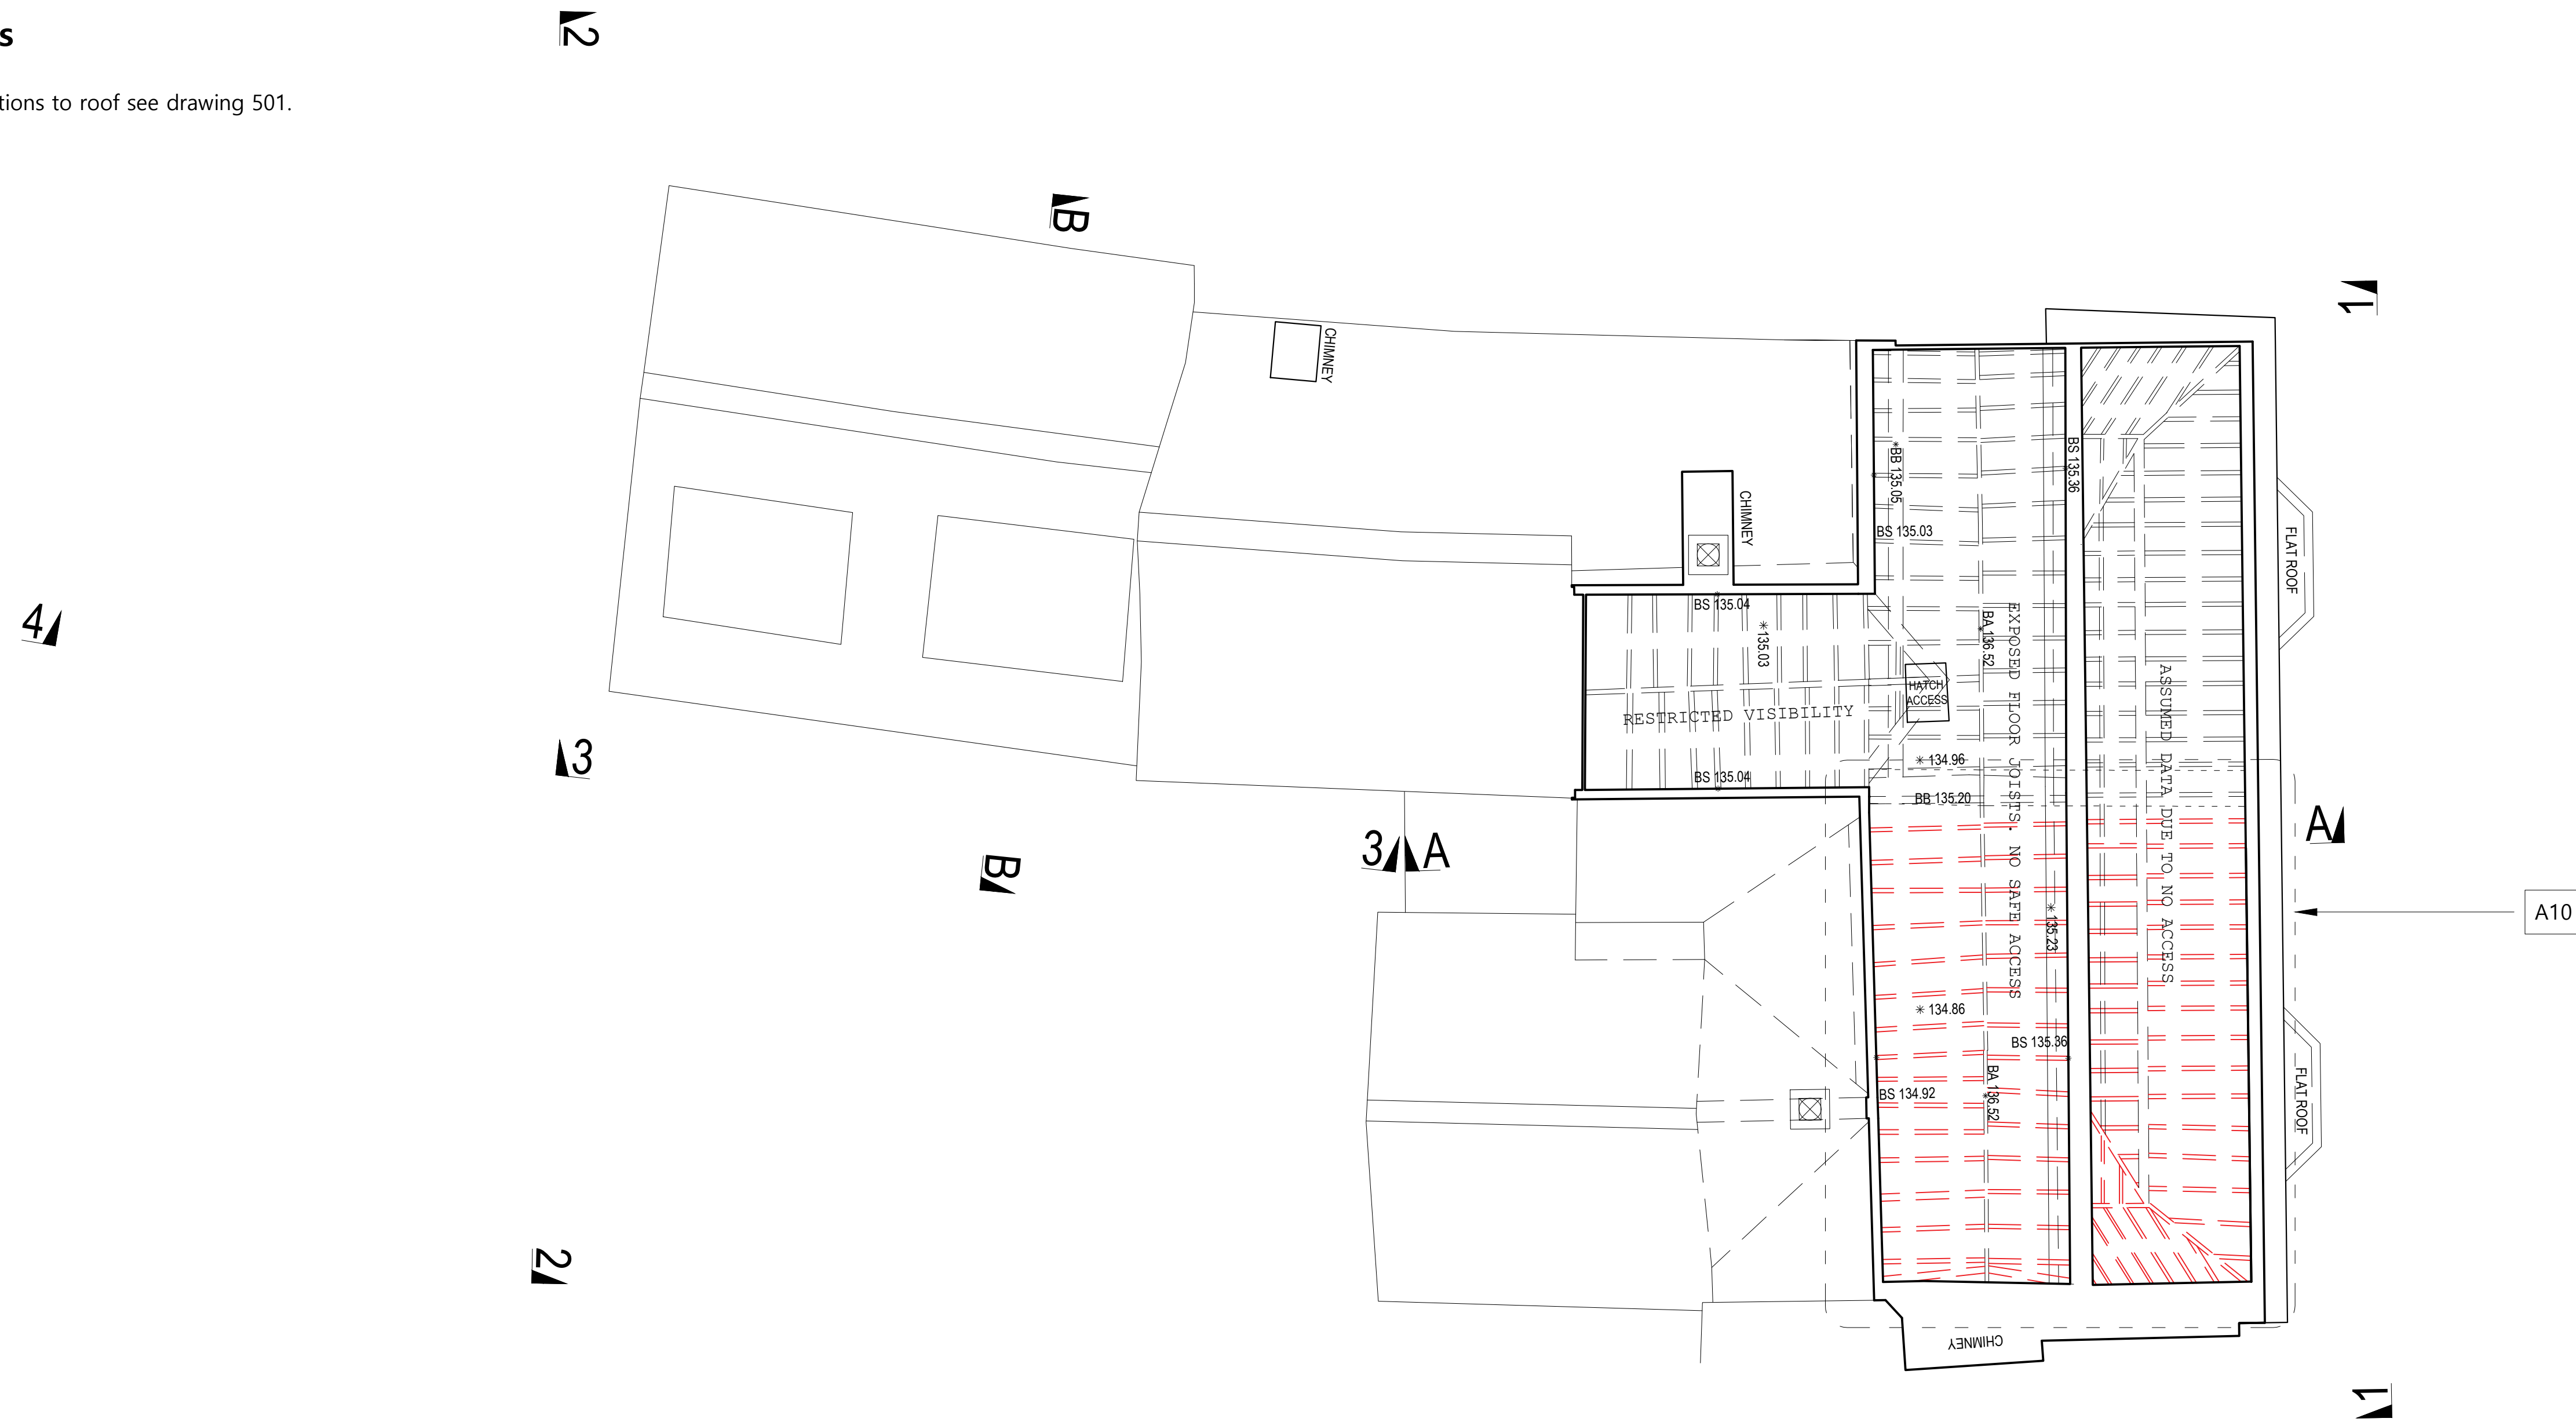

1.0 Existing Loft Plan Showing Repairs


1:50@A1 / 1:100@A3

NOTES


Drawings are based on survey data and may not accurately represent what is physically present. Scale for planning purposes only. All dimensions are to be verified on site before proceeding with the work.

All dimensions are in millimeters unless noted otherwise.

James Mackintosh Architects shall be notified in writing of any discrepancies.

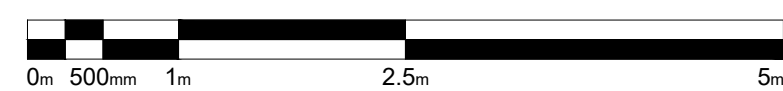

Scale 1:50 @A1 1:100@A3

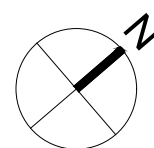

B	Apr26	CB	JPM	Added repairs
A	Feb26	CB	JPM	Updated survey
-	Feb26	CB	JPM	New drawing number

ISSUE	DATE	DRAWN	CHECKED	DESCRIPTION
-------	------	-------	---------	-------------

JAMES
MACKINTOSH
ARCHITECTS

DESIGN / CONSERVATION / HISTORIC INTERIORS

E. studio@jmackintosh.com
T. 01608 692310 W. www.jamesmackintosharchitects.com

PROJECT 3 Northgate Street

CLIENT	Private Client
---------------	----------------

DRAWING STATUS Listed Building Consent

DRG TITLE	Existing Loft Plan Showing Repairs
------------------	---------------------------------------

JOB/DRG No. 496/111

SCALE 1:50@A1 1:100@A3 **REVISION** B