


Schedule of works

R15 New lead valley gutter and catch pit in code 6 lead

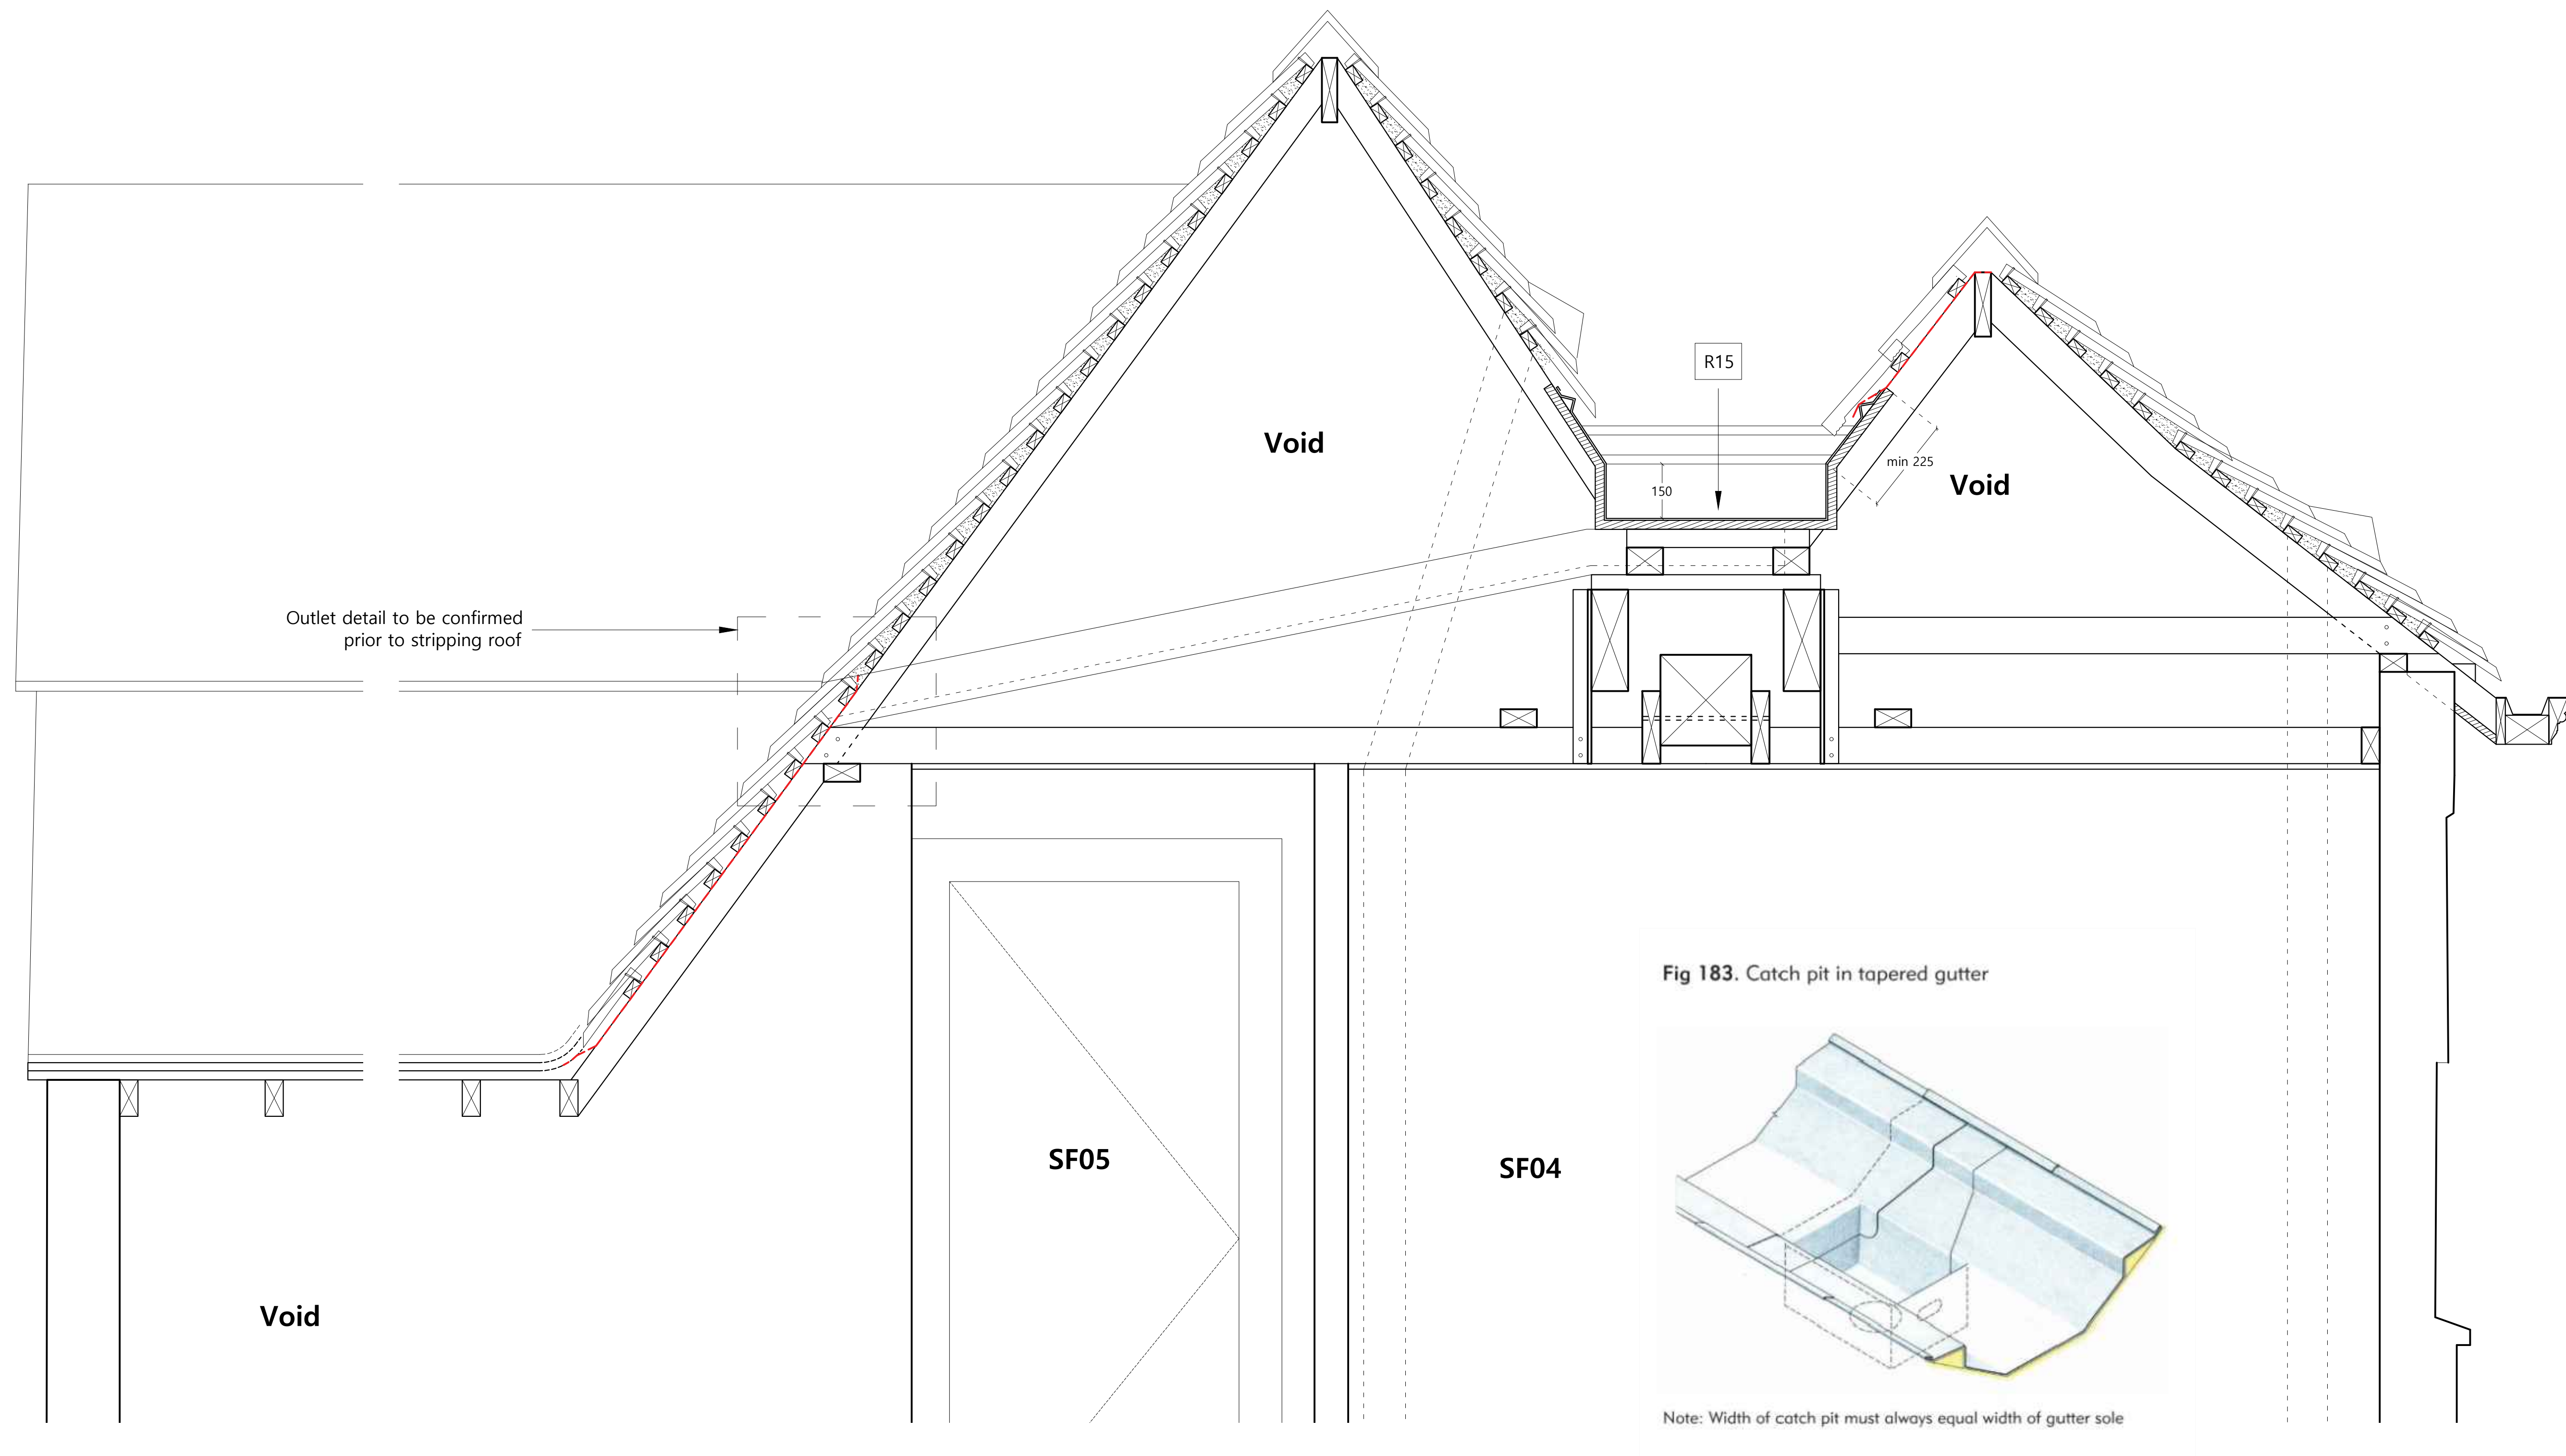

1.0 Section AA Showing Proposed Gutter

1:10@A1 / 1:20@A3

2.0 Design intent of catch pit

Excerpt from LSA Rolled Lead Sheet complete manual

NOTES

Drawings are based on survey data and may not accurately represent what is physically present. Scale for planning purposes only. All dimensions are to be verified on site before proceeding with the work.

All dimensions are in millimeters unless noted otherwise.

James Mackintosh Architects shall be notified in writing of any discrepancies.

0mm100mm200mm500mm1m

Scale 1:10@A1 1:20@A3

-

Apr26

IM

JPM

First issue

ISSUE

DATE

DRAWN

CHECKED

DESCRIPTION

JAMES MACKINTOSH ARCHITECTS

DESIGN / CONSERVATION / HISTORIC INTERIORS

E. studio@jmackintosh.com

T. 01608 692310 W. www.jamesmackintosharchitects.com

PROJECT

3 Northgate Street

CLIENT

Private Client

DRAWING STATUS

Listed Building Consent

DRG TITLE

Section AA

As proposed

JOB/DRG No.

496/506

SCALE

1:10@A1 1:20@A3

REVISION

-