
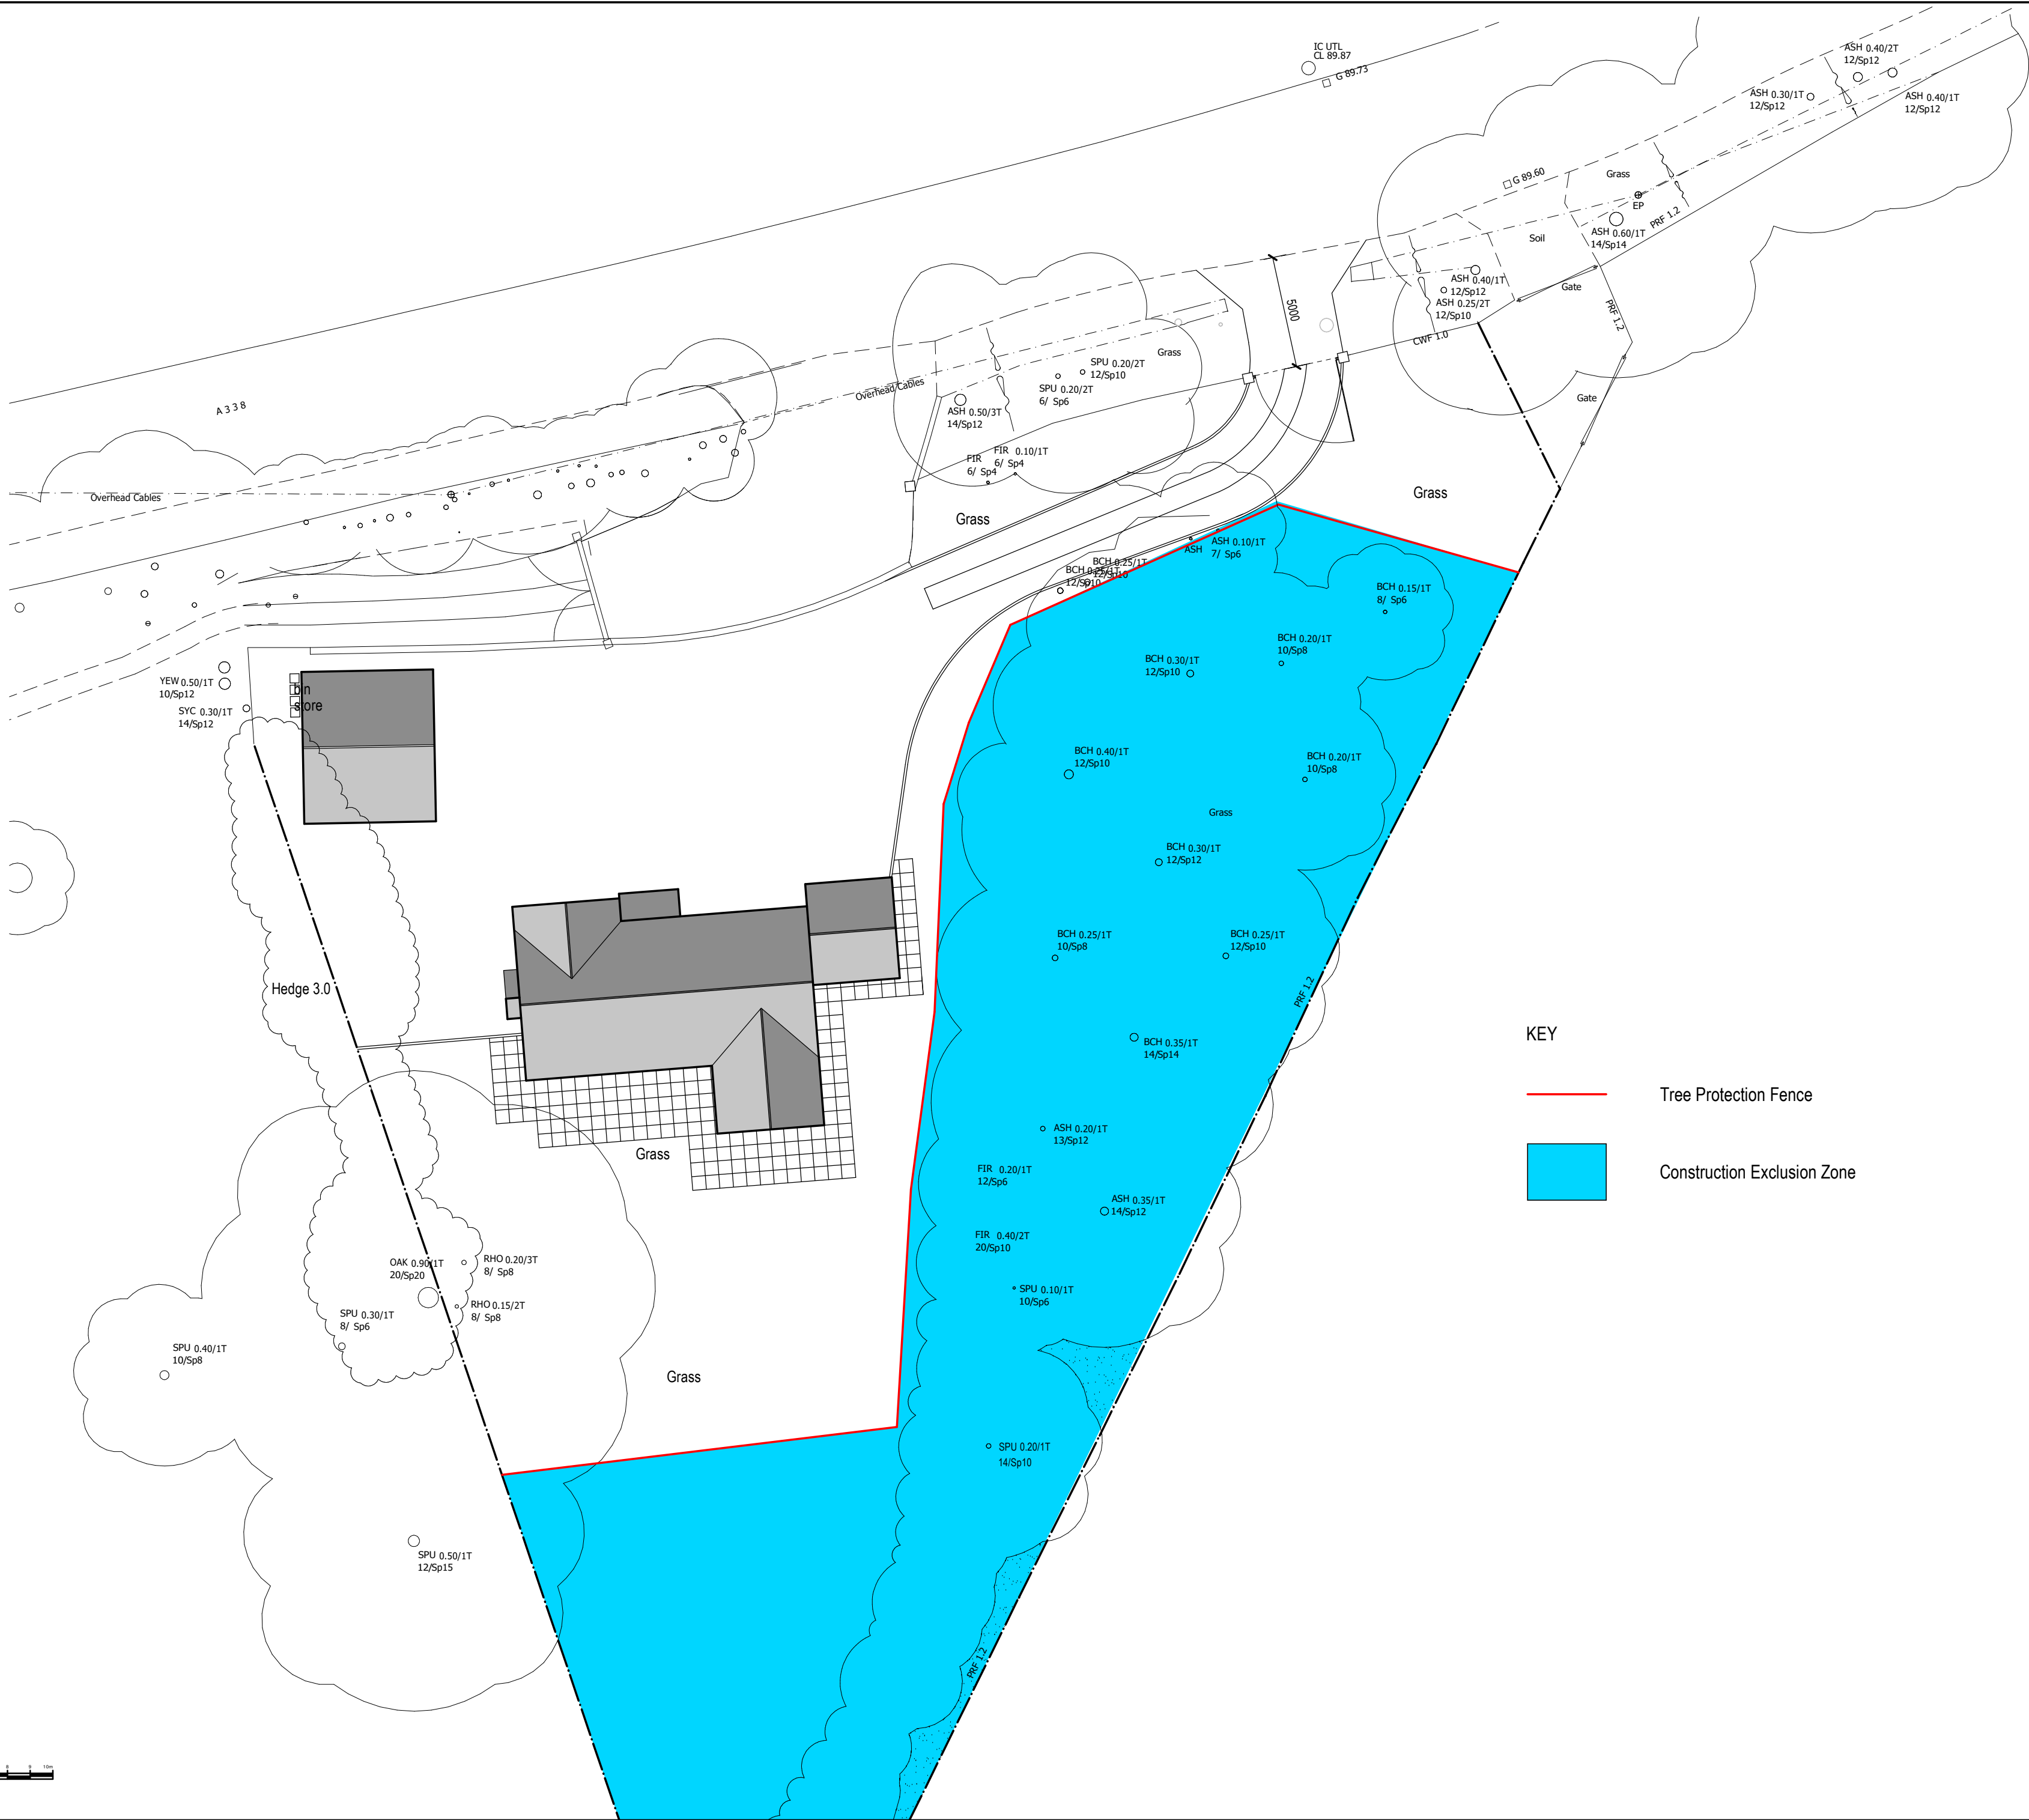


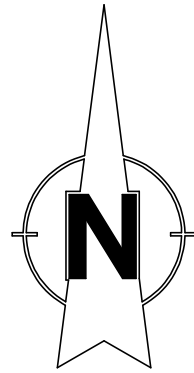

Note: This drawing is protected under copyright and may not be reproduced in whole or in part without the consent of Adams Planning & Project Services Ltd.

Revisions:

Client:
Mr & Mrs P Nierop

Site Address:
Land adjacent to Walnut House
Cholderton
Salisbury
Wiltshire
SP4 0DH

Drawing Title:
TREE PROTECTION PLAN

Drawing No.:	25-1110/TPP1
Scale:	1:200 @ A2
Drawn By.:	SA
Date:	20 / 04 / 2026