




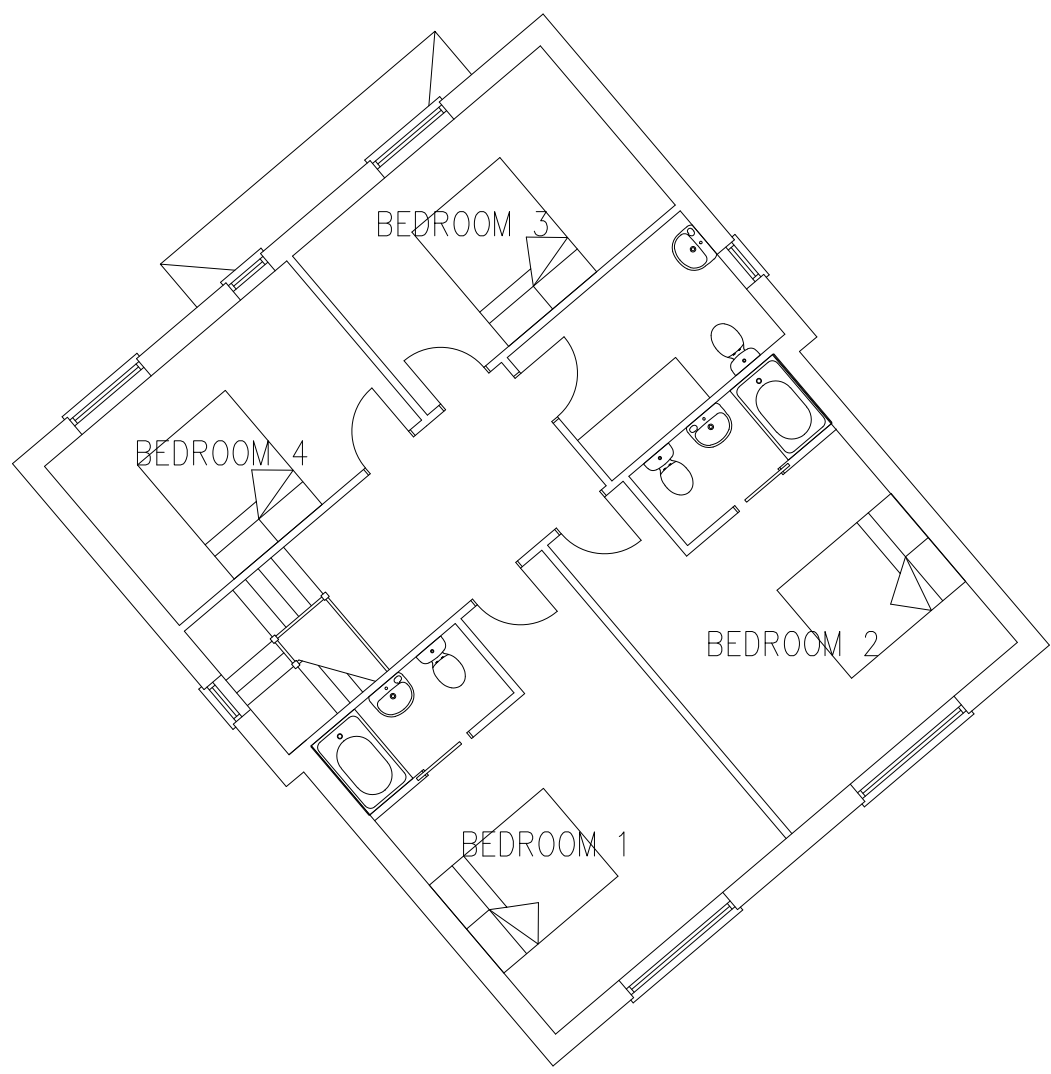

FIRST FLOOR PLAN 1:100

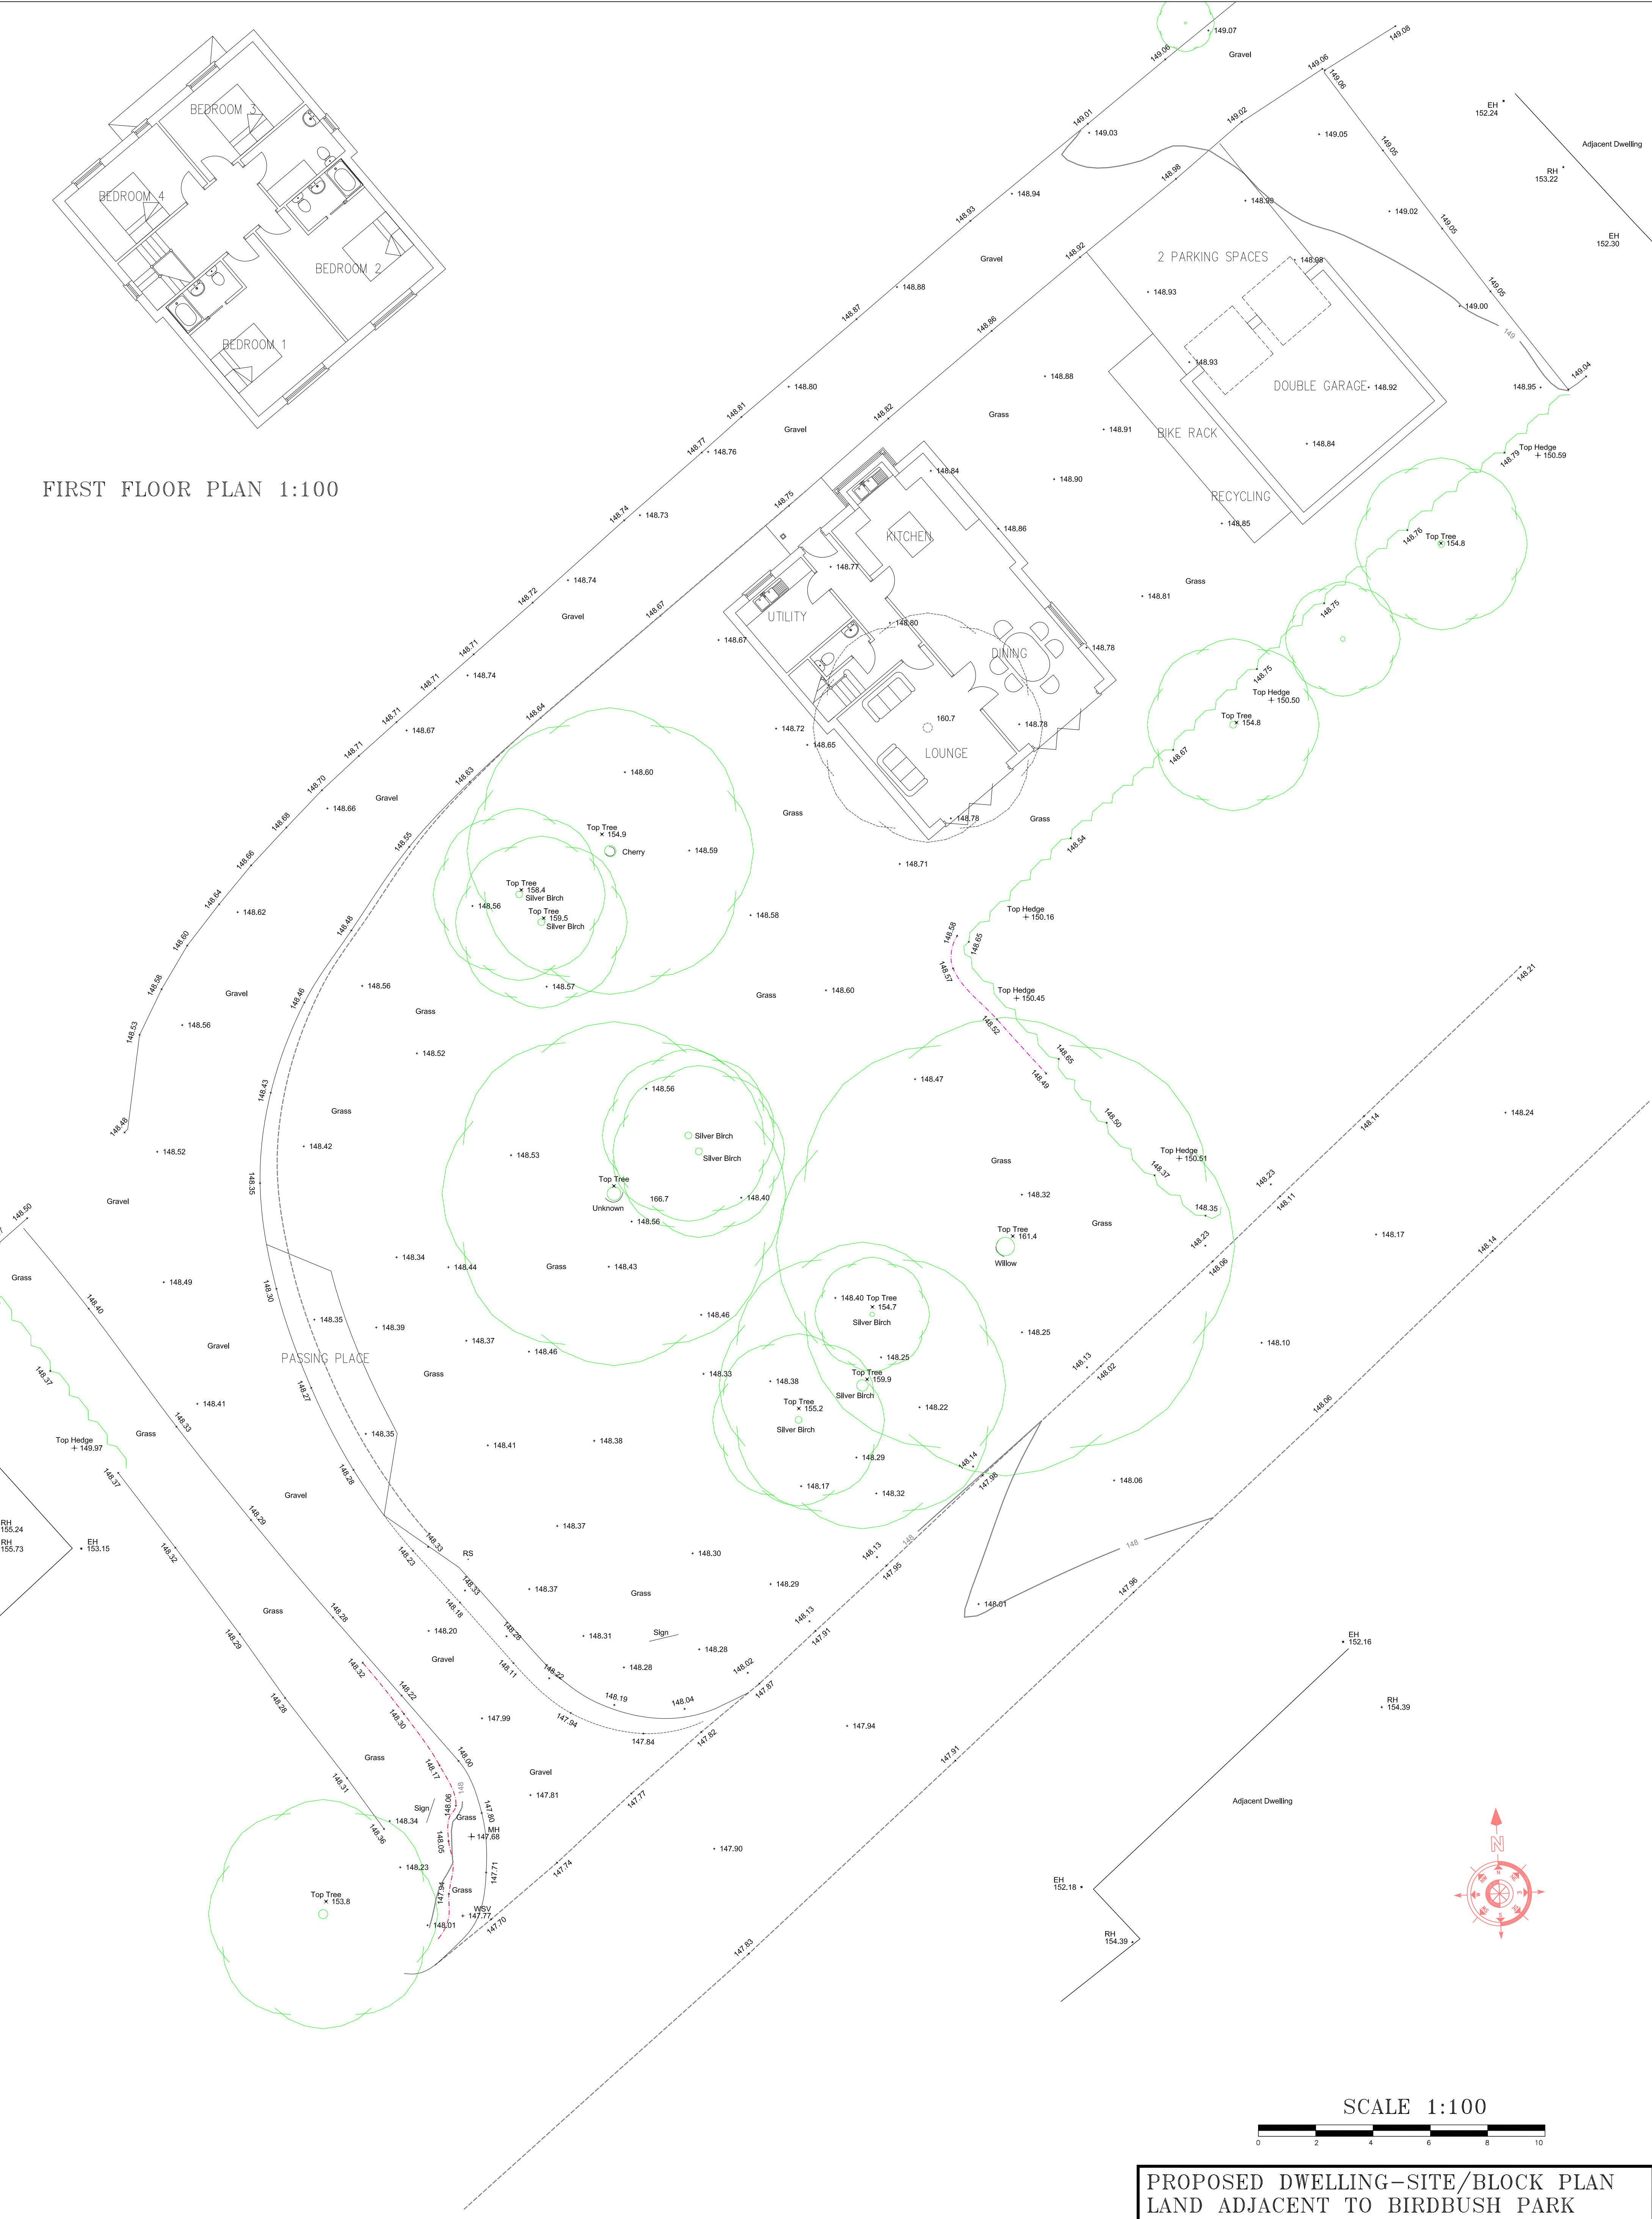

GROUND FLOOR/BLOCK PLAN AS PROPOSED 1:100

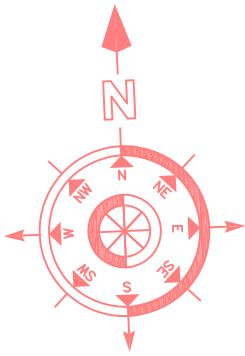

PROPOSED DWELLING-SITE/BLOCK PLAN
LAND ADJACENT TO BIRDBUSH PARK
SHAFTESBURY, DORSET, SP7 9HH
FOR MR T LIGHT