


All Intellectual Property Rights (including but not limited to copyright) subsisting in or arising out of this drawing and the building works depicted are owned by Pegasus Planning Group Ltd (Pegasus Group) and may not be copied, adapted, disseminated, redistributed, reproduced and/or otherwise used without a written licence. Pegasus Group accepts no liability for any use of this drawing other than for its original purpose and by the original client except in circumstances where approval for use has been provided by Pegasus Group in writing. Use only written dimensions. Drawing prepared for planning application purposes only. Do not scale (or use) for construction, sales or any other purpose. Any queries to be reported to Pegasus Group for clarification. Copyright © Pegasus Planning Group Limited [2025]. Use of this drawing is subject to the Terms & Conditions available @ pegasusgroup.co.uk

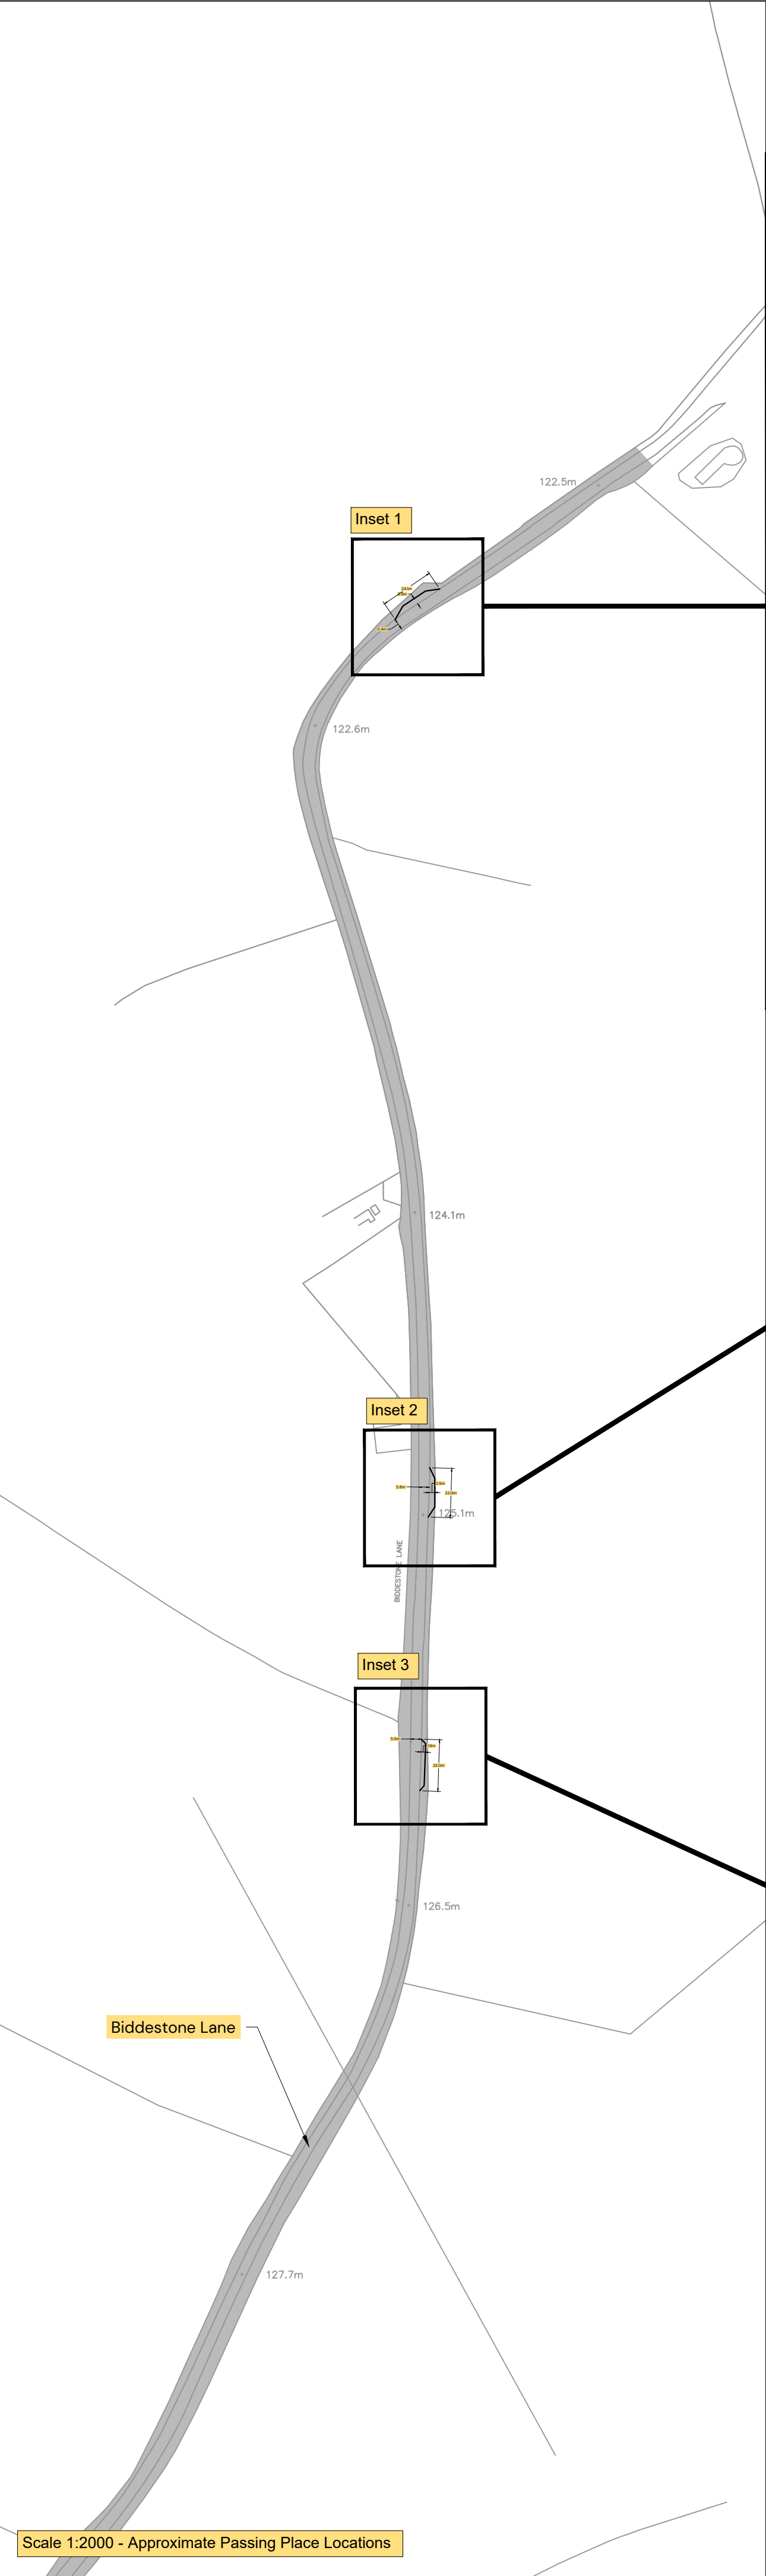


1:500 0 12.5m 25m

1:2000 0 50m 100m




Key:
 Approximate Extent of Adopted Highway

- Notes:
- Existing informal passing places and geometries informed by site visit observations.
 - Exact width of lay-bys is subject to confirmation of adopted highway extents and topographical survey.

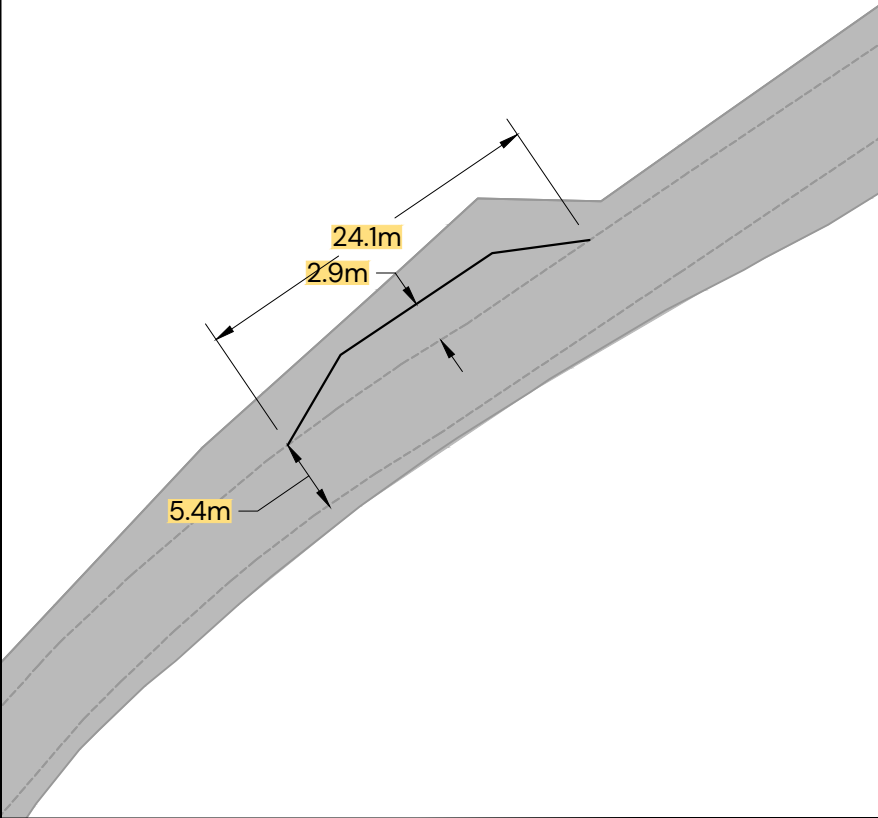

Inset 1 - Scale 1:500

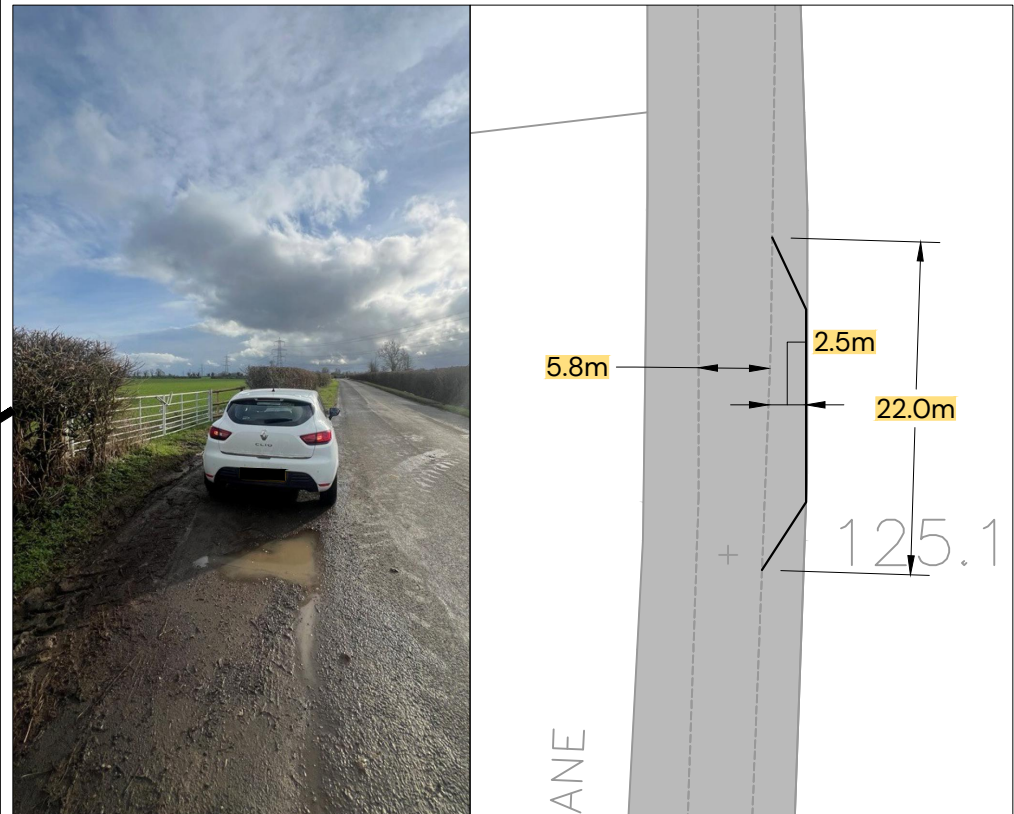

Inset 2 - Scale 1:500



Inset 3 - Scale 1:500

REV			DATE		DESCRIPTION		REVISED BY		APPROVED BY	

APPROXIMATE LOCATIONS OF EXISTING PASSING PLACES ON BIDDESTONE LANE TO BE FORMALLY SURFACED

BIDDESTONE LANE, YATTON KEYNELL

CLIENT:
COTSWOLD HOMES LTD

DATE:	SCALE:	DRAWING STATUS	REVISION
09/03/2026	AS SHOWN@A2	INDICATIVE	----

DRAWING NUMBER:
P23-1468_SKO5

DRAWN BY:	APPROVED BY:	OFFICE:	
JAN/LRD	----	BRS	

Scale 1:2000 - Approximate Passing Place Locations