


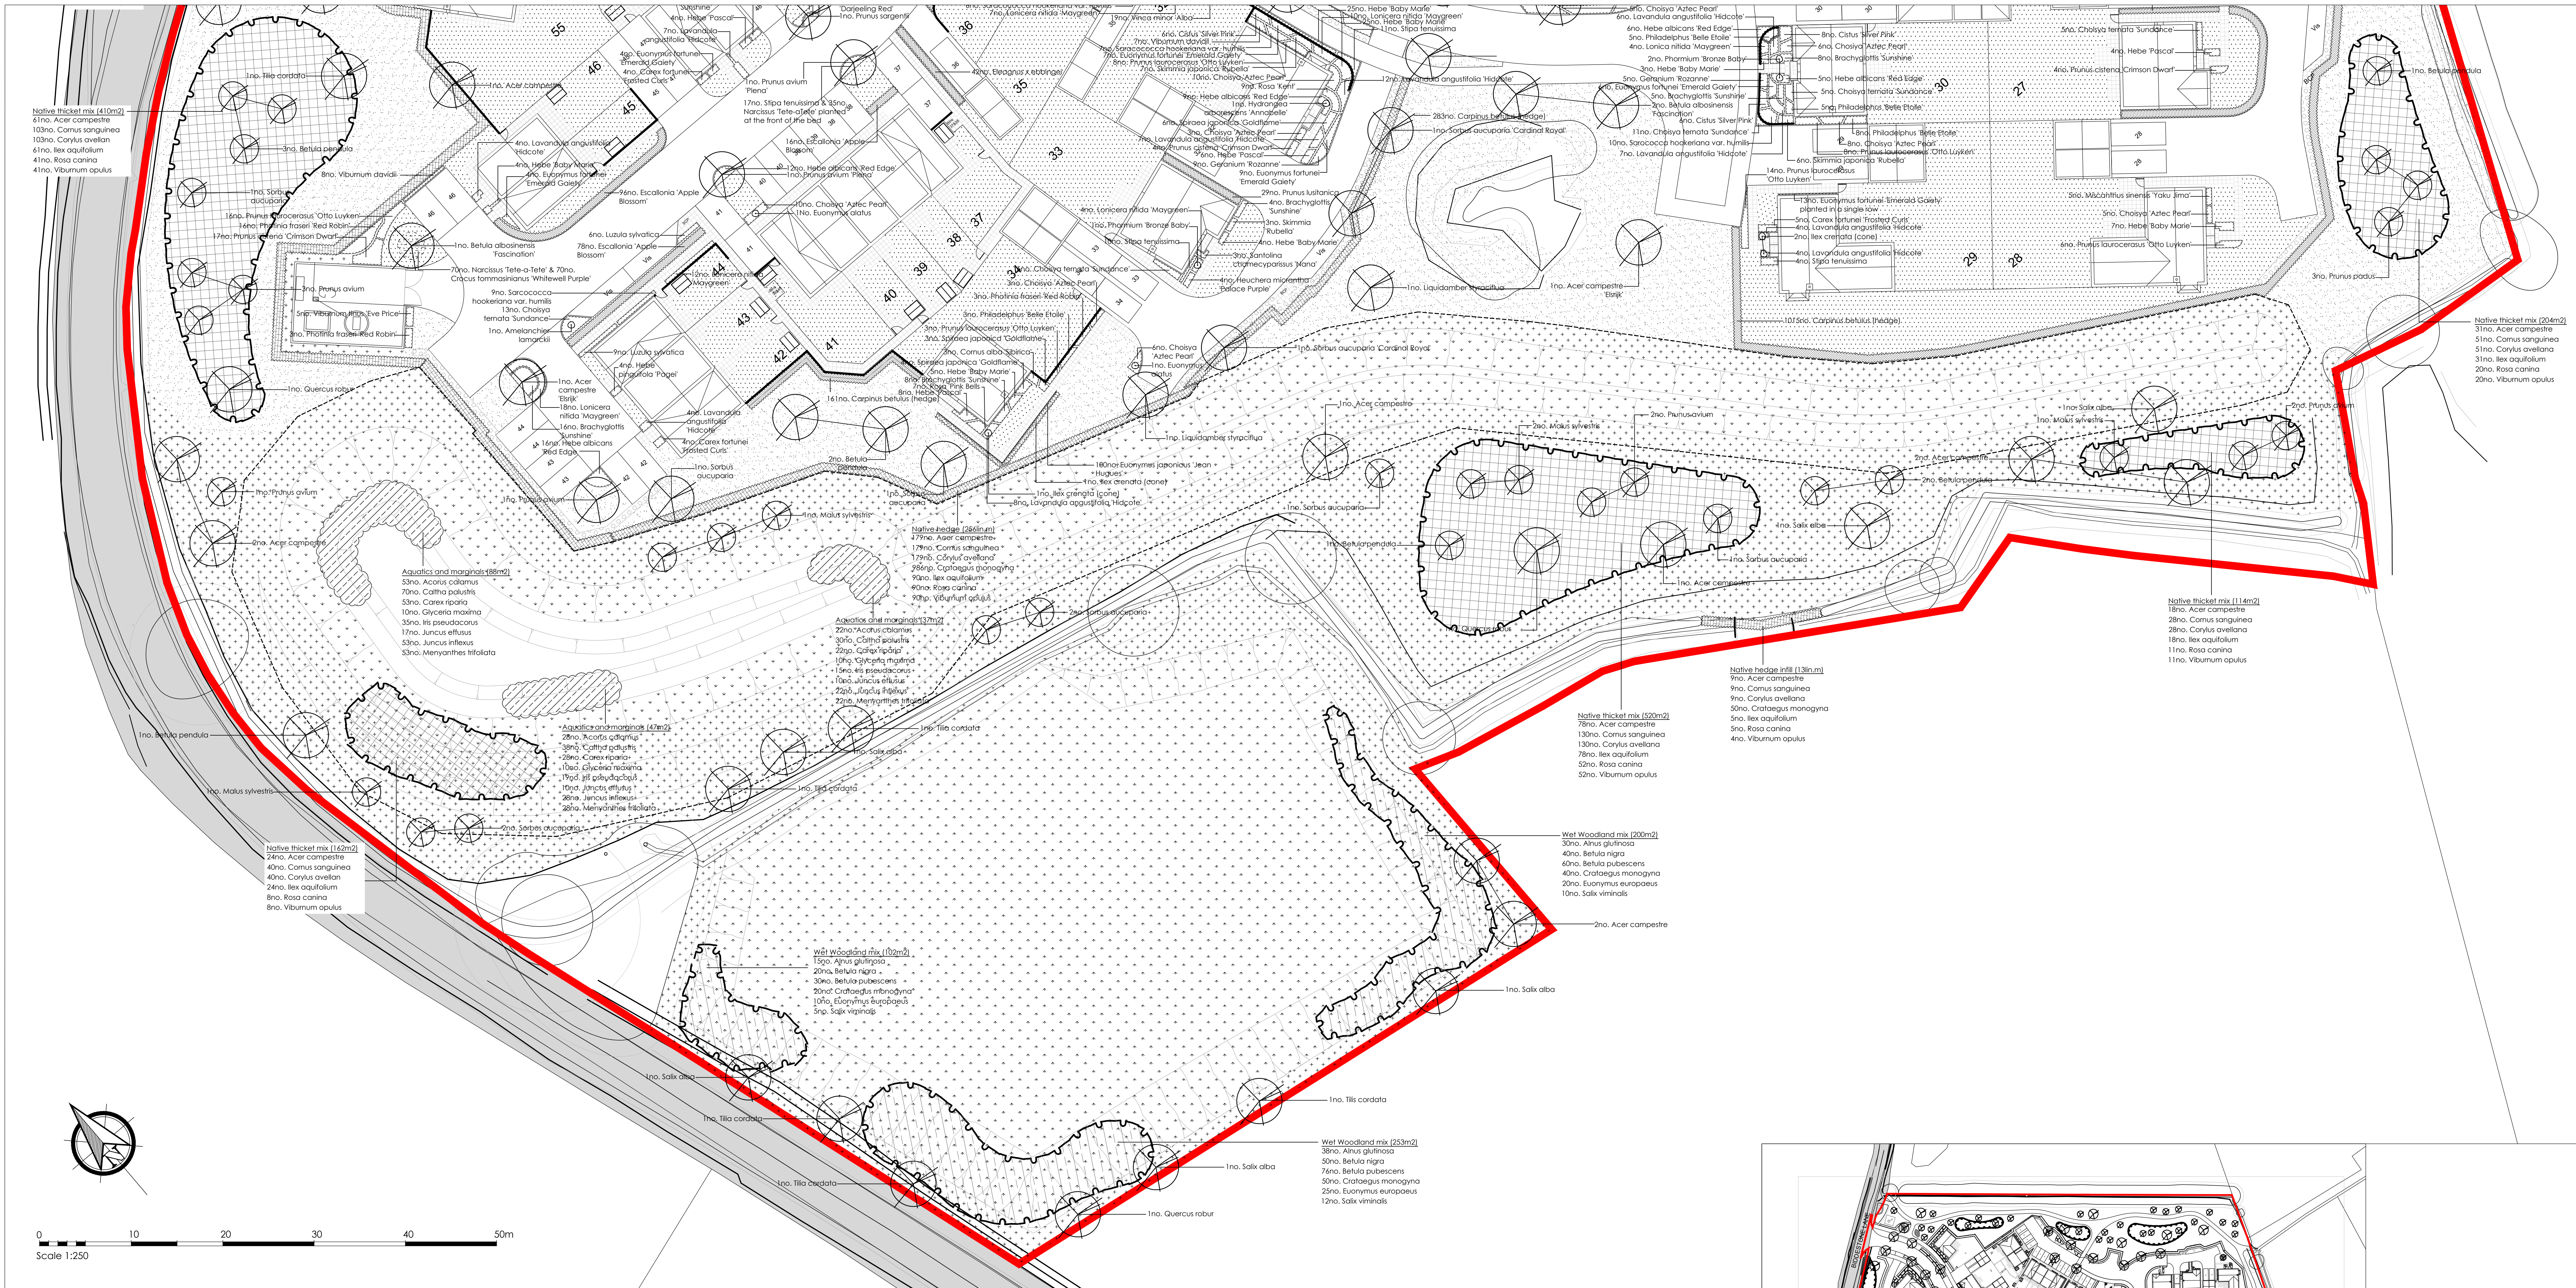

REFER TO DRAWING 24_342_101 FOR KEY AND PLANT SCHEDULE



E	Additional planting and layout updated	SG	24.03.26
D	Additional tree added to hedgerow	SG	04.12.25
C	Updated in accordance with comments received	SG	14.11.25
B	Updated in accordance with layout changes	SG	13.11.25
A	Revisions to tree sizes	SG	04.05.25
REV	DESCRIPTION	APP	DATE

mood

landscapes

Wood Landscapes Ltd, The Old Police Station, High Street, Chipping Campden, GLOS GL54 6EH

01453 860000

info@moodlandscapes.co.uk

LAND OFF BIDESTONE LANE

YATTON KEYNELL

Detailed Soft Landscape Proposals

Sheet 2 of 4

CLIENT: Cotswold Homes

DWG. NO: 24_342_102

REV: E

SCALE: 1:250 @ A0

DATE: March 2025

STATUS: Planning

DRAWN: SG

No dimensions are to be scaled from this drawing. All dimensions are to be checked on site. Area measurements for indicative purposes only.

© mood landscapes