



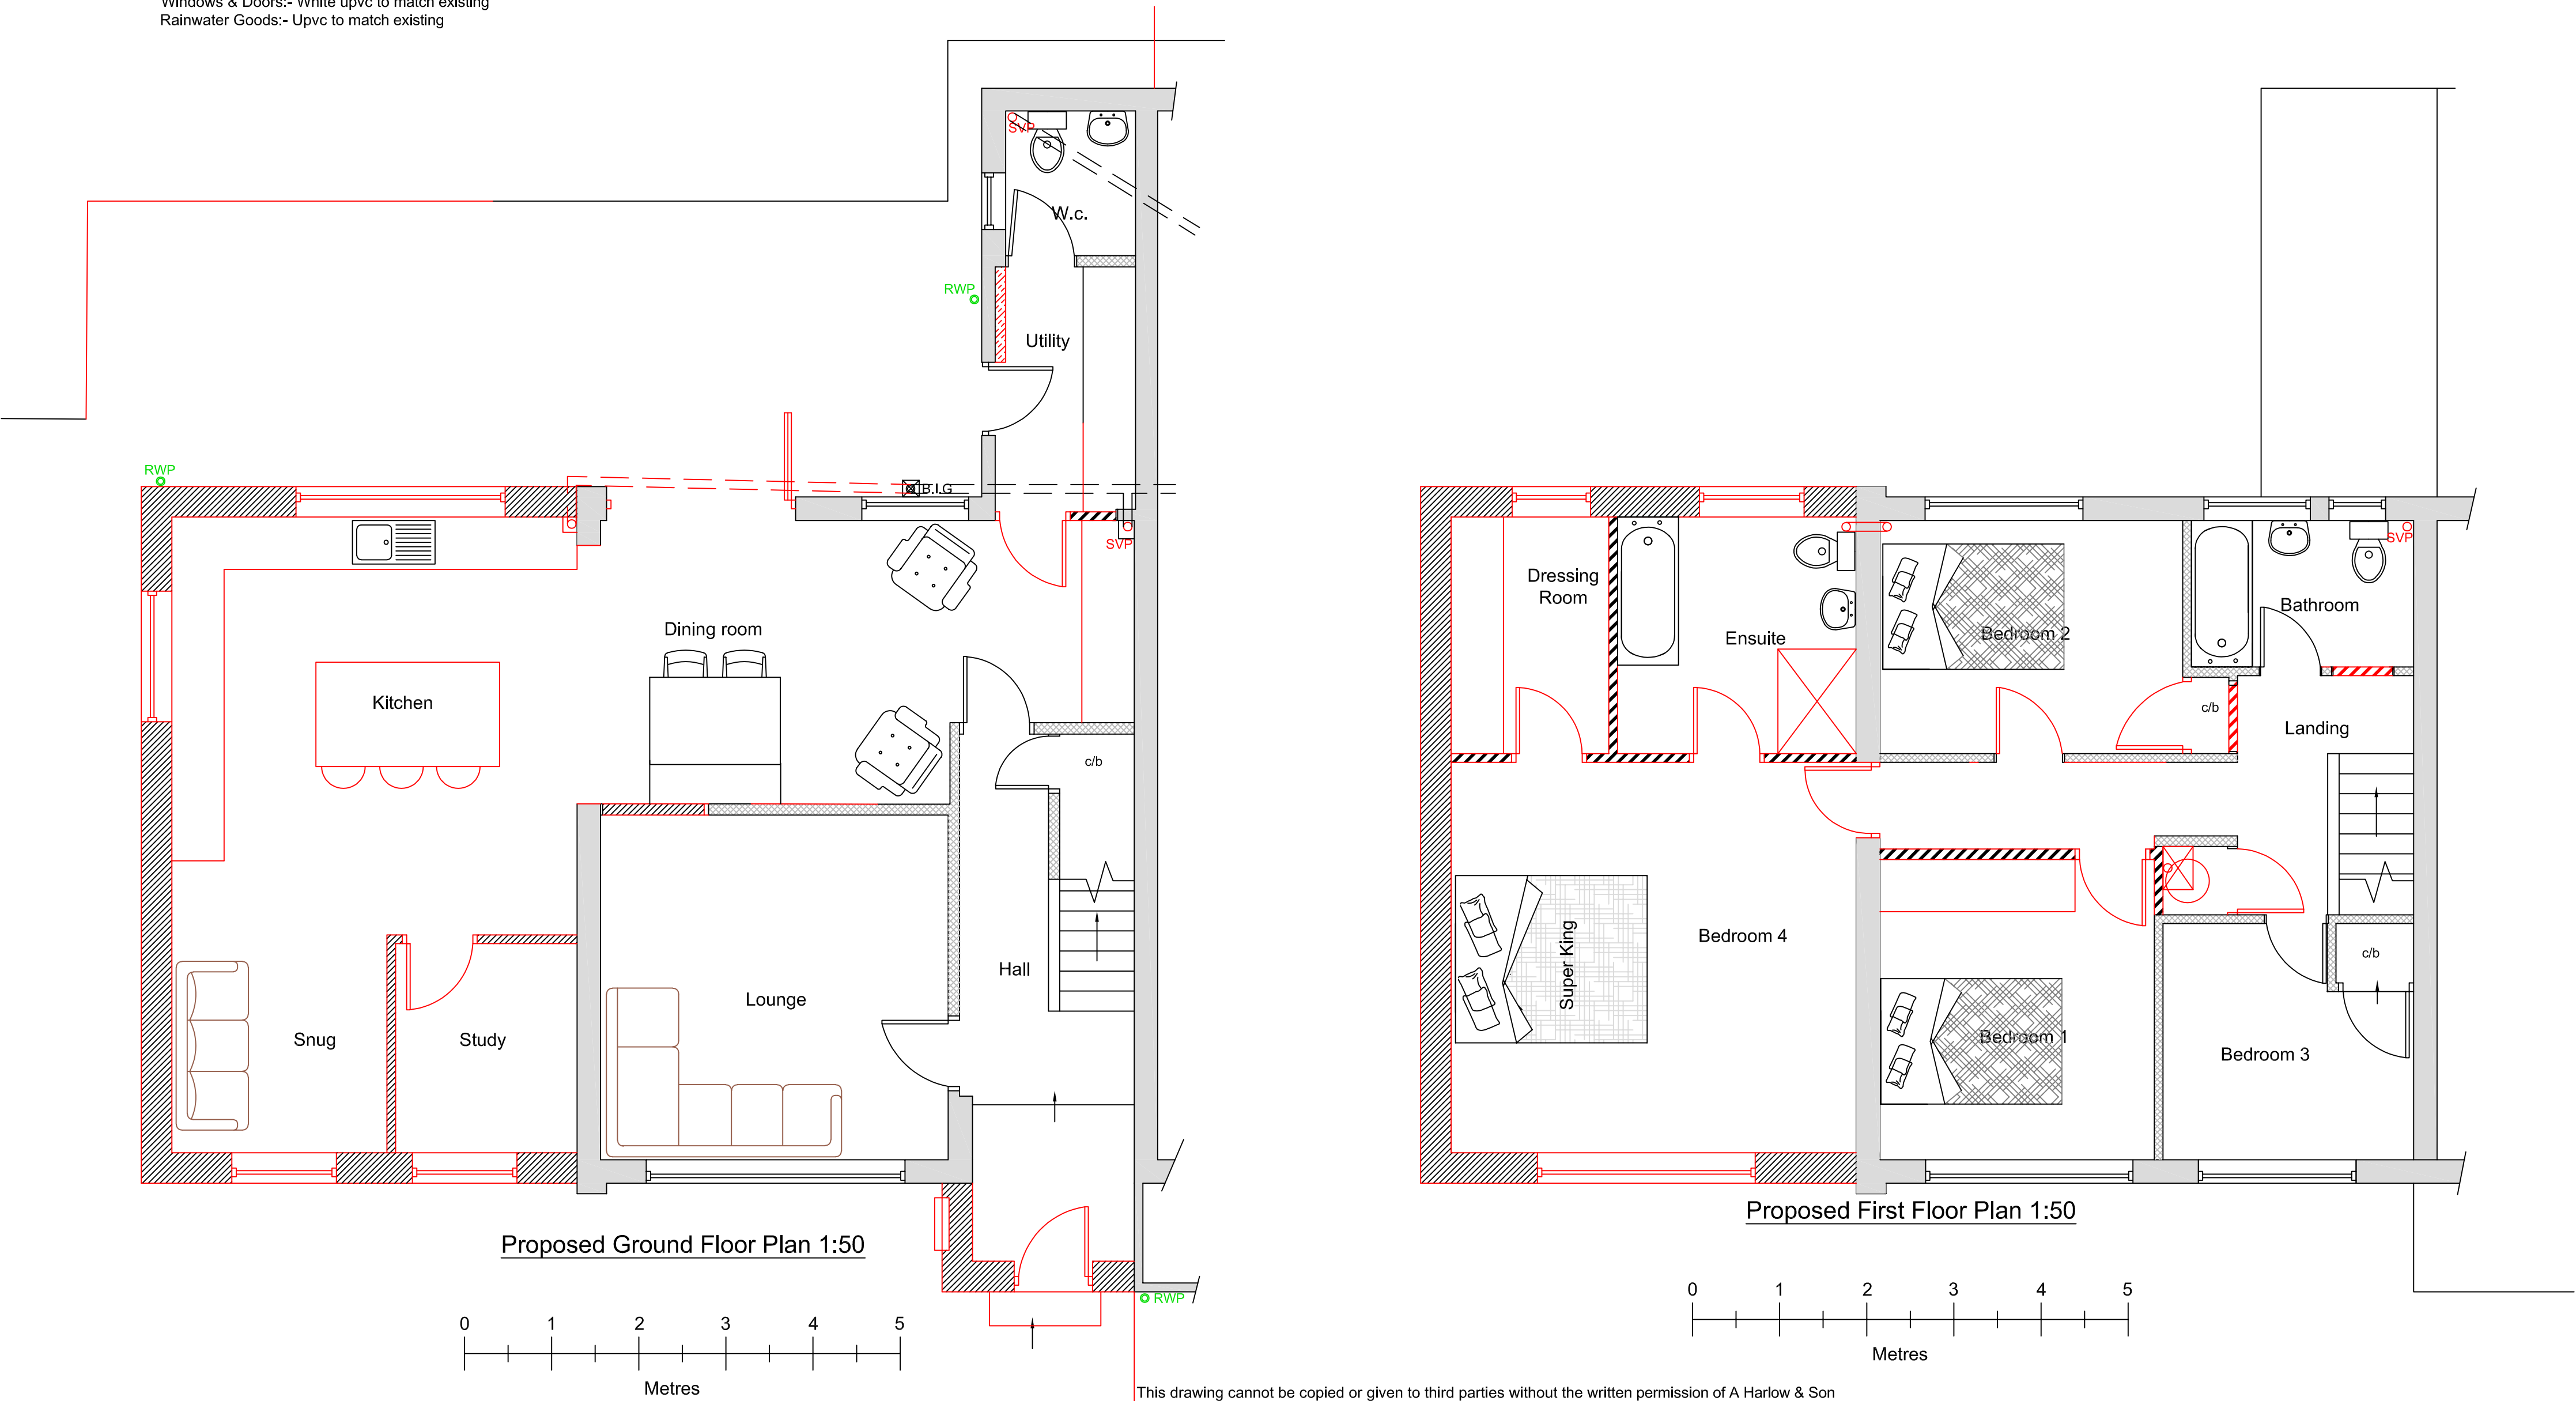

Building Materials:-
Walls:- Recon stone similar to existing
Roof:- Profile tile similar to existing
Windows & Doors:- White upvc to match existing
Rainwater Goods:- Upvc to match existing

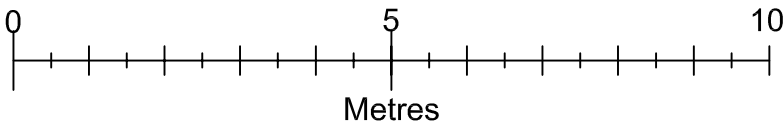

This drawing cannot be copied or given to third parties without the written permission of A Harlow & Son

<u>Drawn by</u>	A Harlow & Son 01225 938329	
<u>Proposed Two Storey Side Extension for</u> <u>Mr J Dainty & Ms K Mifsud at</u> <u>5 Leigh Park Road</u> <u>Bradford on Avon</u> <u>Wiltshire</u> <u>BA15 1TE</u>		
A1 Papersize		
<u>Scale</u>	1:100, 1:50	<u>Drawing No AH2026/21</u> Sheet 1 of 2
<u>Date</u>	3rd March 2026	