



VISUAL SCALE 1:50 @ A1

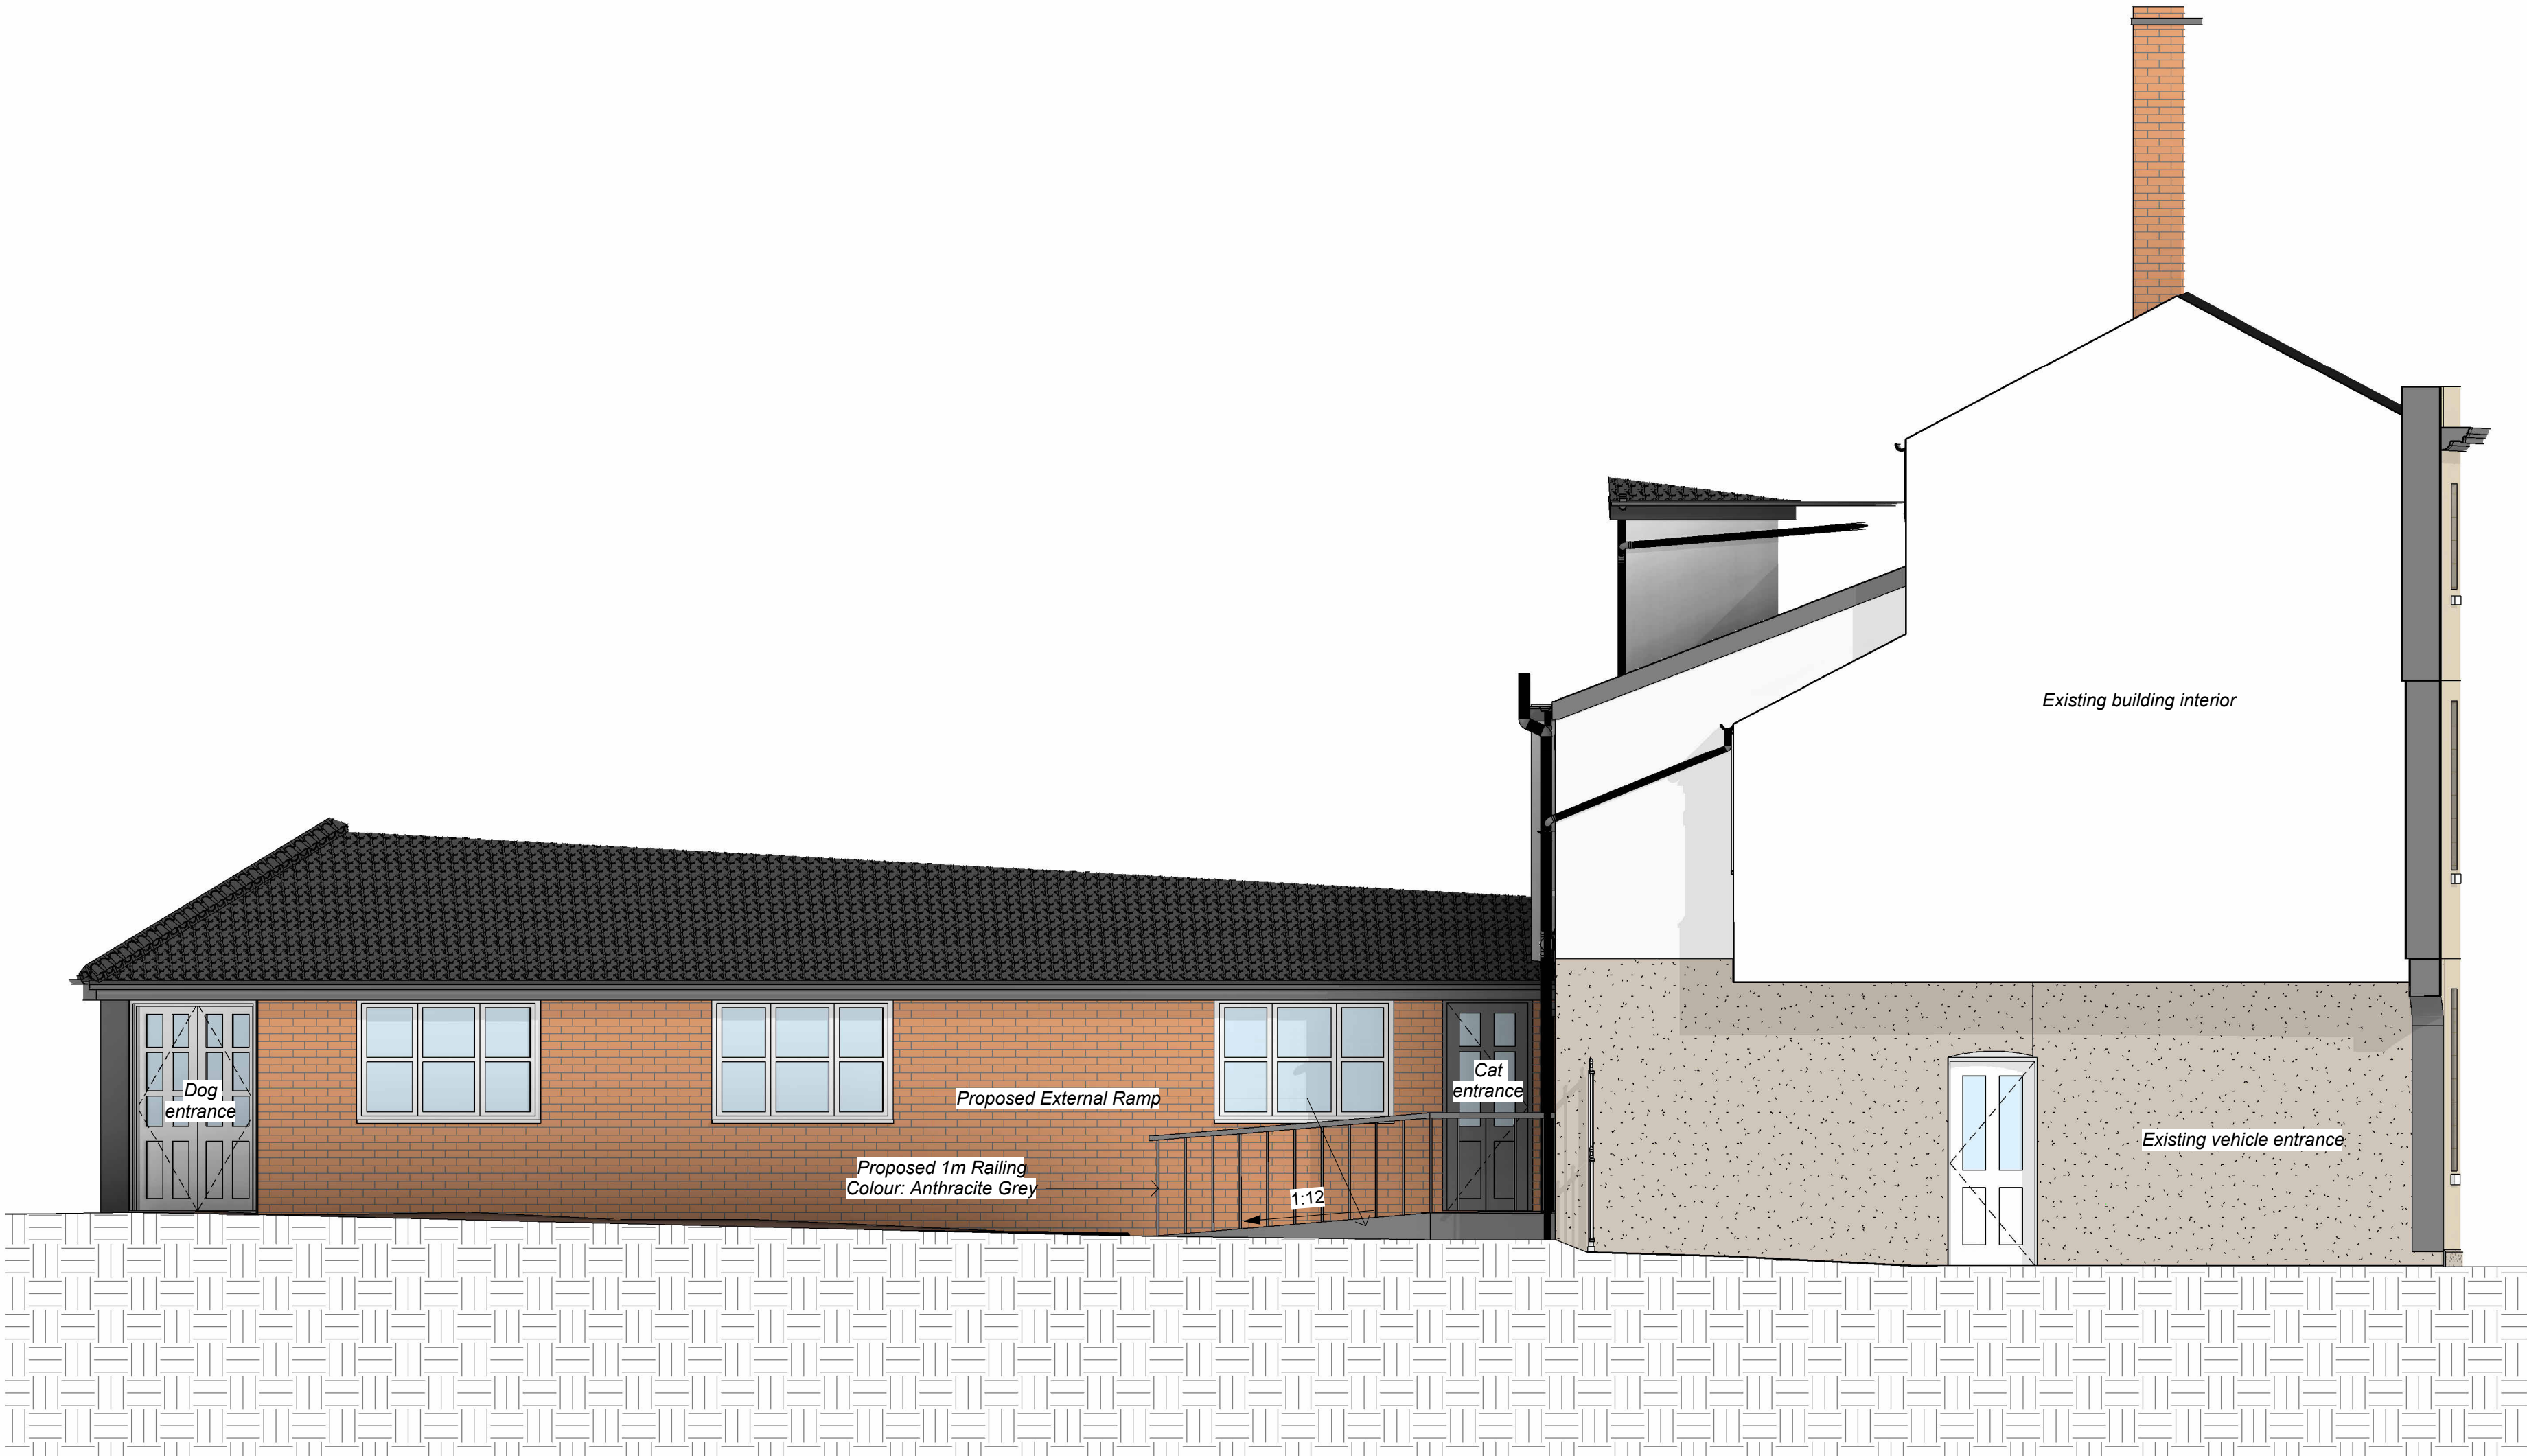

03 Side Elevation - Proposed
1 : 50

This drawing has been produced for the Client. Project and Site as stated and is not intended for use by any other person or for any other purpose than that stated and dated and is the copyright © of ACD Projects Ltd 2021.
Do not scale drawings. ACD Projects is not responsible for any discrepancies arising from unchecked dimensions.
All dimensions and datums given are subject to verification by the main contractor, via site survey, prior to commencing of works. Please report any errors/omissions to the designer. This drawing is to be read in conjunction with all other project designer / Engineers drawings and other relevant information. If in doubt, ASK!

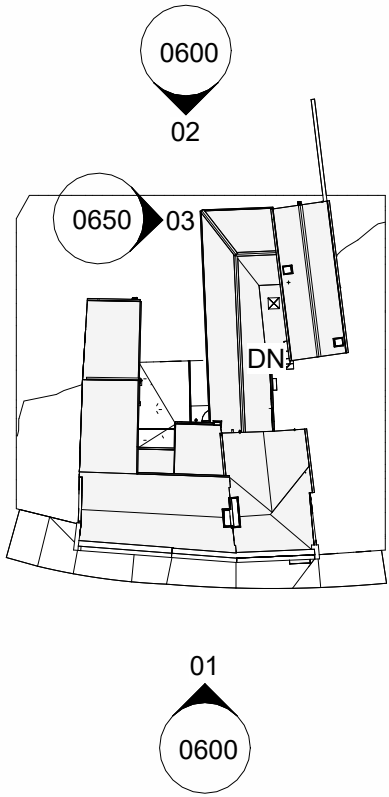

P01 20/04/2026 JE - Amended Planning Drawings

rev	date	name	chk	note
-----	------	------	-----	------

A1

Original Sheet Size

STATUS

Feasibility



PROJECT

Proposed conversion of flat to veterinary office space, and reconfiguration of existing veterinary practice

Estcourt Vets, 5 Estcourt St, Devizes, SN10 1LQ

CLIENT

Estcourt Vets

DRAWING TITLE

Proposed Side Elevation

SCALE	DATE	DRAWN	CHK
As indicated	23/03/2026	JE	-

DRAWING NUMBER	REVISION
1532- 0650	P01



11 King Court
Willie Snaith Road
Newmarket, Suffolk
CB8 7SG, England

T. +44(0)1638 560343
W. www.acdprojects.com
E. enquiries@acdprojects.com