


CAL CENTRE
cative layout)

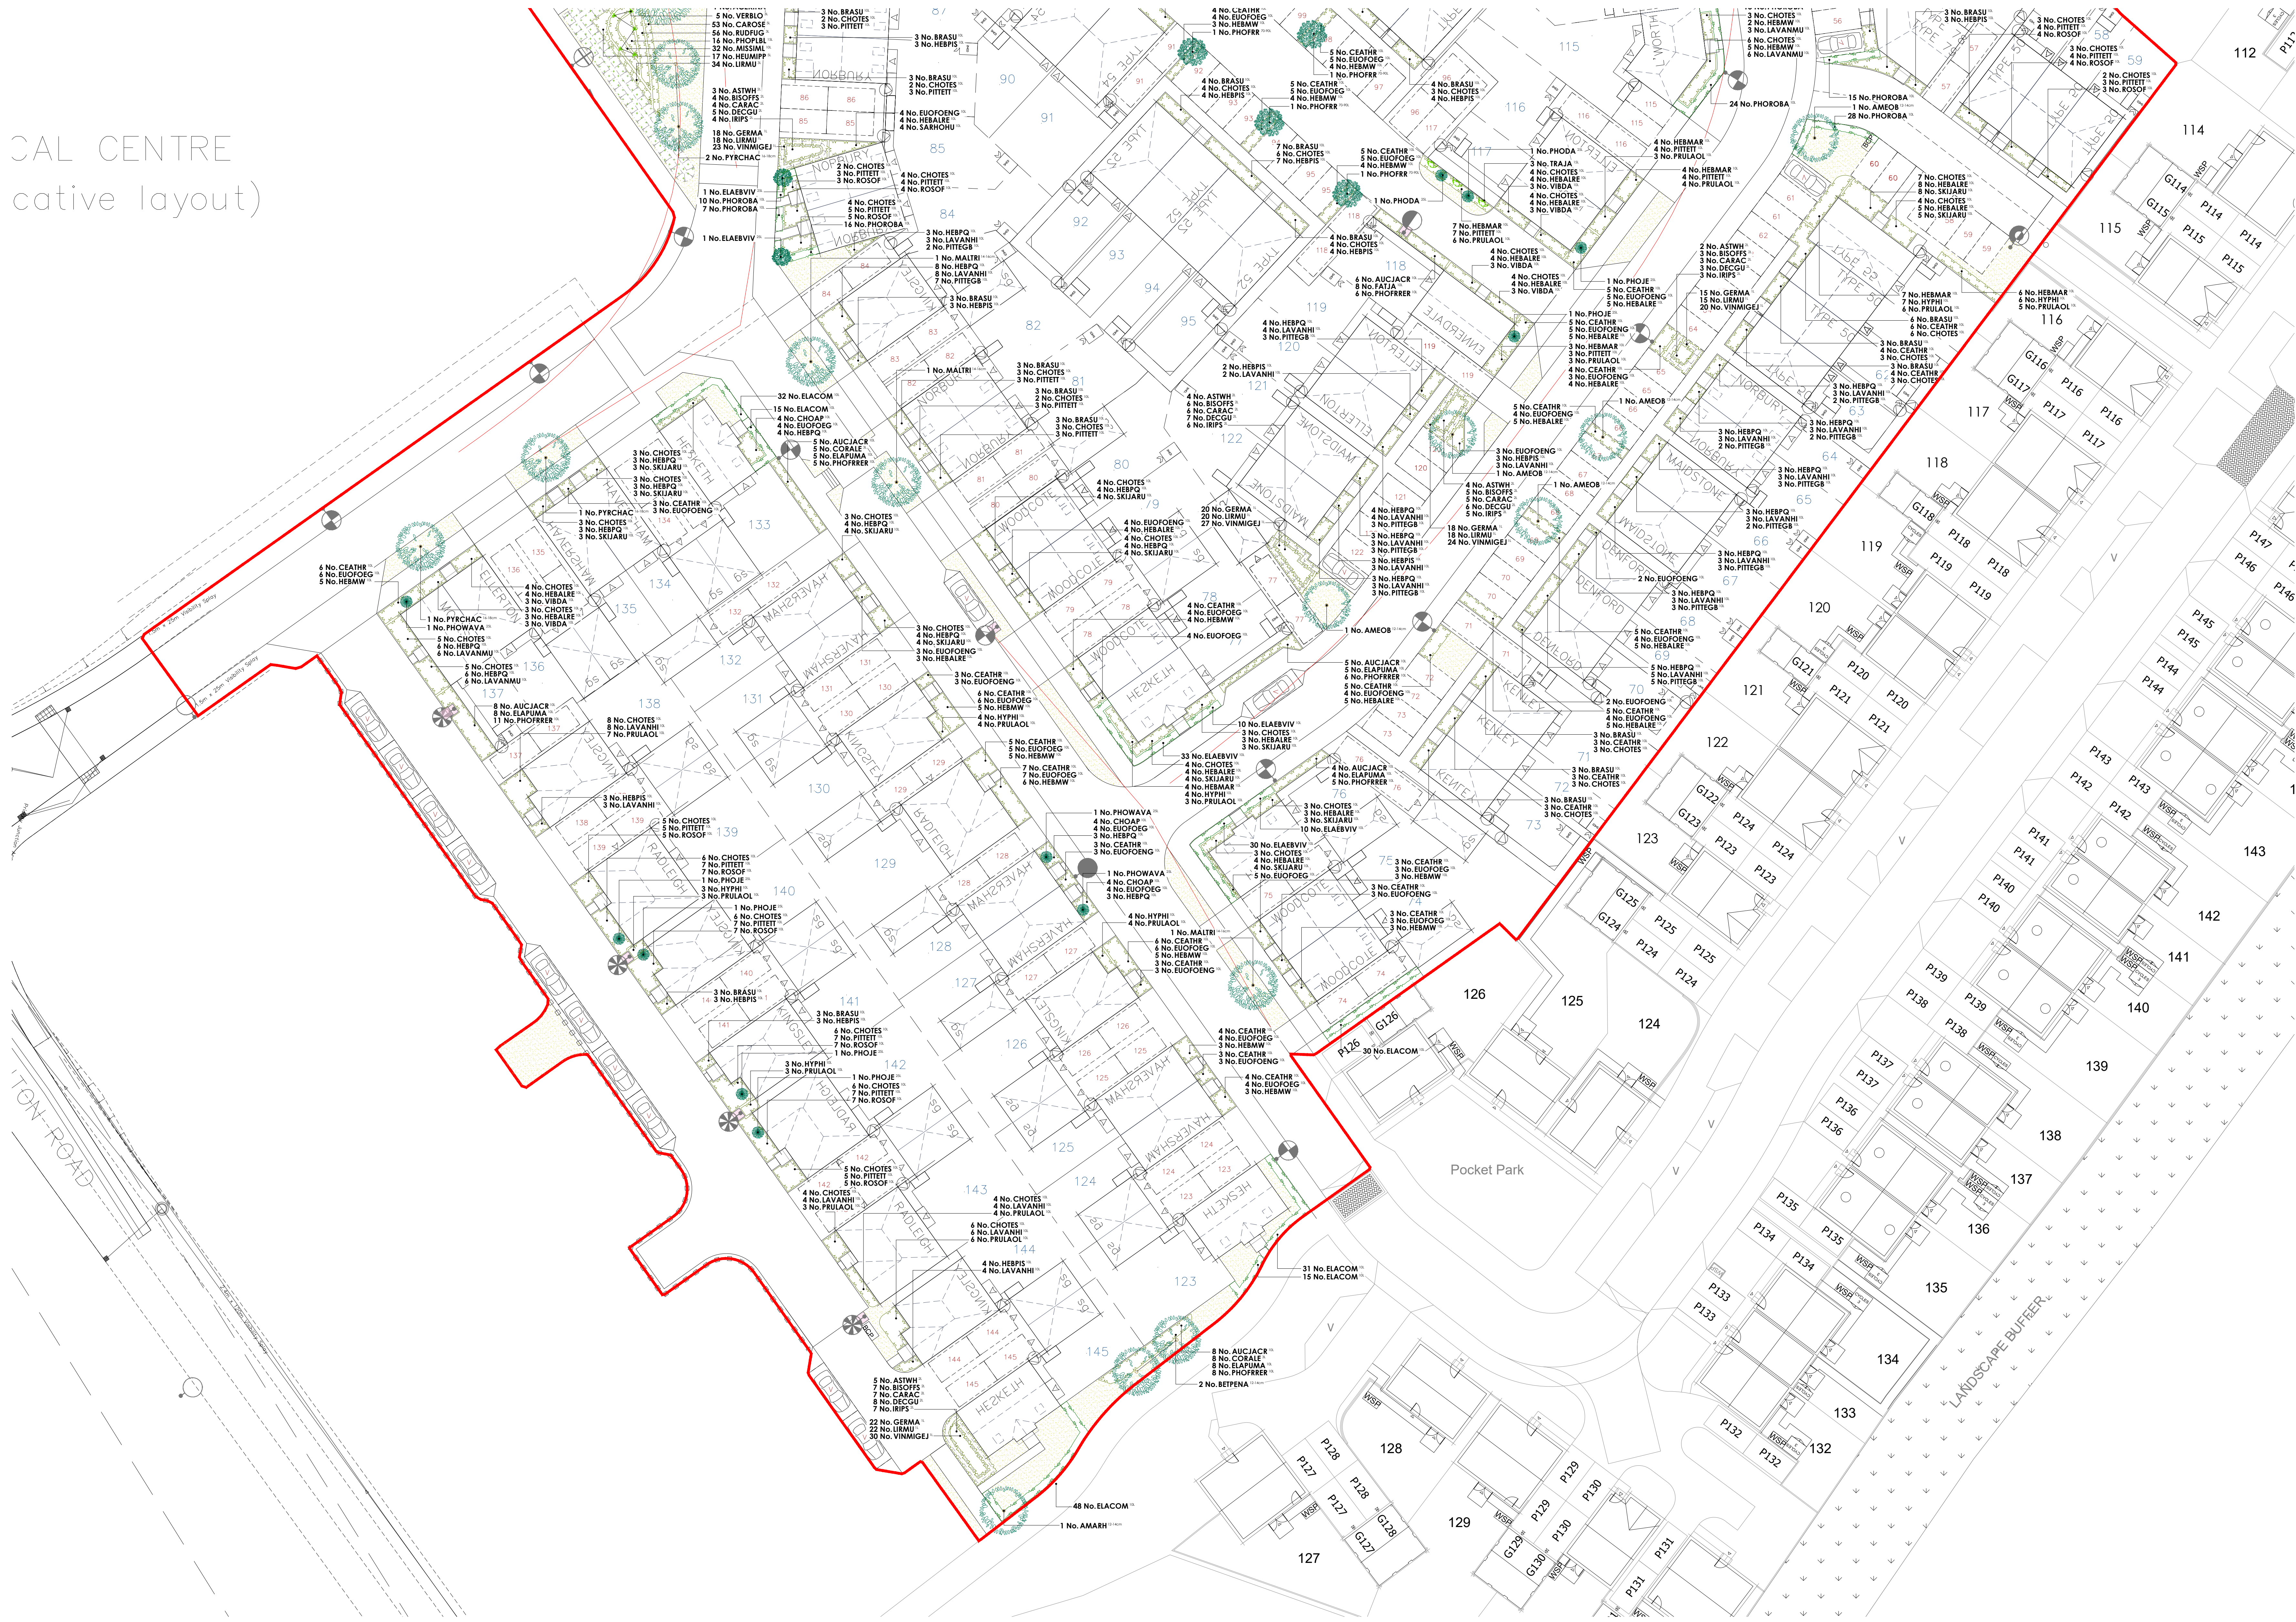

Header									
Trees - Plots									
Abbr	Species	Supply	Size	Girth	Number				
AMARH	Amelanchier arborea Robin Hill	Hd'd Clear Stem 175-200 BR	350-425cm	12-14cm	11				
AMEOB	Amelanchier 'Ovalis'	Hd'd Clear Stem 175-200 BR	350-425cm	12-14cm	7				
MACROK	Magnolia kobus 'Id'	Hd'd Clear Stem 175-200 BR	350-425cm	12-14cm	4				
					Total 22				
Trees - Public Open Space									
Abbr	Species	Supply	Size	Girth	Number				
BETENA	Betula pendula	POS E81d Clear Stem 175-200 BR	350-425cm	12-14cm	5				
MALTRI	Malus 'Malbata'	POS E81d Clear Stem 175-200 BR	425-600cm	14-16cm	3				
SCHACR	Sorbus aucuparia 'Cardinal Royal'	POS E81d Clear Stem 175-200 BR	425-600cm	14-16cm	4				
PHYCHAC	Prunus cerasifera 'Chanticleer'	POS E81d Clear Stem 175-200 BR	425-600cm	16-18cm	4				
ACECINA	Acer platanoides 'Crimson King'	POS SM Clear Stem min 200 BR	600cm+	20-25cm	1				
					Total 17				
Specimen Shrubs									
Abbr	Species	Pot Size	Height	Habit	Density	Length	Number		
ELABVIV	Elaeagnus ebbingei 'Virelag'	25L	120-150cm	HF 3rd Clear Stem 80/100cm x 50/70cm dia. head.	2				
PHODA	Phytolacca 'Dazzler'	25L	100-125cm	Bushy	0.4Cm	81.09m	208		
PHOJE	Phytolacca 'Jester'	25L	100-125cm	Tip Cm			6		
PHOWAVA	Phytolacca 'Yellow Wave'	25L	100-125cm	Tip Cm			12		
PHOBER	Prodraca 'Kaiser Red Robin'	70/90	250-300cm	Height 12-14cm			7		
TRAJA	Trachelospermum jasminoides	15L	100-150cm	Severed Shoots Framed			6		
VERLO	Veronica bonariensis 'Lollipop'	3L	100-150cm	Full Pot			5		
					Total 45				
Single-Species Hedgerows									
Abbr	Species	Pot Size	Height	Habit	Density	Length	Number		
ELABVIV	Elaeagnus ebbingei 'Virelag'	10L	80-100cm	Bushy	0.4Cm	161.09m	407		
PHODA	Phytolacca 'Kaiser Red Robin'	10L	80-100cm	Bushy	0.4Cm	81.09m	208		
ELACOM	Elaeagnus ebbingei 'Compacta'	10L	80-100cm	Bushy	0.4Cm	67.34m	171		
							Total 308.88m		
							Total 786		
Shrubs - Plots									
Abbr	Species	Pot Size	Height	Habit	Density	Area	Number		
BRASU	Brachyglottis 'Sunshine'	10L	40-60cm	Bushy	0.7Cm	83.55m²	195		
CEATHR	Ceanothus 'Purpurea'	10L	40-60cm	Bushy	0.7Cm	97.6m²	229		
CHOAAP	Chaenactis 'Aster Pearl'	10L	40-60cm	Bushy	0.7Cm	9.04m²	21		
CHOTES	Chaenactis 'Sundance'	10L	40-60cm	Bushy	0.7Cm	203.97m²	475		
EUFOENG	Euonymus fortunei 'Emerald 'N' Gold'	10L	30-40cm	Bushy	0.7Cm	109.29m²	255		
EUFOENG	Euonymus fortunei 'Emerald Cascade'	10L	30-40cm	Bushy	0.7Cm	66.88m²	159		
HEBMAJ	Hebe 'Major'	10L	40-60cm	Bushy	0.7Cm	30.5m²	71		
HEBMAJ	Hebe 'Mrs Winder'	10L	40-60cm	Bushy	0.7Cm	29.31m²	68		
HEBMAJ	Hebe 'Purple Queen'	10L	40-60cm	Bushy	0.7Cm	74.3m²	177		
HEBALRE	Hebe abronia 'Red Edge'	10L	40-60cm	Bushy	0.7Cm	111.9m²	262		
HEBPS	Hebe pinguifolia 'Sutherland'	10L	30-40cm	Bushy	0.7Cm	67.82m²	160		
HYPHI	Hydrangea 'Hidcote'	10L	40-60cm	Bushy	0.7Cm	22.06m²	52		
LAVANHI	Lavandula angustifolia 'Hidcote'	10L	30-40cm	Bushy	0.7Cm	68.66m²	159		
LAVANHI	Lavandula angustifolia 'Munstead'	10L	30-40cm	Bushy	0.7Cm	9.12m²	21		
PITTEG	Phytolacca 'Emerald Gold Ball'	10L	30-40cm	Bushy	0.7Cm	23.23m²	57		
PITTEG	Phytolacca 'Emerald Gold Ball'	10L	30-40cm	Bushy	0.7Cm	65.18m²	153		
PRULAO	Prunella laurocerasus 'Otto Luyken'	10L	40-60cm	Bushy	0.7Cm	40.22m²	94		
ROSCF	Rosa carolina 'Munstead'	10L	40-60cm	Bushy	0.7Cm	41.87m²	97		
SAROHU	Sarcococca humilis	10L	30-40cm	Bushy	0.7Cm	26.34m²	68		
SKIAJU	Skimmia japonica 'Rubella'	10L	40-60cm	Bushy	0.7Cm	65.06m²	153		
VIBDA	Viburnum davidii	10L	40-60cm	Bushy	0.7Cm	25.58m²	59		
							Total 1123.39m²		
							Total 2985		
Shrubs - Screen Mix									
Abbr	Species	Pot Size	Height	Habit	Density	Area	Number		
CORALE	Cornus alba 'Baccantissima'	3L	60-80cm	Branched	0.7Cm	16.26m²	32		
AUCJACK	Aucuba japonica 'Gracilior'	10L	60-80cm	Bushy	0.7Cm	29.42m²	58		
ELAPUMA	Elaeagnus pungens 'Maculata'	10L	80-100cm	Bushy	0.7Cm	25.09m²	49		
FAXIA	Fatsia japonica	10L	80-100cm	Bushy	0.7Cm	5.77m²	12		
PHOBER	Prodraca 'Kaiser Red Robin'	10L	80-100cm	Bushy	0.7Cm	32.36m²	63		
							Total 108.9m²		
							Total 214		
Shrubs - POS									
Abbr	Species	Pot Size	Height	Habit	Density	Area	Number		
URMU	Ulmus muscari	3L	Full Pot	Full Pot	0.4Cm	7.39m²	47		
RUDRUG	Rubus idaeus 'Goldstern'	3L	Full Pot	Full Pot	0.4Cm	8.85m²	56		
CAROSE	Carex obovata 'Evergold'	5L	20-30cm	Full Pot	0.4Cm	10.47m²	53		
HEUMPP	Heuchera micrantha 'Palace Purple'	5L	Full Pot	Full Pot	0.5Cm	4.01m²	17		
MISSIM	Miscanthus sinensis 'Morning Light'	10L	Full Pot	Full Pot	0.5Cm	7.84m²	32		
RFS	Rhus typhina	3-4m	Full Pot	Full Pot	0.5Cm	3.4m²	16		
PHOBL	Phytolacca 'Black'	15L	80-100cm	Tip crown	0.6Cm	1.44m²	1		
							Total 44.29m²		
							Total 221		
Rain Garden Edge Mix									
Abbr	Species	Supply	Density	Area	Number				
GERMA	Geranium macranthum	Full Pot	0.4Cm	31.28m²	200				
URMU	Ulmus muscari	Full Pot	0.4Cm	31.28m²	200				
VINMIGEJ	Vincetoxicum 'Gertrude Jekyll'	Bushy	0.4Cm	41.7m²	265				
					Total 104.26m²				
					Total 665				
Rain Garden Base Mix									
Abbr	Species	Supply	Density	Area	Number				
ASTWH	Aster 'White'	Full Pot	0.5Cm	9.26m²	41				
ROSCF	Rosa carolina 'Munstead'	Full Pot	0.5Cm	12.36m²	55				
CARAC	Carex obovata	Well Rooted	0.5Cm	12.36m²	55				
DECCU	Deschampsia cespitosa 'Goldstar'	Full Pot	0.5Cm	15.43m²	65				
RFS	Rhus typhina	Well Rooted	0.5Cm	12.36m²	55				
					Total 61.77m²				
					Total 271				
Turf Name									
Seed Mix Supplier									
Rowden Ltd									
SuDS Meadow Turf									
Seed Mix Supplier									
WFF-SUD-37-SuDS Wildflower Turf Ltd									

Drawing to be read in conjunction with GL2339 SP 01 Landscape Specification.