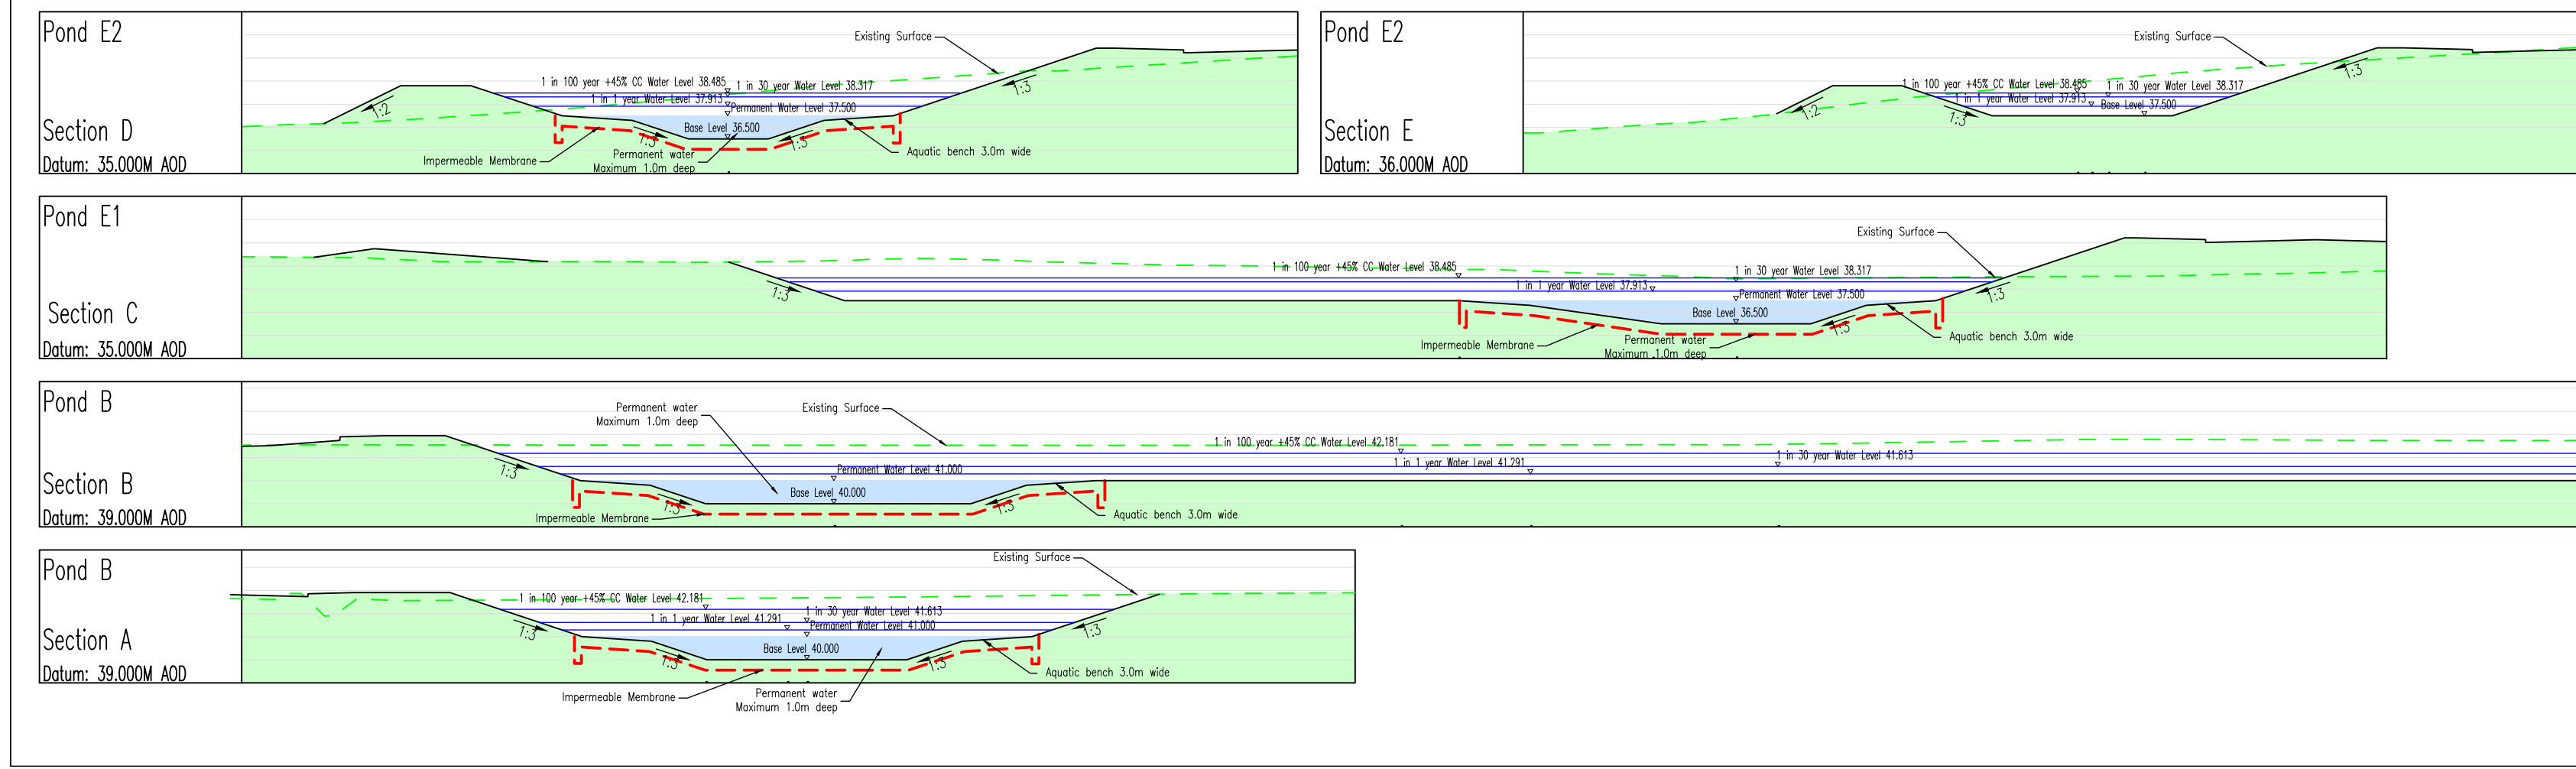
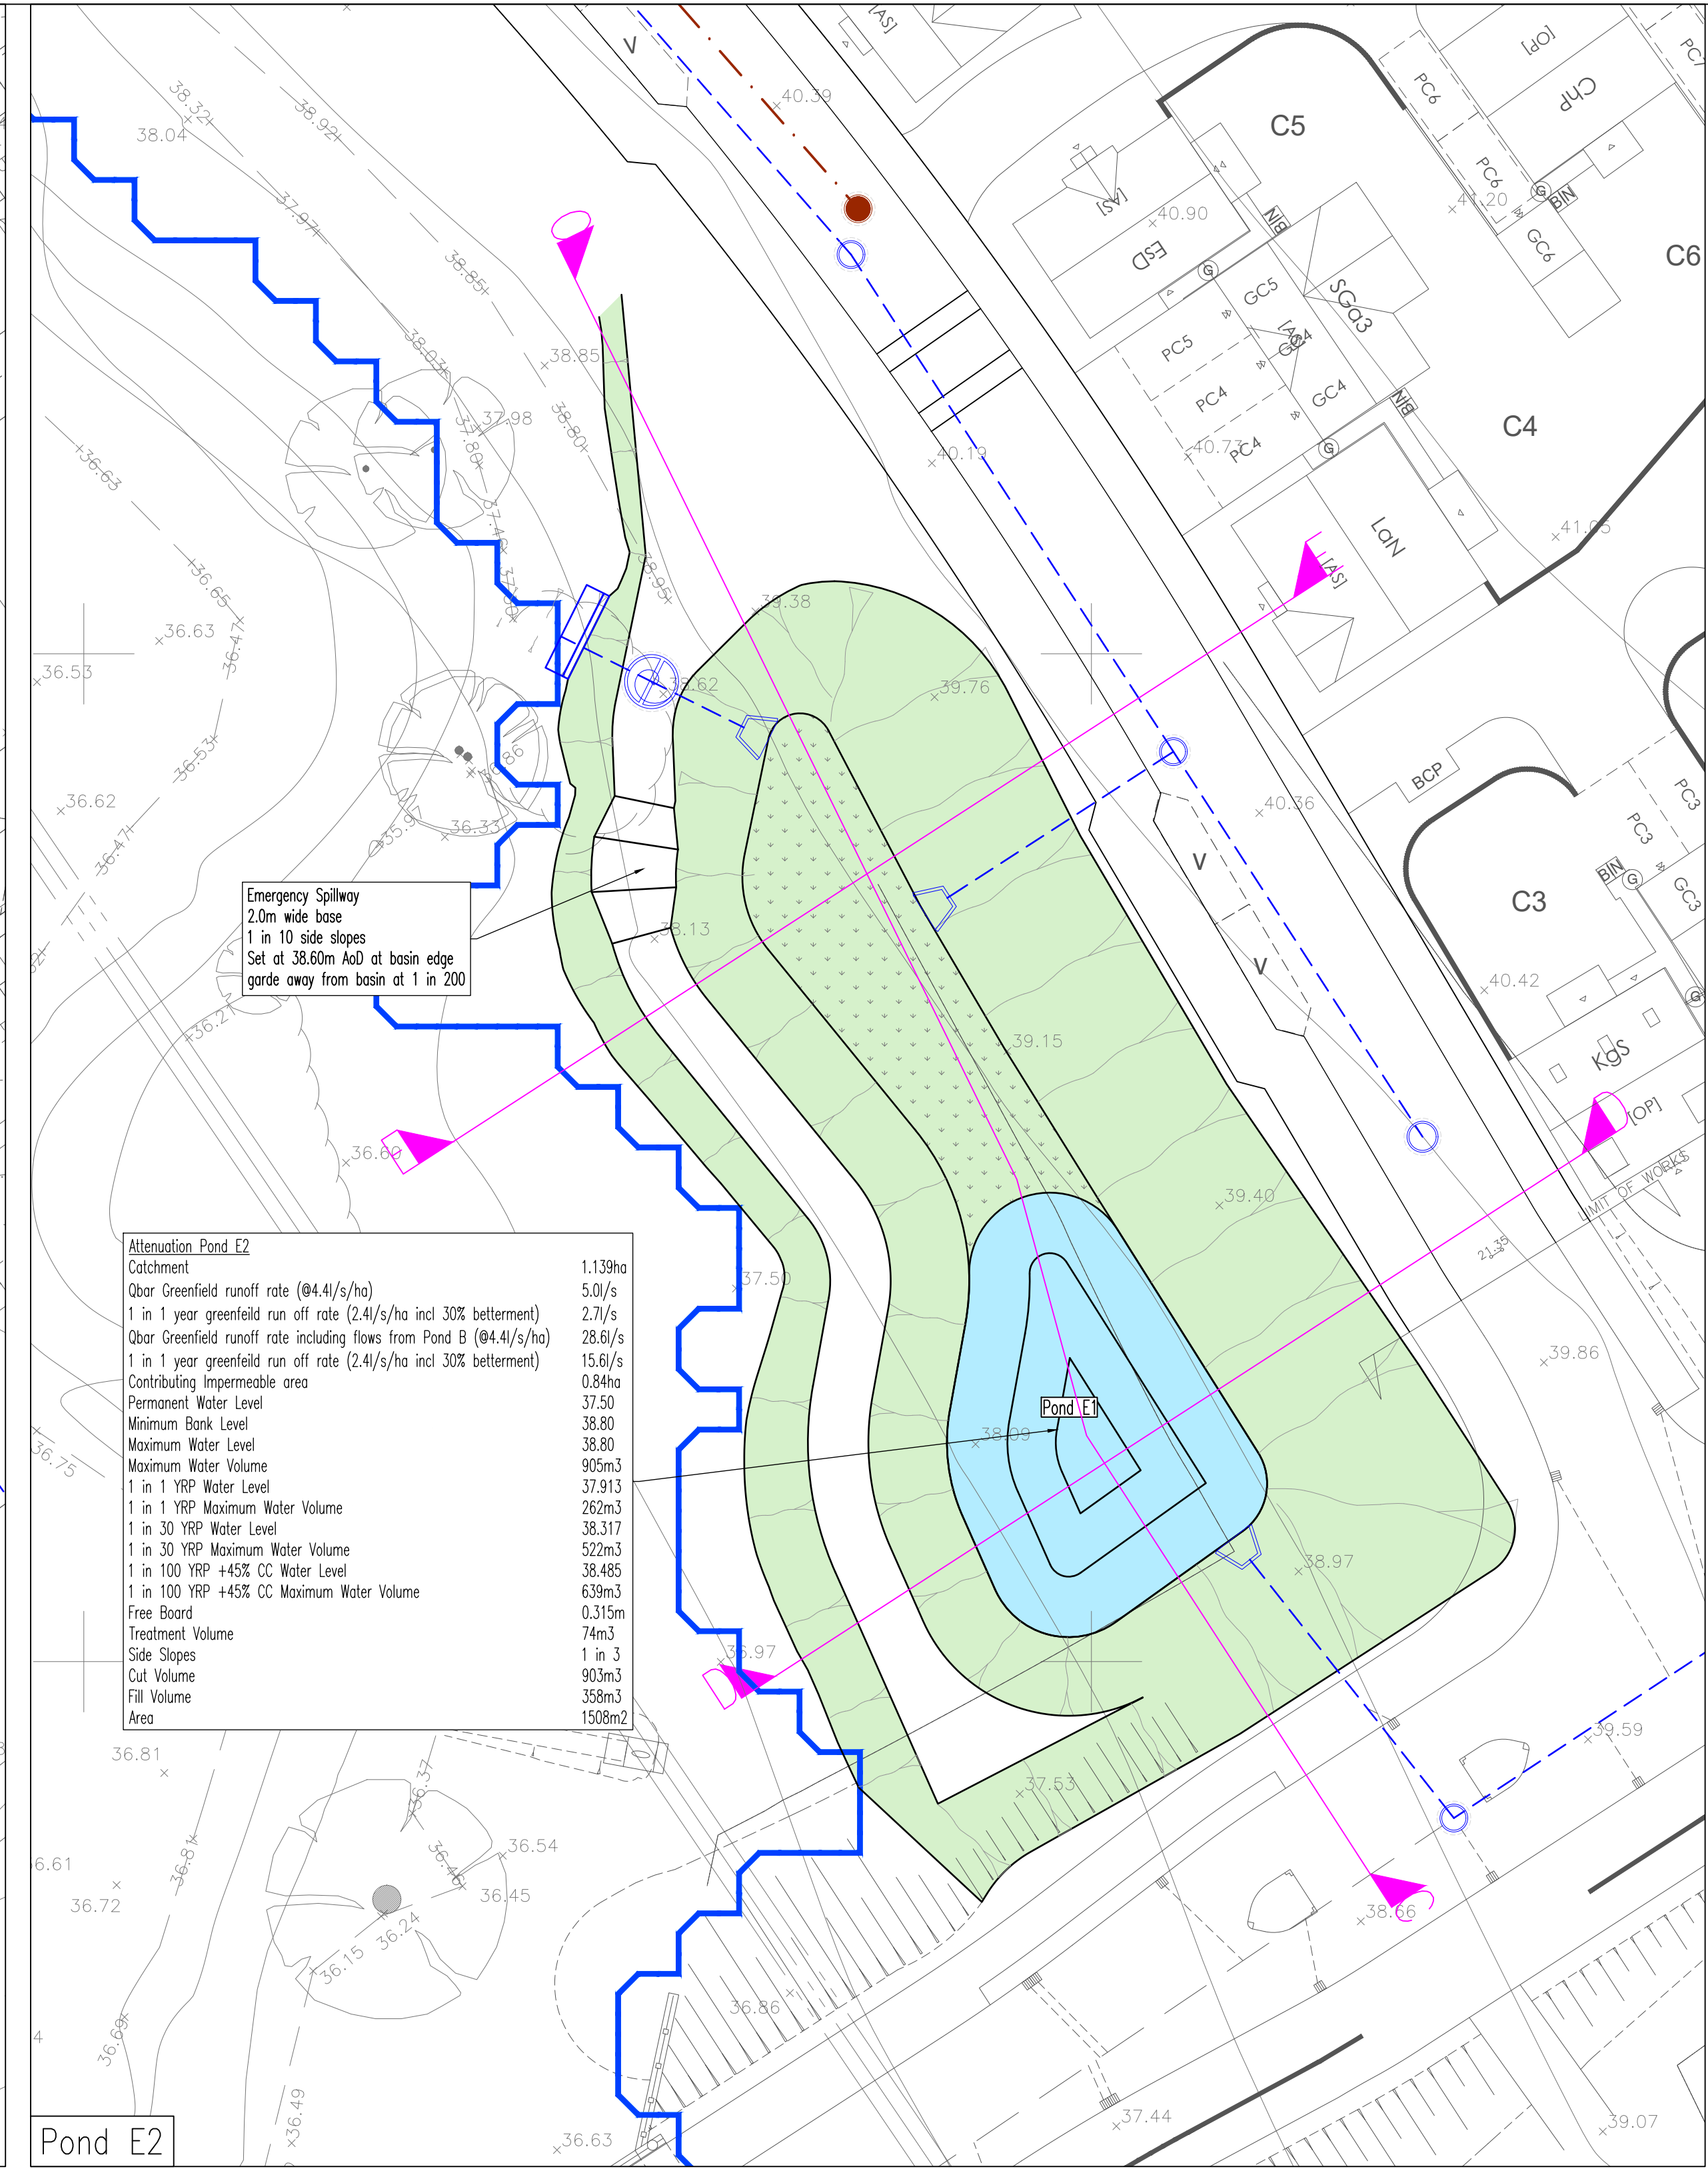
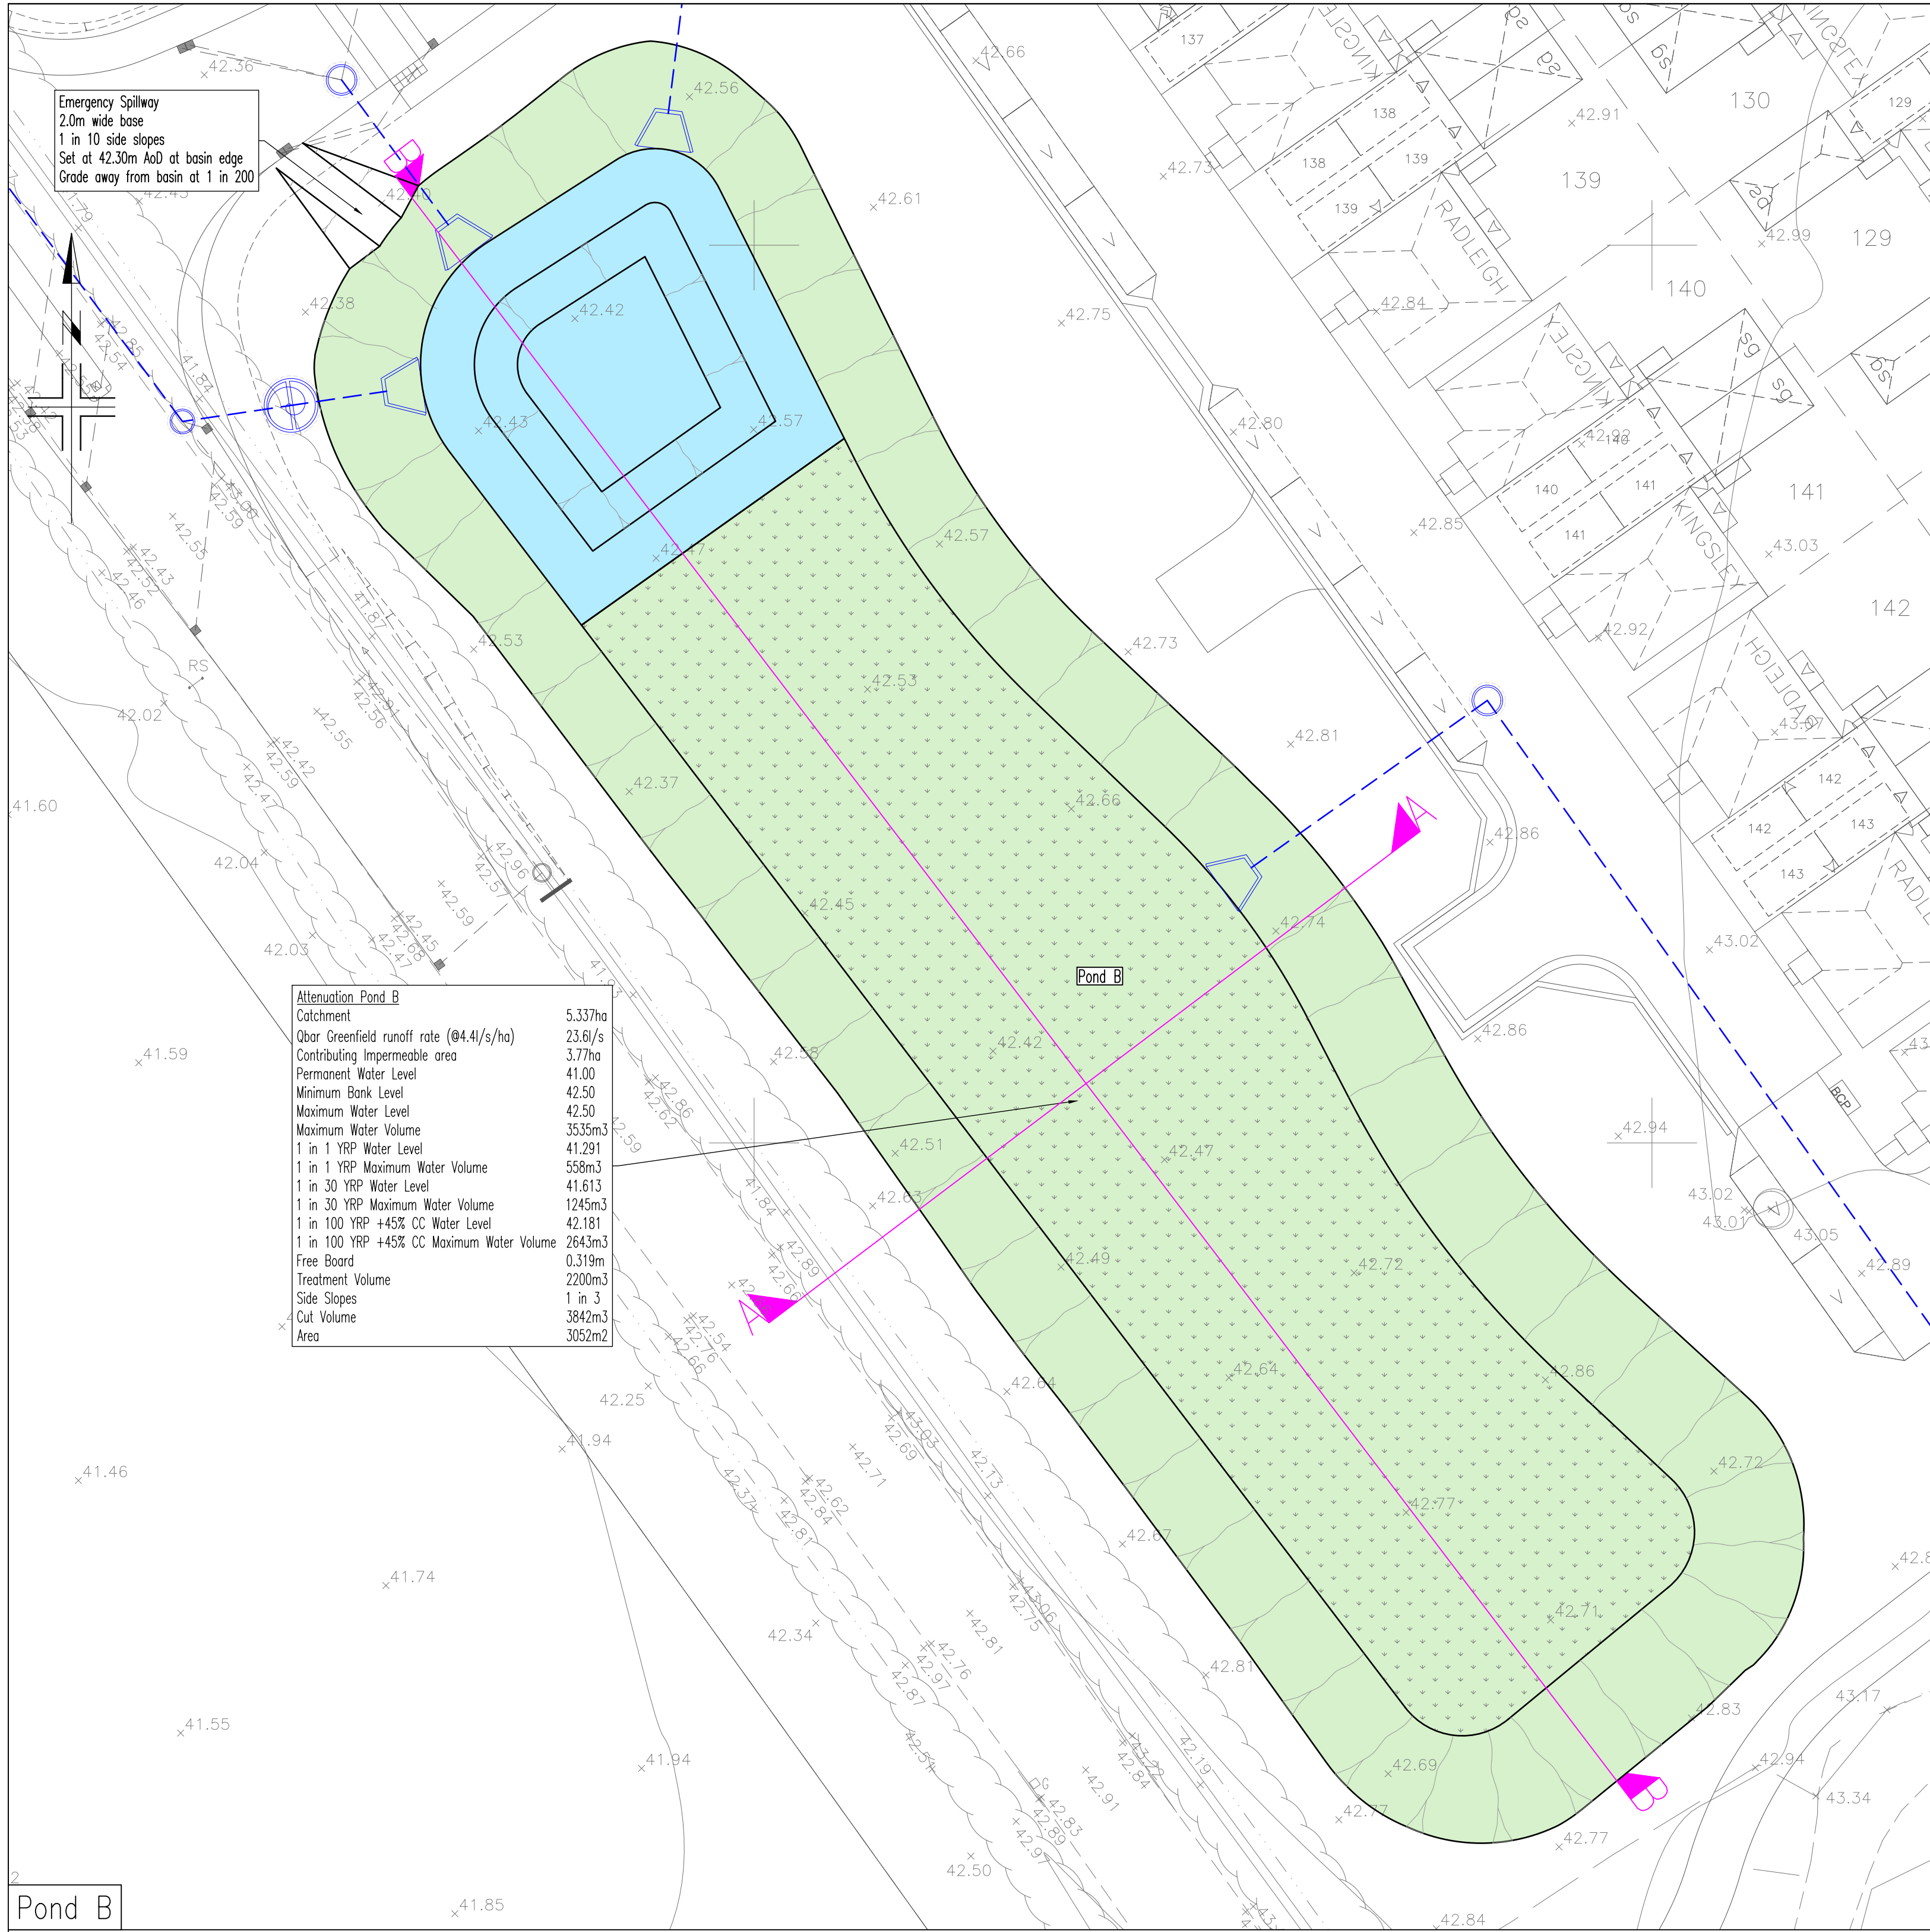


Project: Ashton Park Infrastructure Drainage

Client: Persimmon Barratt Redrow

Drawing: Attenuation Ponds B and E2

Scale: 1:250 @ A1 Date: AUGUST 2023 Drawn by: acm

Drawing No: 566-ID-P-320-01 Rev: E

PHOENIX DESIGN Partnership Ltd.

Unit 9, Westway Garage, Marksbury, Bath, BA2 9HN
tel: 01761 479850
email: enquiries@phoenixdp.co.uk www.phoenixdp.co.uk

Suite 7, Unit Three, Meiri Corrug Business Park, Upper Boat, Pontypridd, CF37 5BE, tel: 029 2049 0771

This drawing is the copyright of Phoenix Design Partnership Ltd. No liability will be accepted for amendments by others to either the printed or digital format.

Drp Status: PLANNING

E 05.03.26 Emergency spillway added, pond details shown
D 13.02.26 Area of grassed base added to pond B
C 24.07.25 Drawing renamed, Sewers updated
B 17.04.25 Water levels revised to suit updated calculations, ponds renamed
A 29.07.24 Pond 2 added, water levels pond 1 revised to suit updated calculations
Revisions