


CAL CENTRE
cative layout)

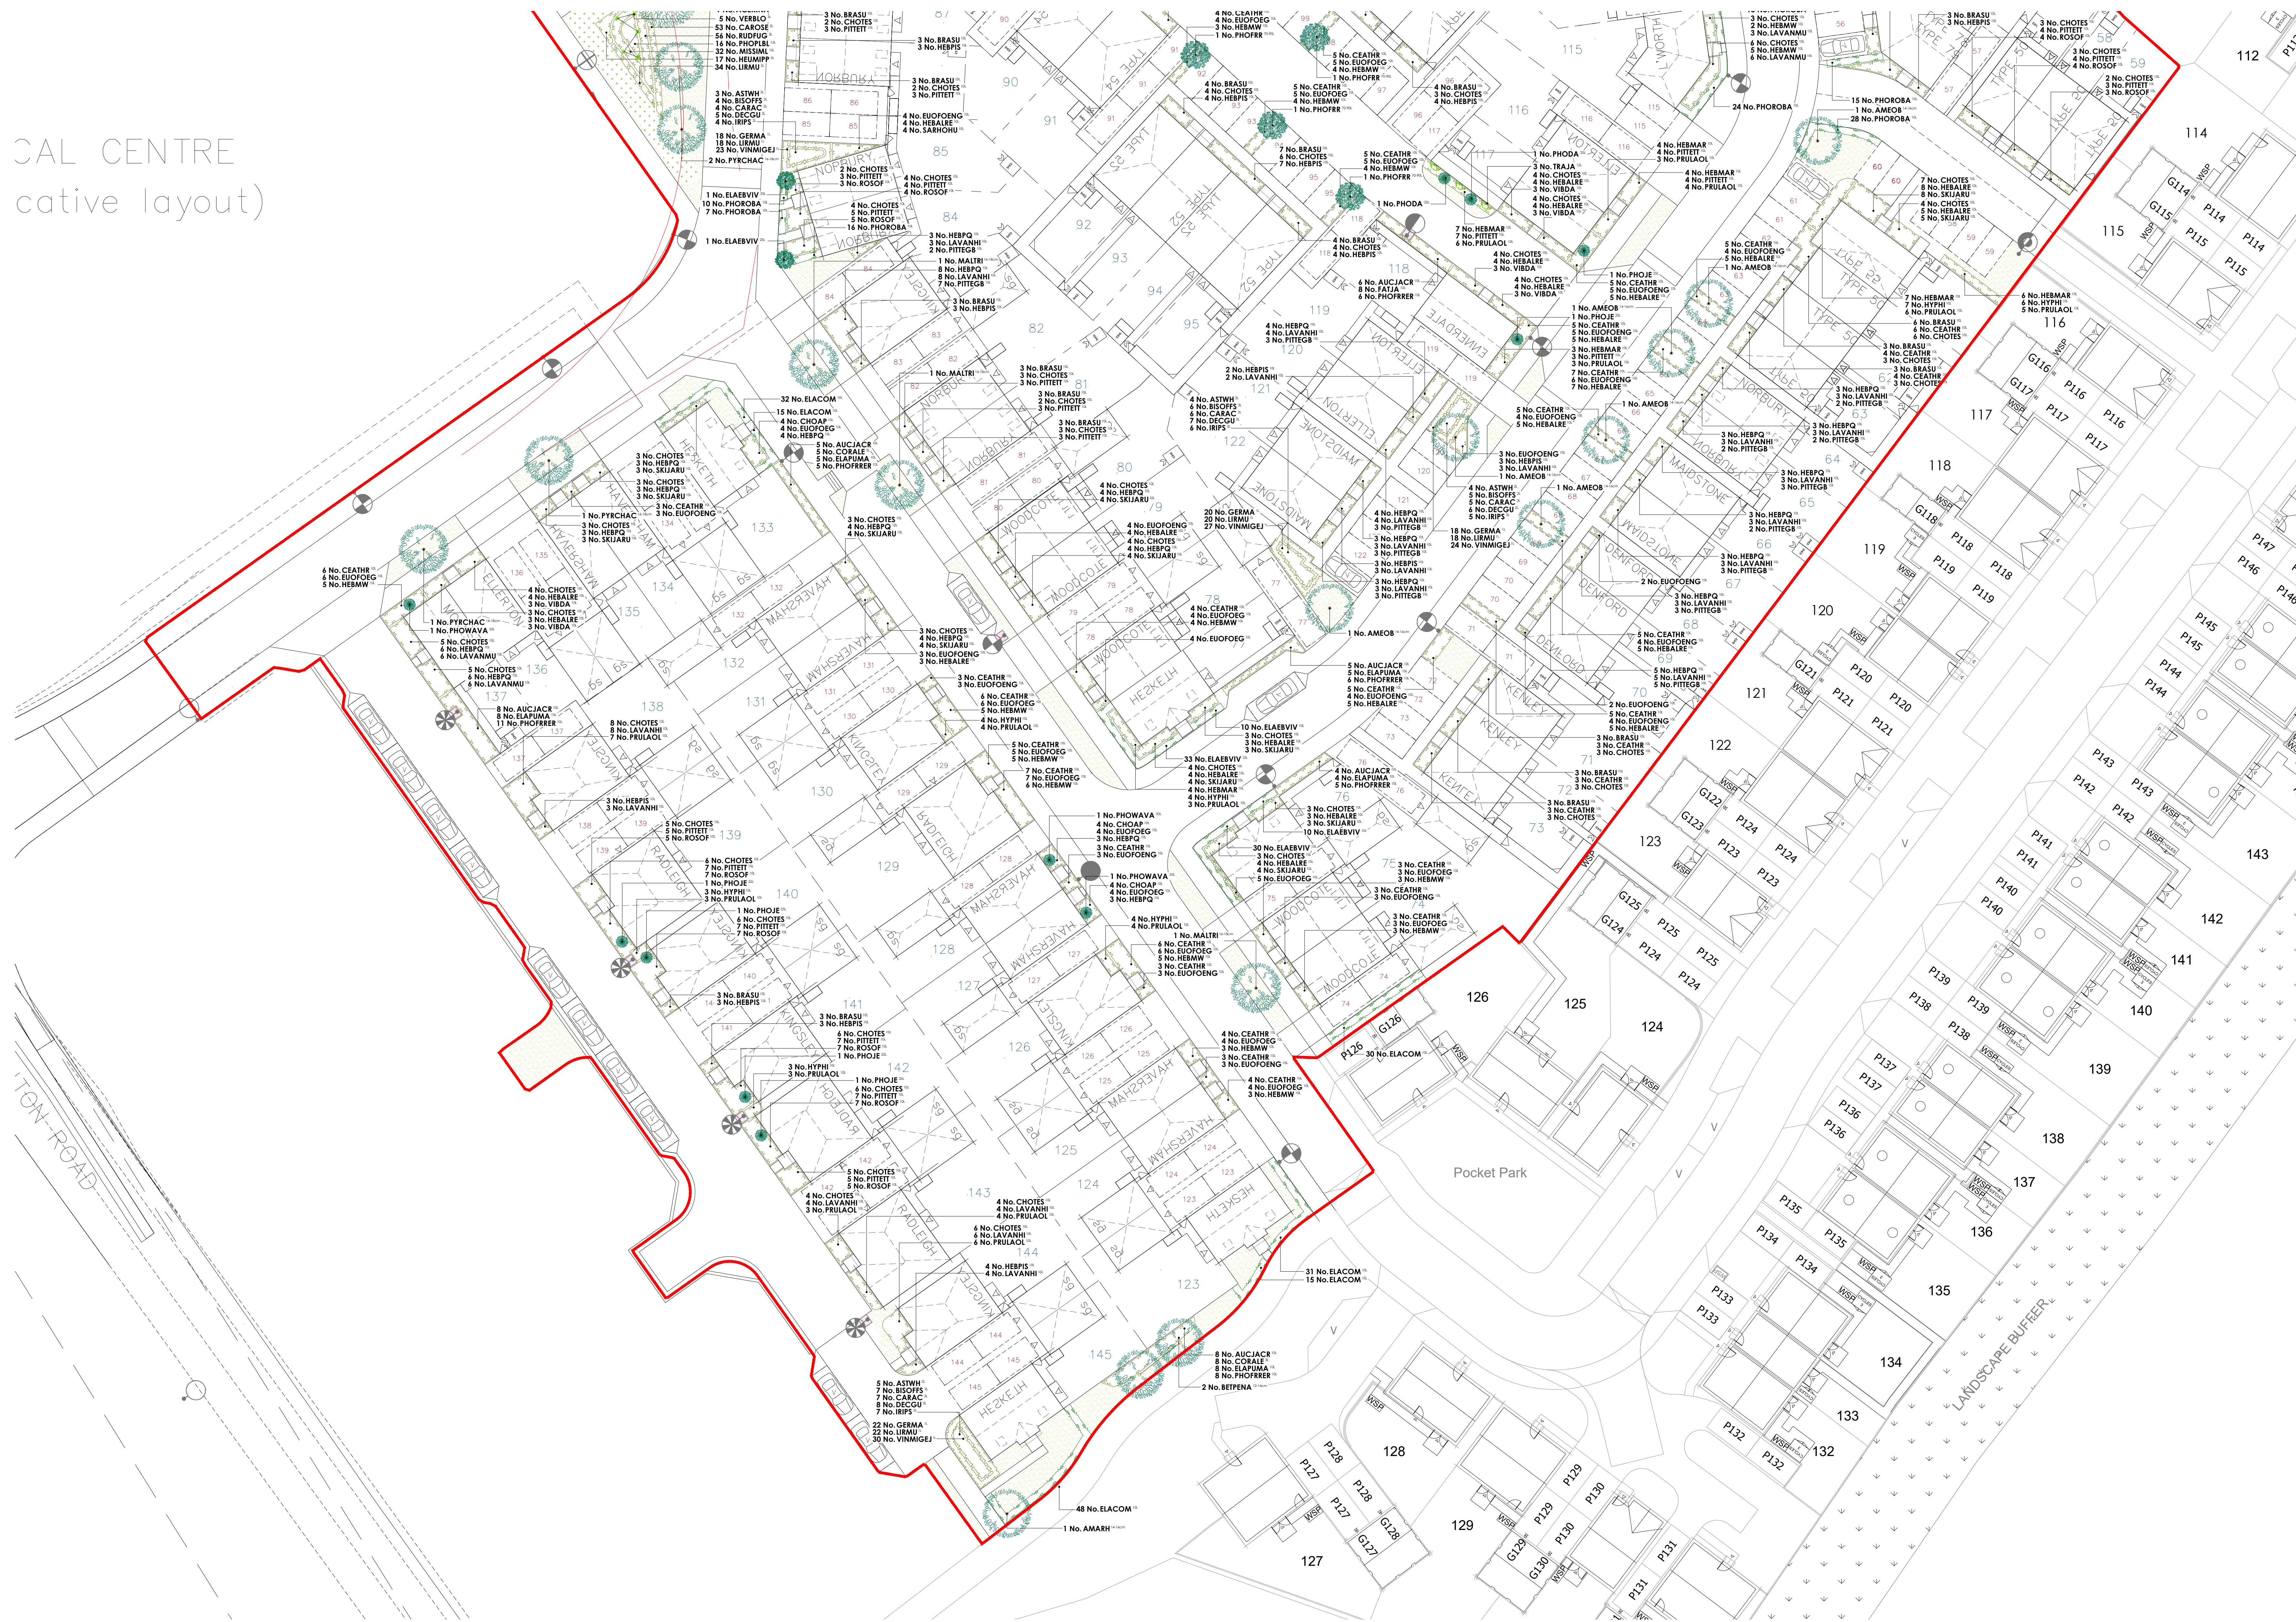

Header

Trees - Plots		Supply	Size	Girth	Number
Abbr	Species				
MAKQIS	<i>Magnolia kobus</i> 'Is'	HS1d : Clear Stem 175-200 : BR	350-425cm	12-14cm	4
AMARH	<i>Amelanchier arborea</i> 'Robin Hill'	HS1d : Clear Stem 175-200 : BR	425-600cm	14-16cm	10
AMEOB	<i>Amelanchier</i> 'Obelisk'	HS1d : Clear Stem 175-200 : BR	425-600cm	14-16cm	9
					Total : 23

Trees - Public Open Space

	BEFENA	Betula pendula	POS :EH:SD :Clear Stem 175-200 :C :50L	350-425cm	12-14cm	5
	SORAUCC	Sorbus aucuparia 'Cardinal Royal'	POS :EH:SD :Clear Stem 175-200 :BR	425-600cm	14-16cm	5
	MALTRI	Malus trilobata	POS :EH:SD :Clear Stem 175-200 :BR	425-600cm	14-16cm	3
	PYRCHAC	Pyrus columbia 'Chanticleer'	POS :EH:SD :Clear Stem 175-200 :RB	425-600cm	16-18cm	5
	ACEKINA	Acer platanoides 'Crimson King'	POS :5M :Clear Stem min 200 :RB	600cm+	20-25cm	1
						Total:19

Specimen Shrubs
Abbr. Species

ELAEBIV	<i>Elaeagnus ebbingei</i> 'Vivedge'	25L	125-150cm	Hil Std - Clear stem 80/100cm : 60/70cm dia. head.	2
PHODIA	<i>Phormium 'Dazzle'</i>	25L	100-125cm	Tip Crm	6
PHOJIE	<i>Phormium 'Jester'</i>	25L	100-125cm	Tip Crm	8
PHOWAVA	<i>Phormium 'Yellow Wave'</i>	25L	100-125cm	Tip Crm	12
PHOFRR	<i>Phorinix a. frazeri</i> 'Red Robin'	70-90L	250-300cm	HStd: 12-14cm	
TRAJA	<i>Trachelospermum jasminoides</i>	15L	100-150cm	Several Shoots : framed	5
VERBLO	<i>Verbenia bonariensis</i> 'Lollipop'	3L		Full Pot	
					Total 45

Single-Species Hedgerows

	ELAEBVIV	<i>Elaeagnus ebbingei</i> 'Viveleg'	TOL	80-100cm	Bushy	0.4Cfr	159.87m	406
	PHOROB	<i>Photinia x fraseri</i> 'Red Robin'	TOL	80-100cm	Bushy	0.4Cfr	81.09m	208
	ELACOM	<i>Elaeagnus x ebbingei</i> 'Compacta'	TOL	80-100cm	Bushy	0.4Cfr	67.34m	171
							Total :308.3m	Total :785

 Shrubs - Plant
Abbr: **Shrub**

BRASU	Brachyglottis 'Sunshine'	10L	40-60cm	butyri	0.7Ch	85.55mm	195
CEATHR	Ceanothus thyrsiflorus repens	10L	40-60cm	butyri	0.7Ch	101.18mm	237
CHOCIA	Chrysanthemum 'Goldilocks'	10L	40-60cm	butyri	0.6dm	91.68mm	21
CHOTOS	Chrysanthemum 'Sundance'	10L	40-60cm	butyri	0.7Ch	204.77mm	476
EUFORG	Eunymia fortunei 'Emerald II Gold'	30-40cm	100cm	butyri	111.22mm	260	
EUFORG	Eunymia fortunei 'Emerald Goldie'	30-40cm	100cm	butyri	66.86mm	159	
HEBE	Hebe 'Hawke's Bay'	30-40cm	100cm	butyri	75.42mm	68	
HEMIM	Hebe 'Mrs Windsor'	40-60cm	butyri	0.7Ch	29.31mm	68	
HEPFB	Hebe 'Purple Queen'	40-60cm	butyri	0.7Ch	75.42mm	179	
HEBALBE	Hebe obtusifolia 'Red Edge'	30-40cm	100cm	butyri	115.34mm	270	
HEPFB	Hebe grandifolia 'Sutherlandii'	30-40cm	100cm	butyri	62.64mm	158	
HYPER	'Hydrolepis' 'Hidrolepis'	10L	40-60cm	butyri	22.06mm	52	
LAVANH	Lavandula angustifolia 'Hidoleis'	40-60cm	butyri	0.7Ch	67.58mm	157	
LAVANUM	Lavandula angustifolia 'Sunbead'	30-40cm	100cm	butyri	9.12mm	21	
LEPITR	Leptodermis angustifolia 'Gold'	30-40cm	100cm	butyri	150.00mm	67	
PITET	Pittosporum tenuifolium 'Tom Thumb'	30-40cm	100cm	butyri	64.04mm	150	
PRIOALC	Prunus laurocerasus 'Ottia Layton'	60-80cm	butyri	0.7Ch	39.24mm	92	
ROSMA	Rosmarinus officinalis 'Hidoleis'	30-40cm	100cm	butyri	17.67mm	37	
SARHUO	Sarcococca humilis	30-40cm	100cm	butyri	28.29mm	68	
SKIAUR	Skimmia japonica 'Rubella'	40-60cm	butyri	0.7Ch	66mm	155	
VIDBA	Viburnum davidii	40-60cm	butyri	0.7Ch	25.63mm	59	

 Shrubs - Sc

Abbreviation	Species	Pot Size	Height	Habit	Density	Area	Number
CORALE	<i>Cornus alba</i> 'Elegantissima'	3L	60-80cm	Branched	0.75Ctr	16.26m ²	32
AUCJACR	<i>Aucuba japonica</i> 'Crotanitolia'	10L	60-80cm	Bushy	0.75Ctr	29.42m ²	58
ELAFUMA	<i>Elaeagnus pungens</i> 'Maculata'	10L	80-100cm	Bushy	0.75Ctr	25.09m ²	49
FATJA	<i>Fatsia japonica</i>	10L	80-100cm	Bushy	0.75Ctr	5.77m ²	12
PHOFRRER	<i>Photinia x fraseri</i> 'Red Robin'	10L	80-100cm	Bushy	0.75Ctr	32.36m ²	63
						Total :108.9m ²	Total :214

Shrubs - PC

اسماء	LIBANU	Liriope muscari	3L		Full Pot	0.4C/tr	7.3m ²	47
RUDFUG	Rudbeckia fulgida siliantii 'Goldsturm'		3L		Full Pot	0.4C/tr	8.85m ²	56
CAROSE	Carex oshimensis 'Evergold'	5L	20-30cm		Full Pot	0.45C/tr	10.67m ²	53
HEUMIPP	Heuchera micrantha 'Palace Purple'	5L			Full Pot	0.5C/tr	4.01m ²	17
MISSILL	Miscanthus sinensis 'Morning Light'	10L			Full Pot	0.5C/tr	7.84m ²	32
PHOPLBL	Phloxium 'Platt's Black'	15L	80-100cm		Triple crown	0.6C/tr	5.42m ²	16
							Total: 44.09m ²	Table 2/21

 Rain Garden Edge Mix

	Abbr	Species	Supply	Density	Area	Number
	GERMA	<i>Geranium macrorrhizum</i>	Full Pot	0.4Cfr	29.53m ²	189
	LIRMUJ	<i>Liriope muscari</i>	Full Pot	0.4Cfr	29.53m ²	189
	VINMIGEJ	<i>Vinca minor</i> 'Gertrude Jekyll'	Bushy	0.4Cfr	39.36m ²	250
					Total: 98.42m ²	Total: 628

 Rain Garden Base Mix

Abbr	Species	Supply	Density	Area	Number
ASTWH	Astilbe White	Full Pot	0.5Chr	9.34m ²	42
BISOFFS	Bistorla officinalis 'Superba'	Full Pot	0.5Chr	12.47m ²	55
CARAC	Carex acuta	Weil Rooted	0.5Chr	12.47m ²	55
DECGU	Deschampsia cespitosa 'Goldtau'	Full Pot	0.5Chr	15.57m ²	65
IRIFS	Iris pseudacorus	Weil Rooted	0.5Chr	12.47m ²	55
				Total 62.32m ²	Total 272


Turf
Turf Name

	Medallion turf	Rolawn Ltd
---	----------------	------------

SuDS Meas

WFF-SUD-37 - SuDS Wildflower Turf Ltd

Drawing to be read in conjunction with GL2339 SP 01 Landscape Specification

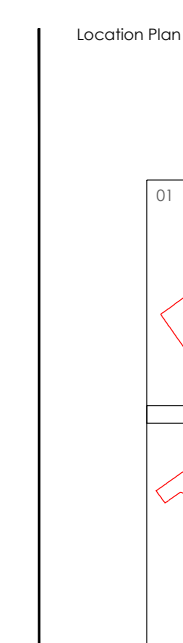

Date	Notes	By
05/08/22	Updated to the total planning benefit	AL
10/07/20	Added to the total planning benefit	AL
20/07/20	Added to the total planning benefit	AL
05/08/22	Updated to the total planning benefit	AL