
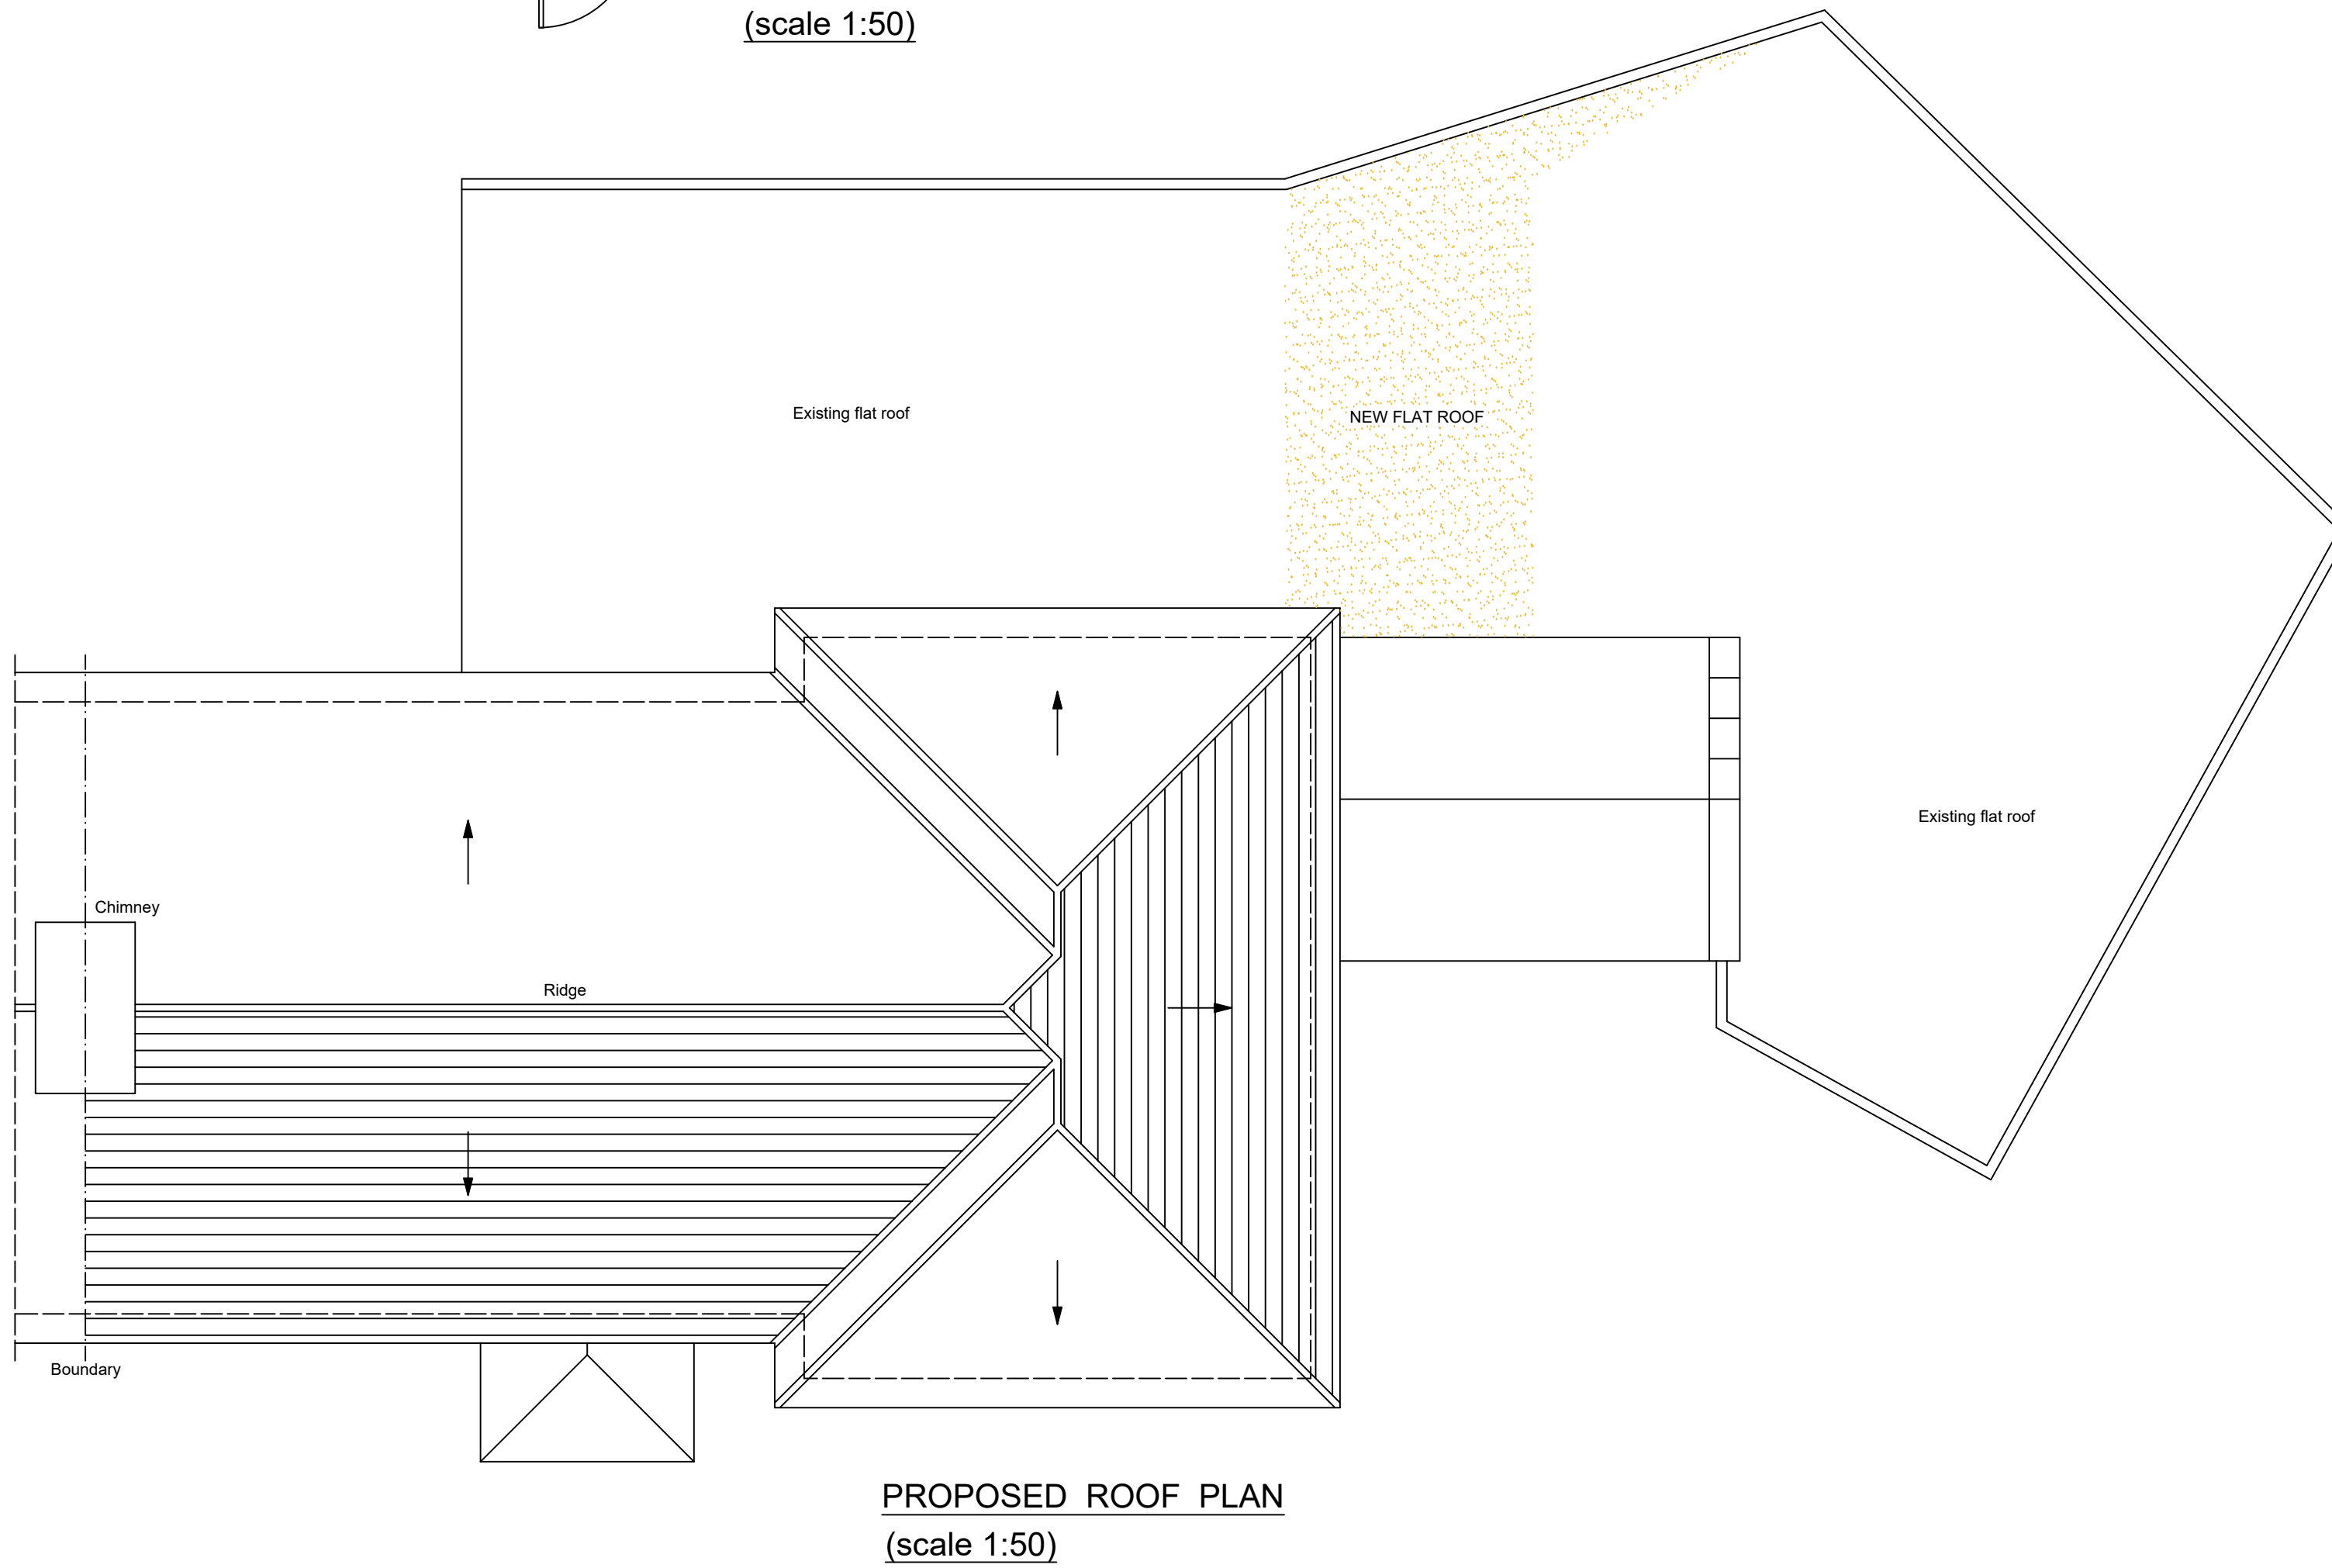
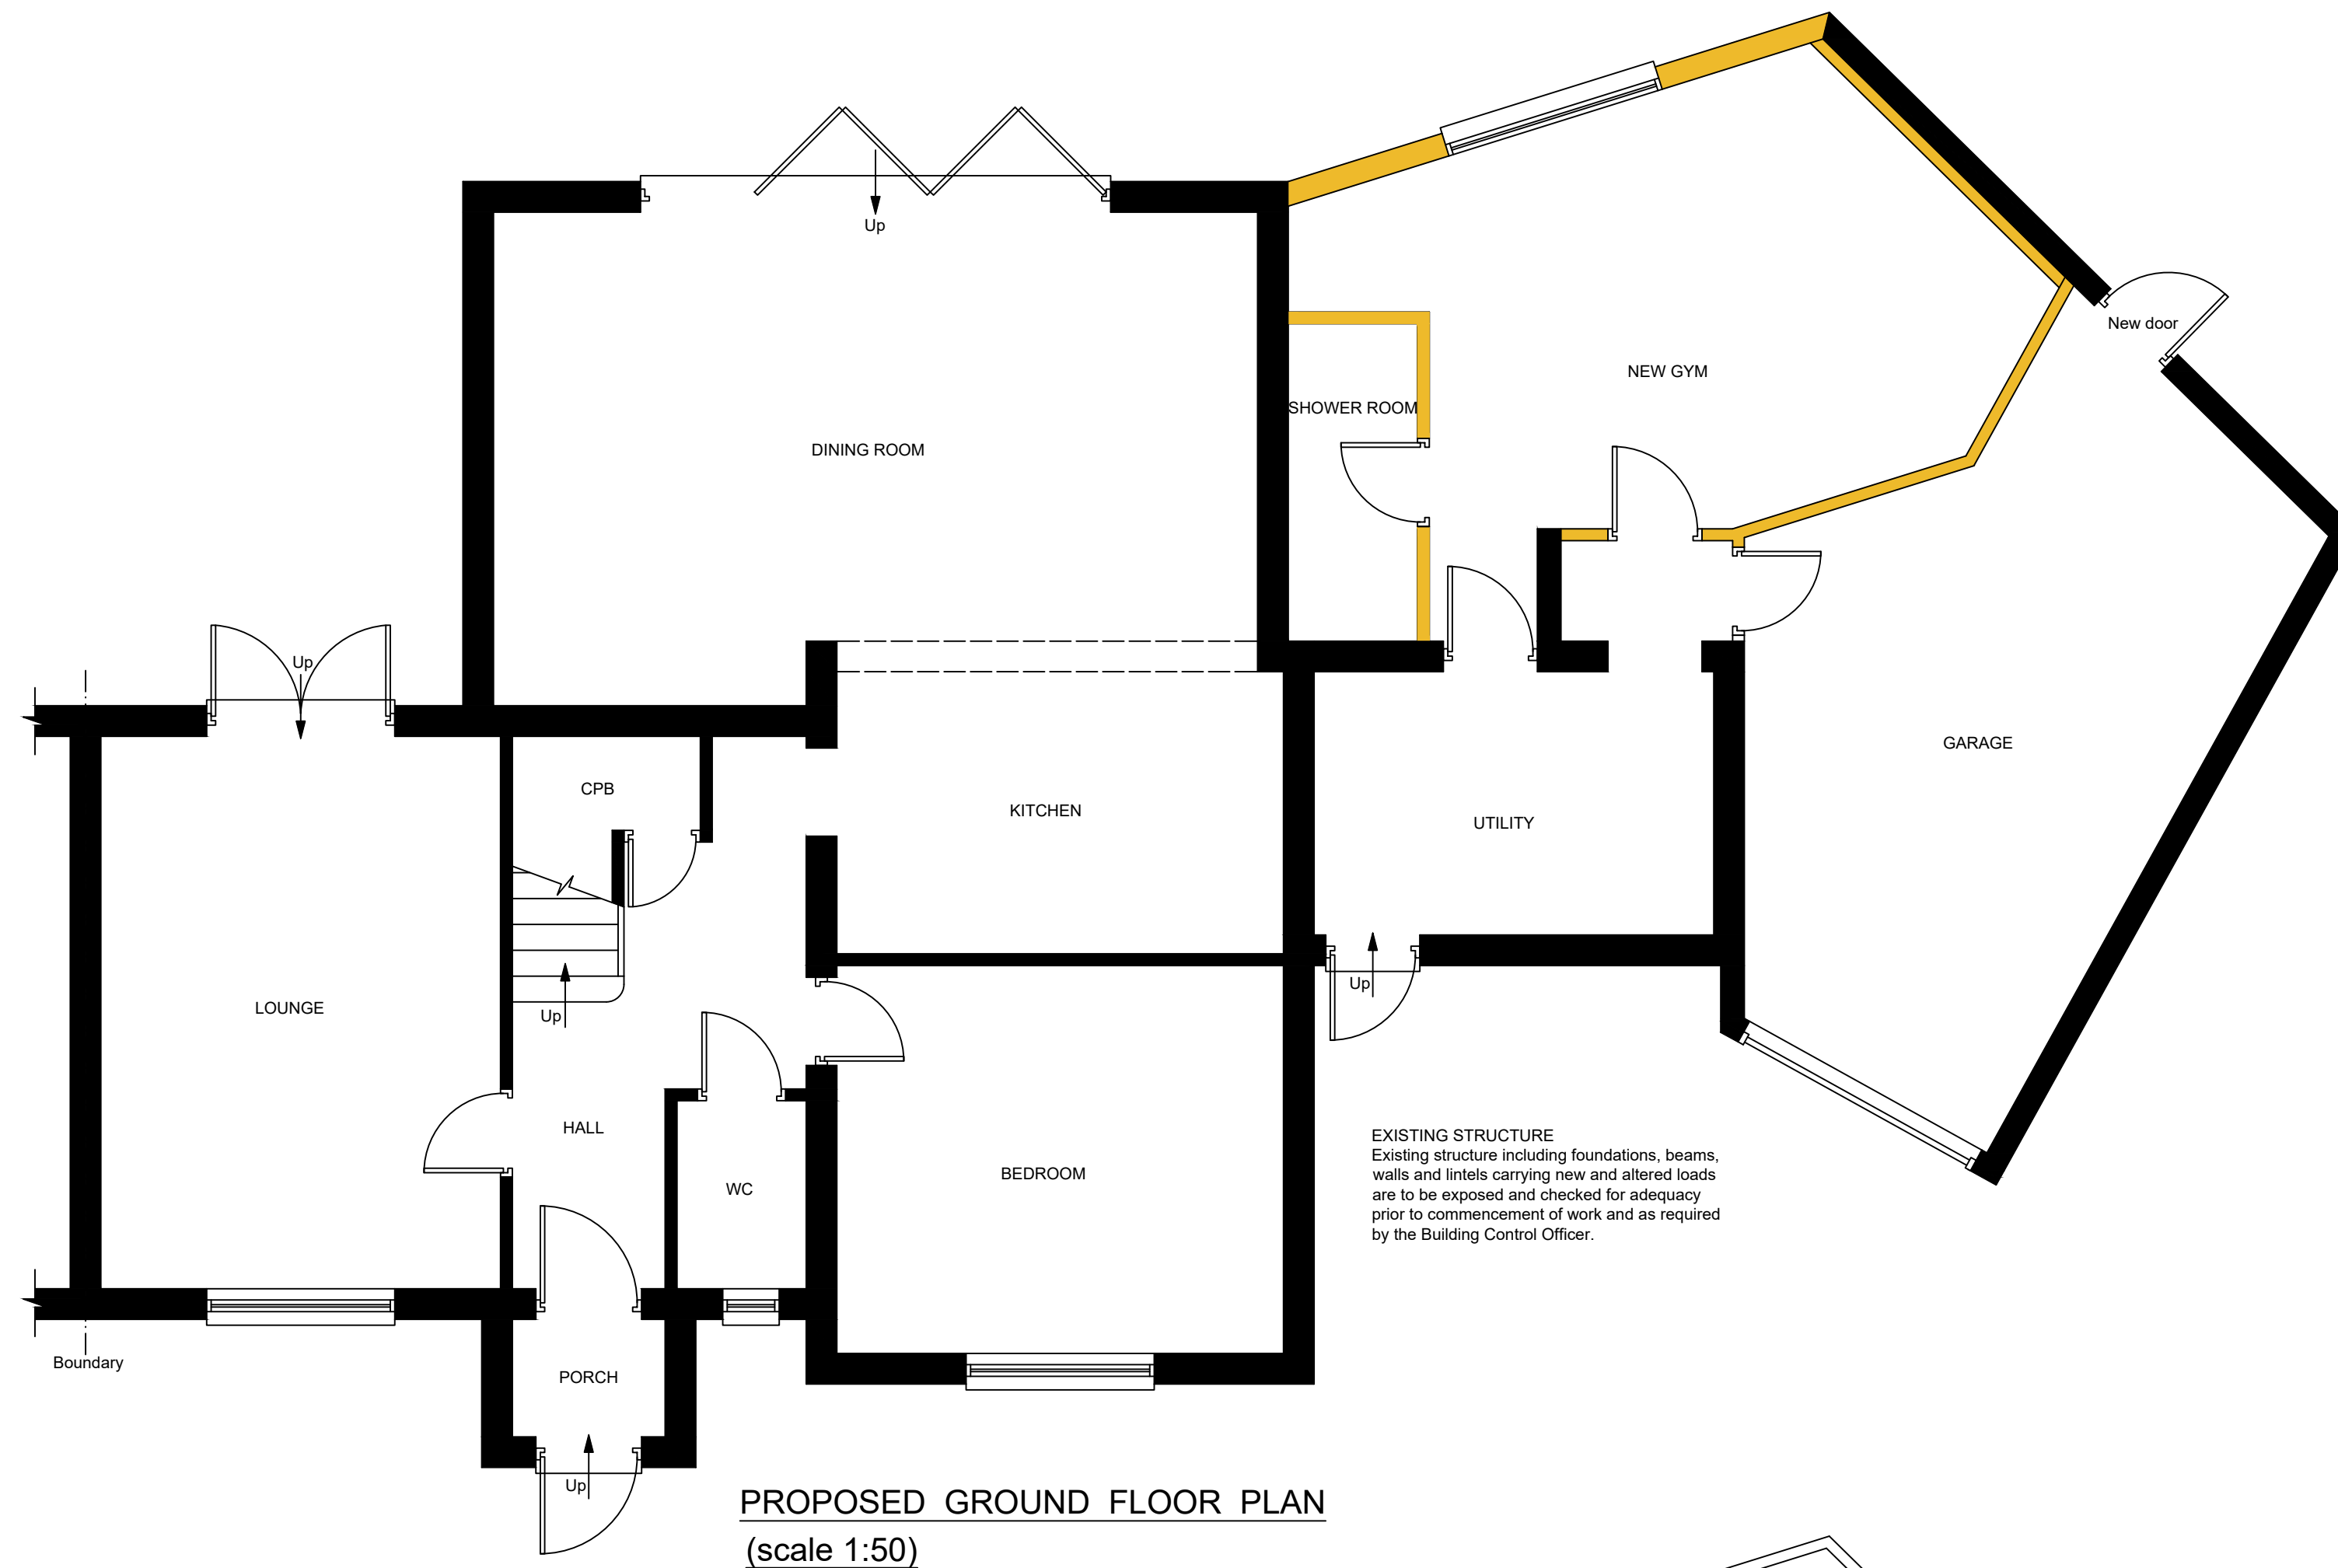


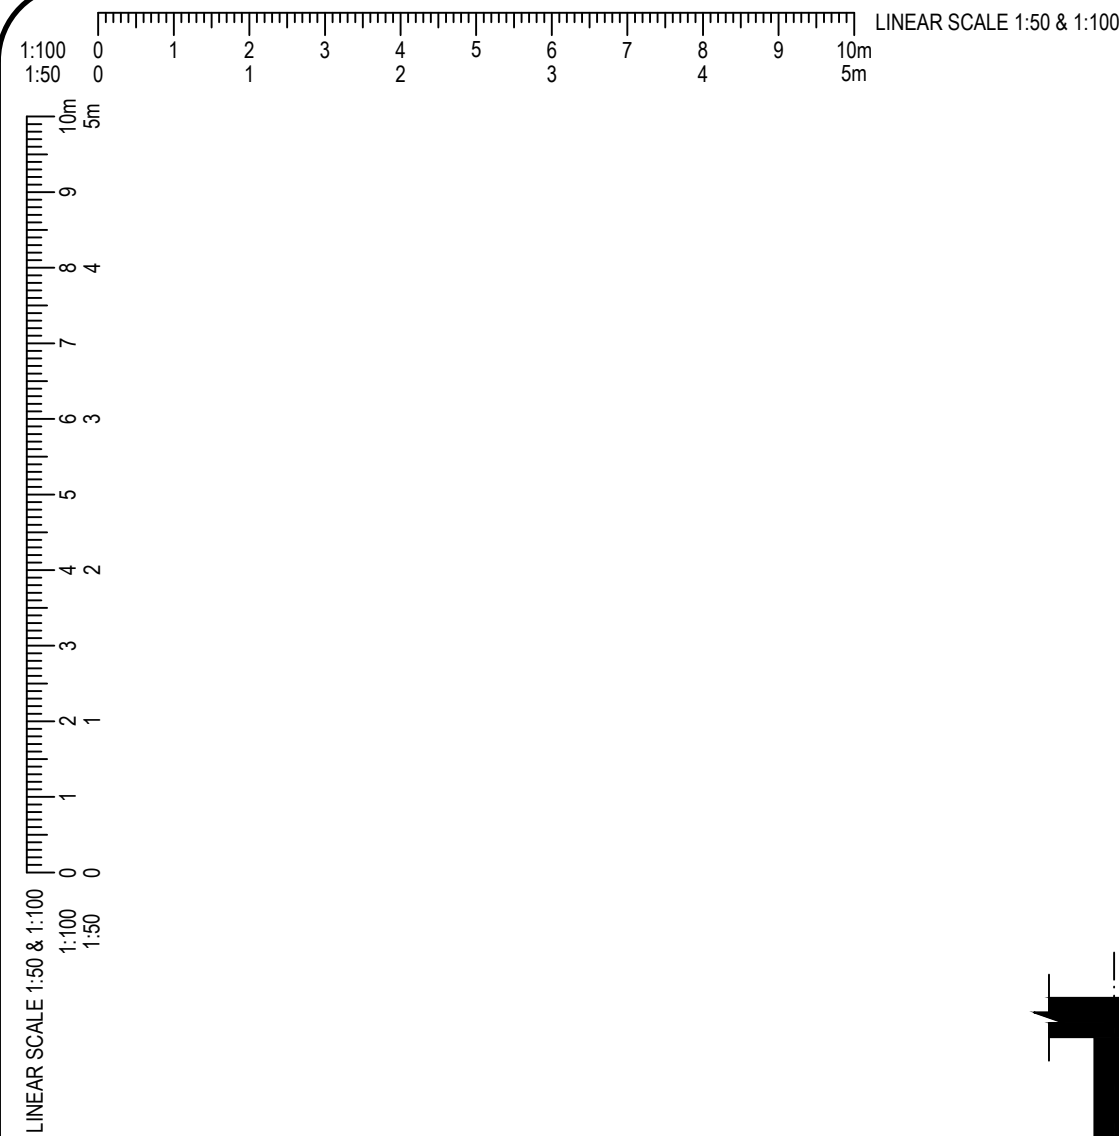

ADDRESS
8 WELLINGTON DRIVE,
DEVIZES,
SN10 2JL

PROJECT
ENCLOSING THE SPACE BETWEEN
THE GARAGE AND THE UTILITY ROOM

SCALE
AS SHOWN

DWG NO
SRV100.26.
10224

SHEET
002

REV
B

DRAWN
K. MILLER

DATE
APRIL -2026

THESE DRAWINGS ARE PRODUCED TO OBTAIN PLANNING AND
BUILDING REGULATIONS APPROVAL ONLY AND COPYRIGHT OF
THE DESIGNER, ALL DIMENSION TO BE CHECKED ON SITE.