


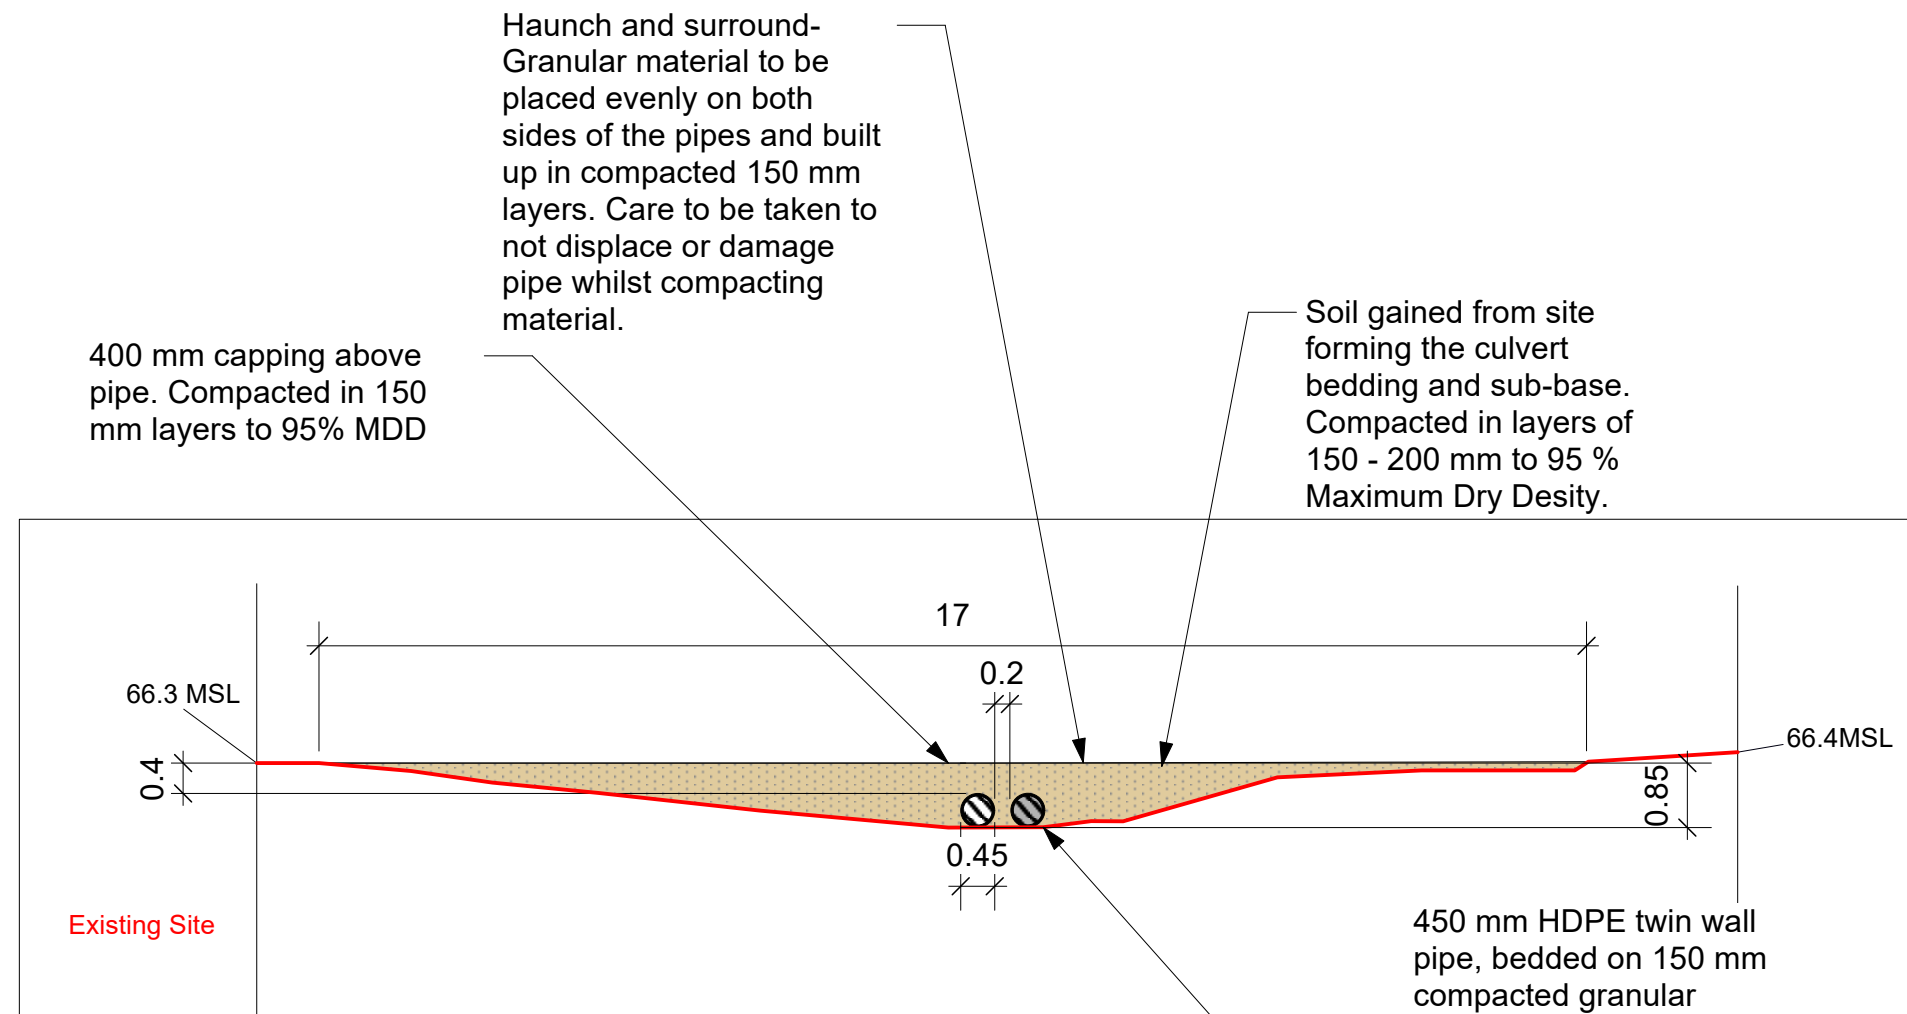

1

WILT18 Cross Section 02

Scale: 1:100

0 2 7 12 17 22 m

