


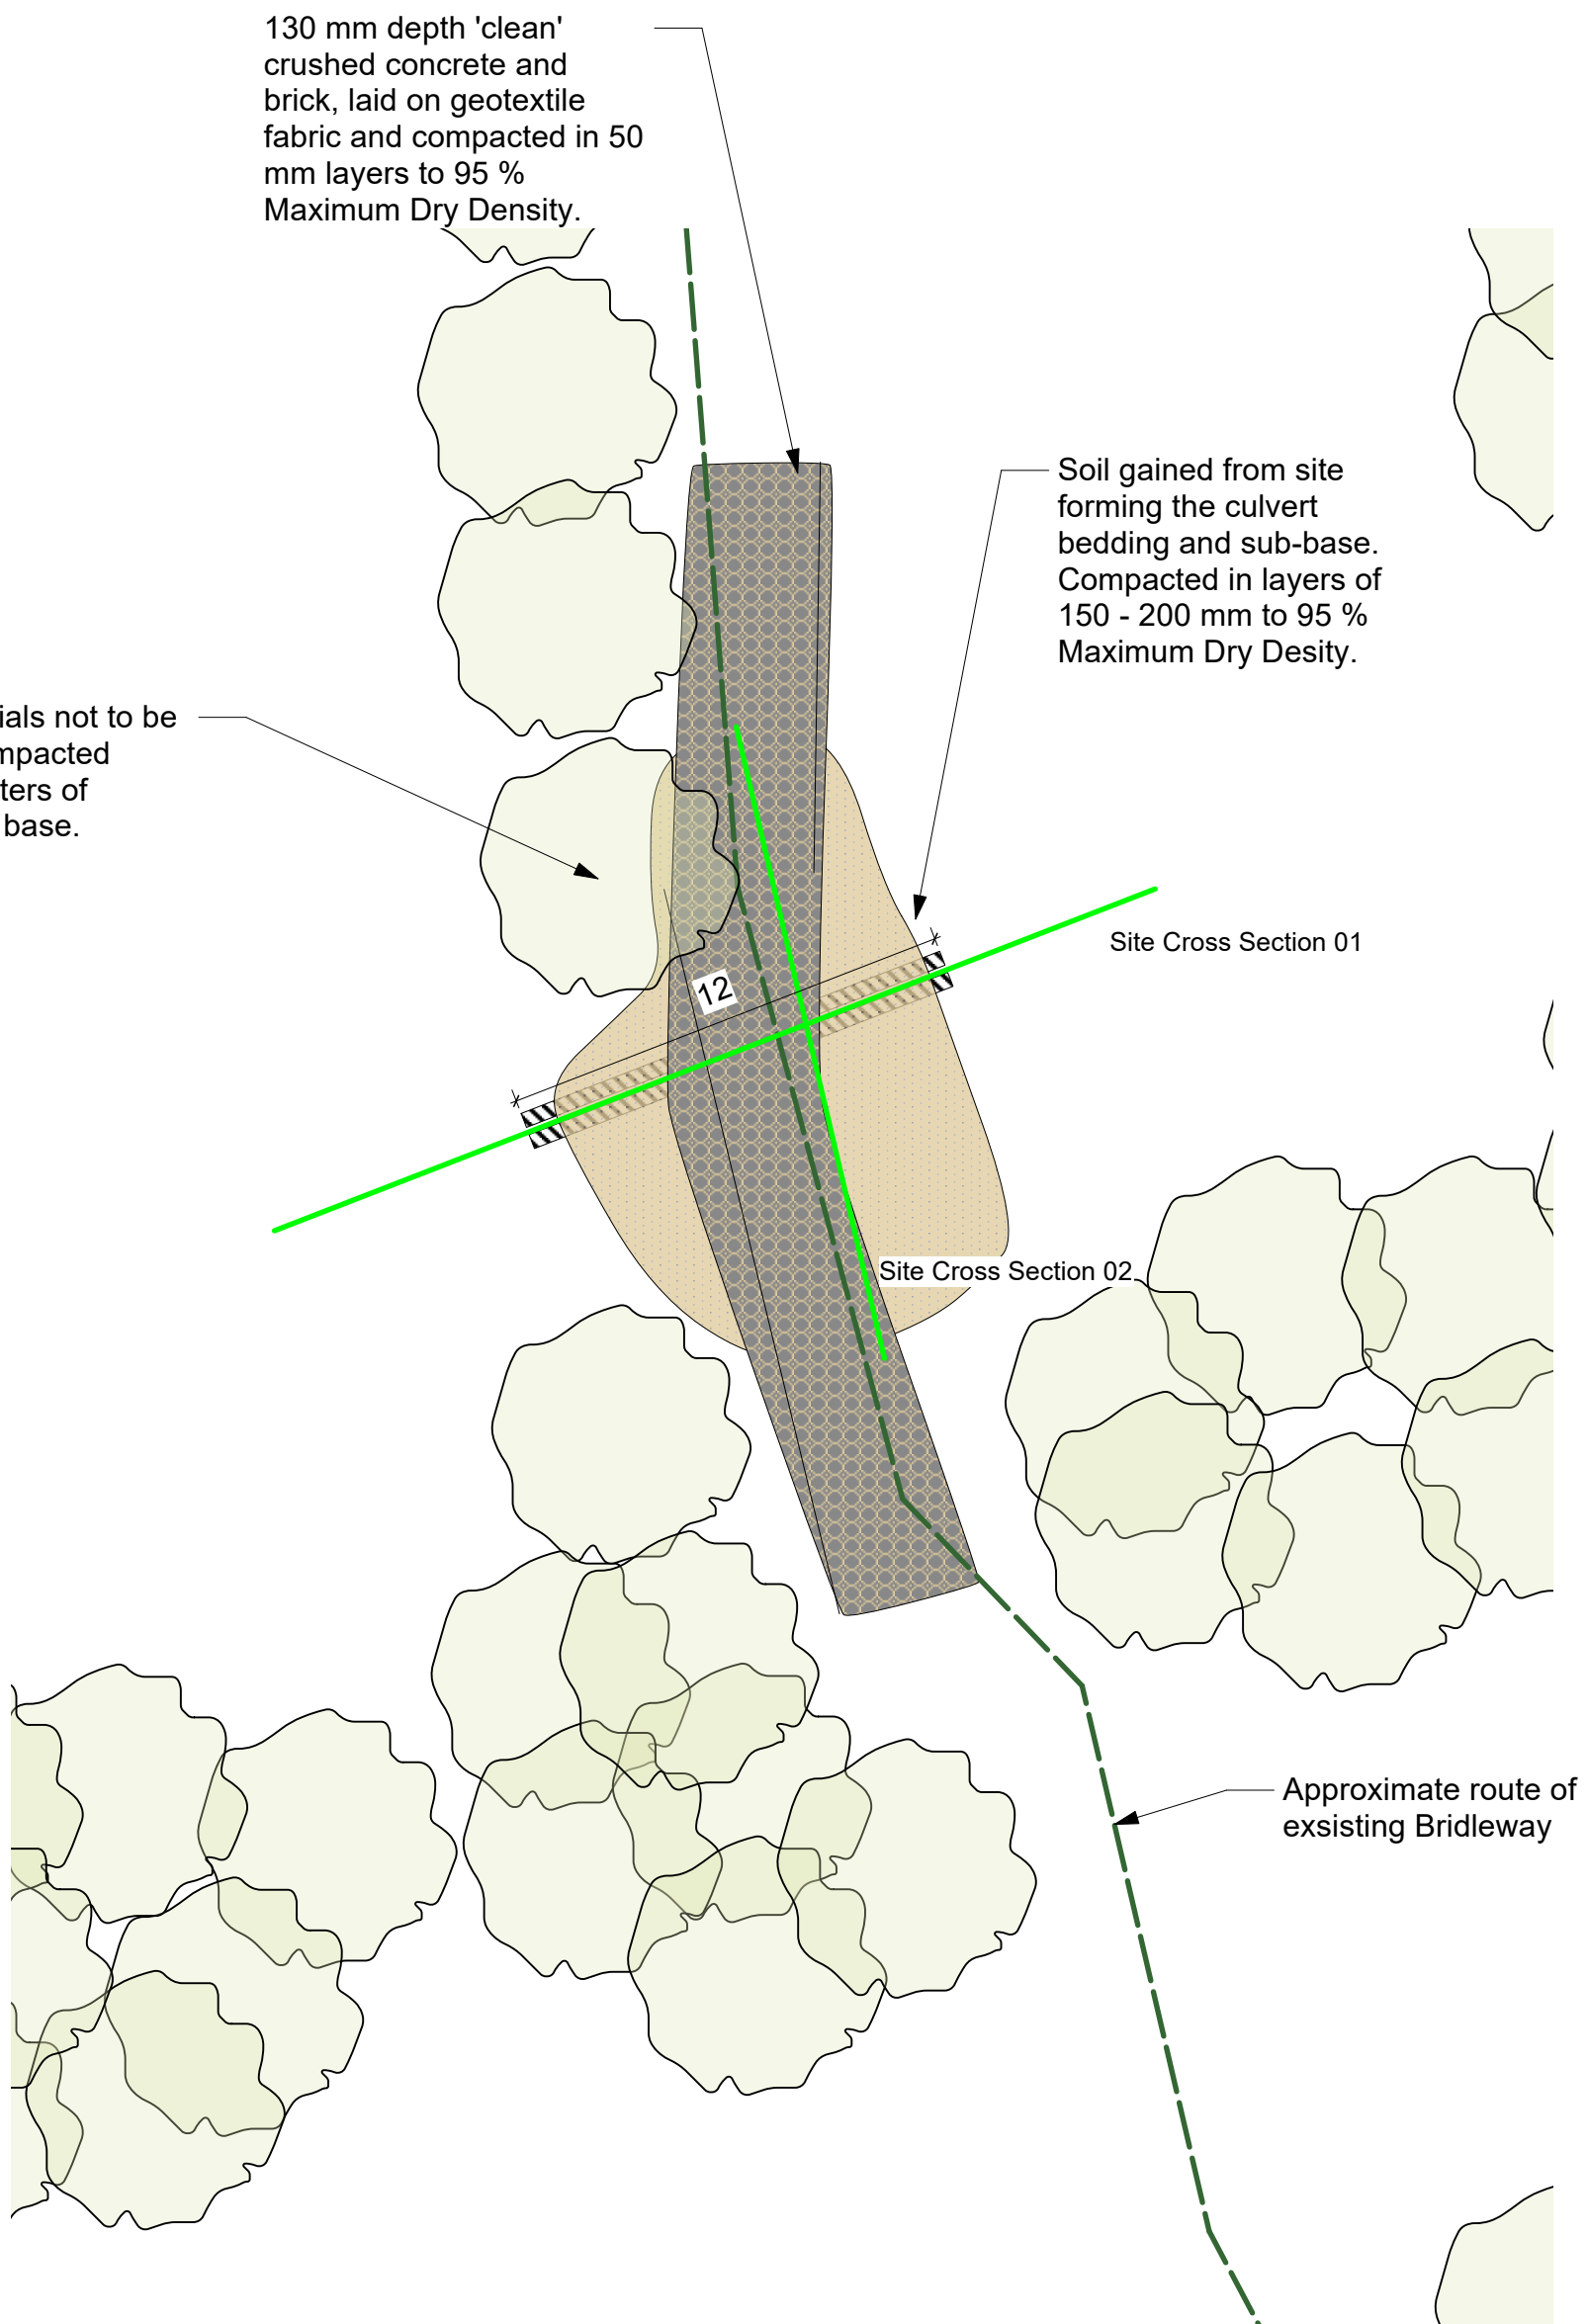

1 **WILT18 Top/Plan**
Scale: 1:200

