


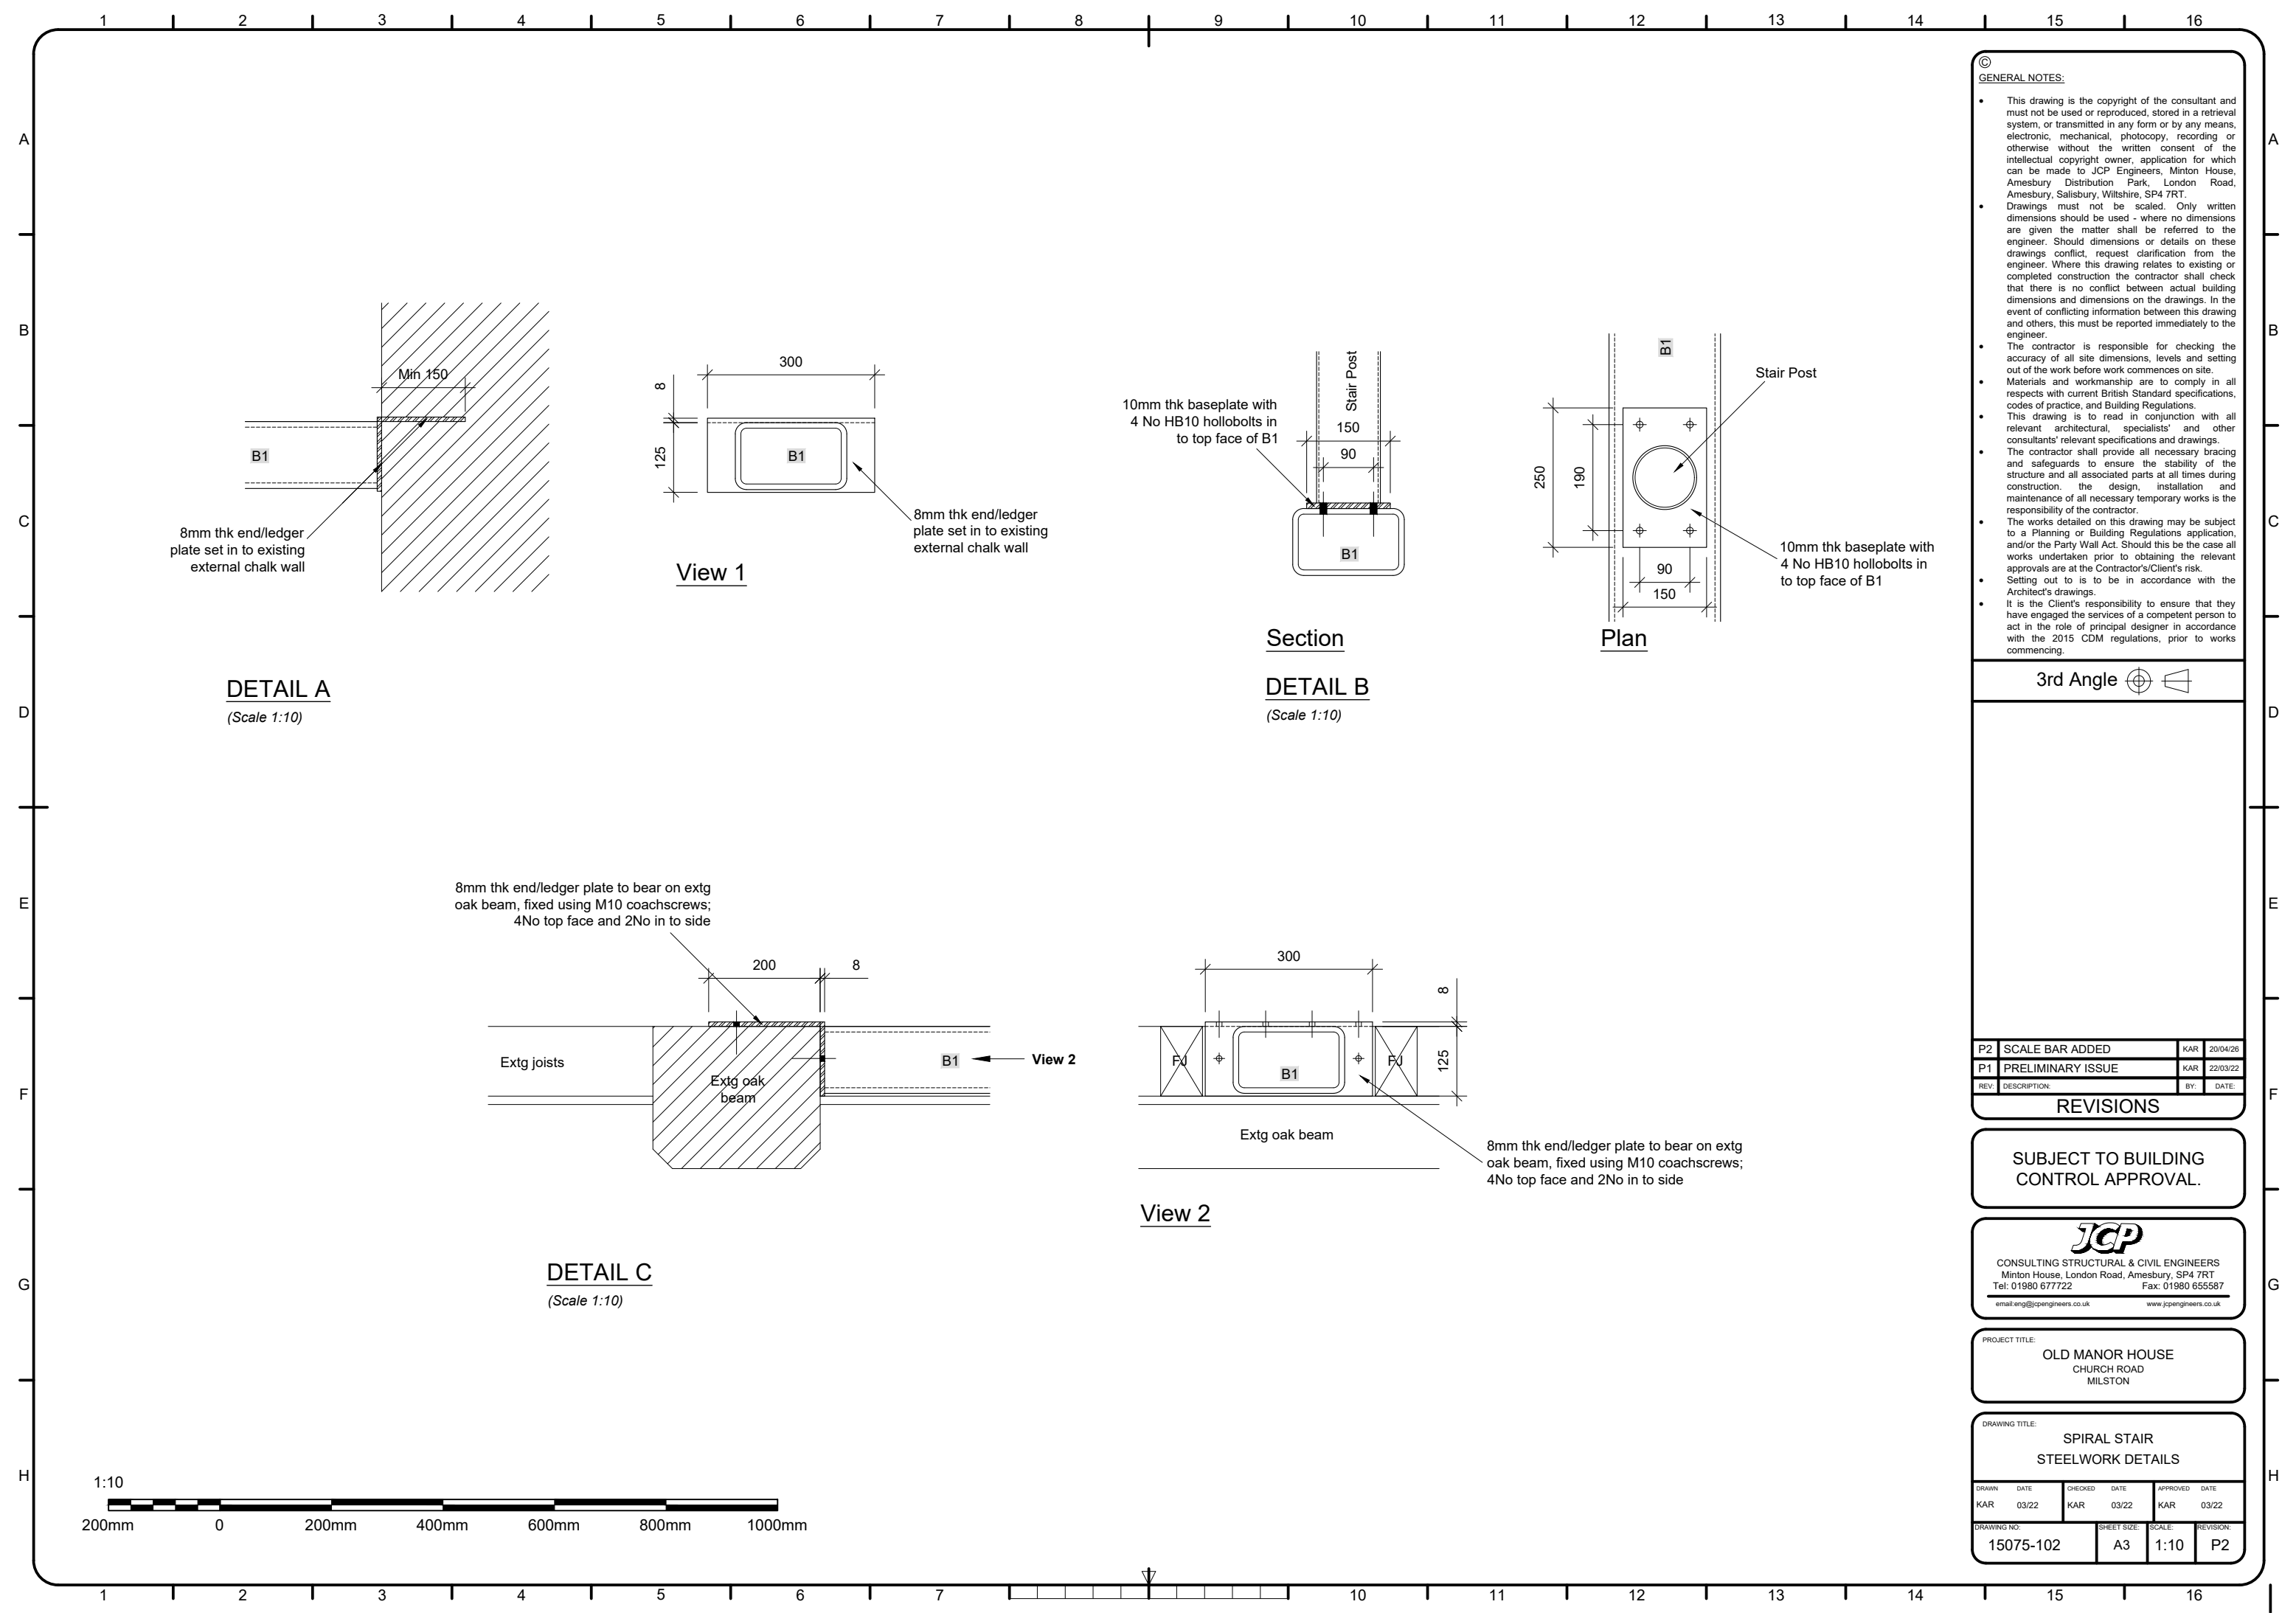

GENERAL NOTES:

- This drawing is the copyright of the consultant and must not be used or reproduced, stored in a retrieval system, or transmitted in any form or by any means, electronic, mechanical, photocopy, recording or otherwise without the written consent of the intellectual copyright owner. Application for which can be made to JCP Engineers, Minton House, Amesbury Distribution Park, London Road, Amesbury, Salisbury, Wiltshire, SP4 7RT.
- Drawings must not be scaled. Only written dimensions should be used - where no dimensions are given the matter shall be referred to the engineer. Should dimensions or details on these drawings conflict, request clarification from the engineer. Where this drawing relates to existing or completed construction the contractor shall check that there is no conflict between actual building dimensions and dimensions on the drawings. In the event of conflicting information between this drawing and others, this must be reported immediately to the engineer.
- The contractor is responsible for checking the accuracy of all site dimensions, levels and setting out of the work before work commences on site.
- Materials and workmanship are to comply in all respects with current British Standard specifications, codes of practice, and Building Regulations.
- This drawing is to read in conjunction with all relevant architectural, specialists' and other consultants' relevant specifications and drawings.
- The contractor shall provide all necessary bracing and safeguards to ensure the stability of the structure and all associated parts at all times during construction. The design, installation and maintenance of all necessary temporary works is the responsibility of the contractor.
- The works detailed on this drawing may be subject to a Planning or Building Regulations application, and/or the Party Wall Act. Should this be the case all works undertaken prior to obtaining the relevant approvals are at the Contractor's/Client's risk.
- Setting out to is to be in accordance with the Architect's drawings.
- It is the Client's responsibility to ensure that they have engaged the services of a competent person to act in the role of principal designer in accordance with the 2015 CDM regulations, prior to works commencing.

3rd Angle

P2	SCALE BAR ADDED	KAR	20/04/26
P1	PRELIMINARY ISSUE	KAR	22/03/22
REV.	DESCRIPTION:	BY:	DATE:

REVISIONS

SUBJECT TO BUILDING CONTROL APPROVAL.

JCP

CONSULTING STRUCTURAL & CIVIL ENGINEERS
Minton House, London Road, Amesbury, SP4 7RT
Tel: 01980 677722 Fax: 01980 655587
email: eng@jcpengineers.co.uk www: jcpengineers.co.uk

PROJECT TITLE:
OLD MANOR HOUSE
CHURCH ROAD
MILSTON

DRAWING TITLE:
SPIRAL STAIR
STEELWORK DETAILS

DRAWN:	DATE:	CHECKED:	DATE:	APPROVED:	DATE:
KAR	03/22	KAR	03/22	KAR	03/22
DRAWING NO:	SHEET SIZE:	SCALE:	REVISION:		
15075-102	A3	1:10	P2		