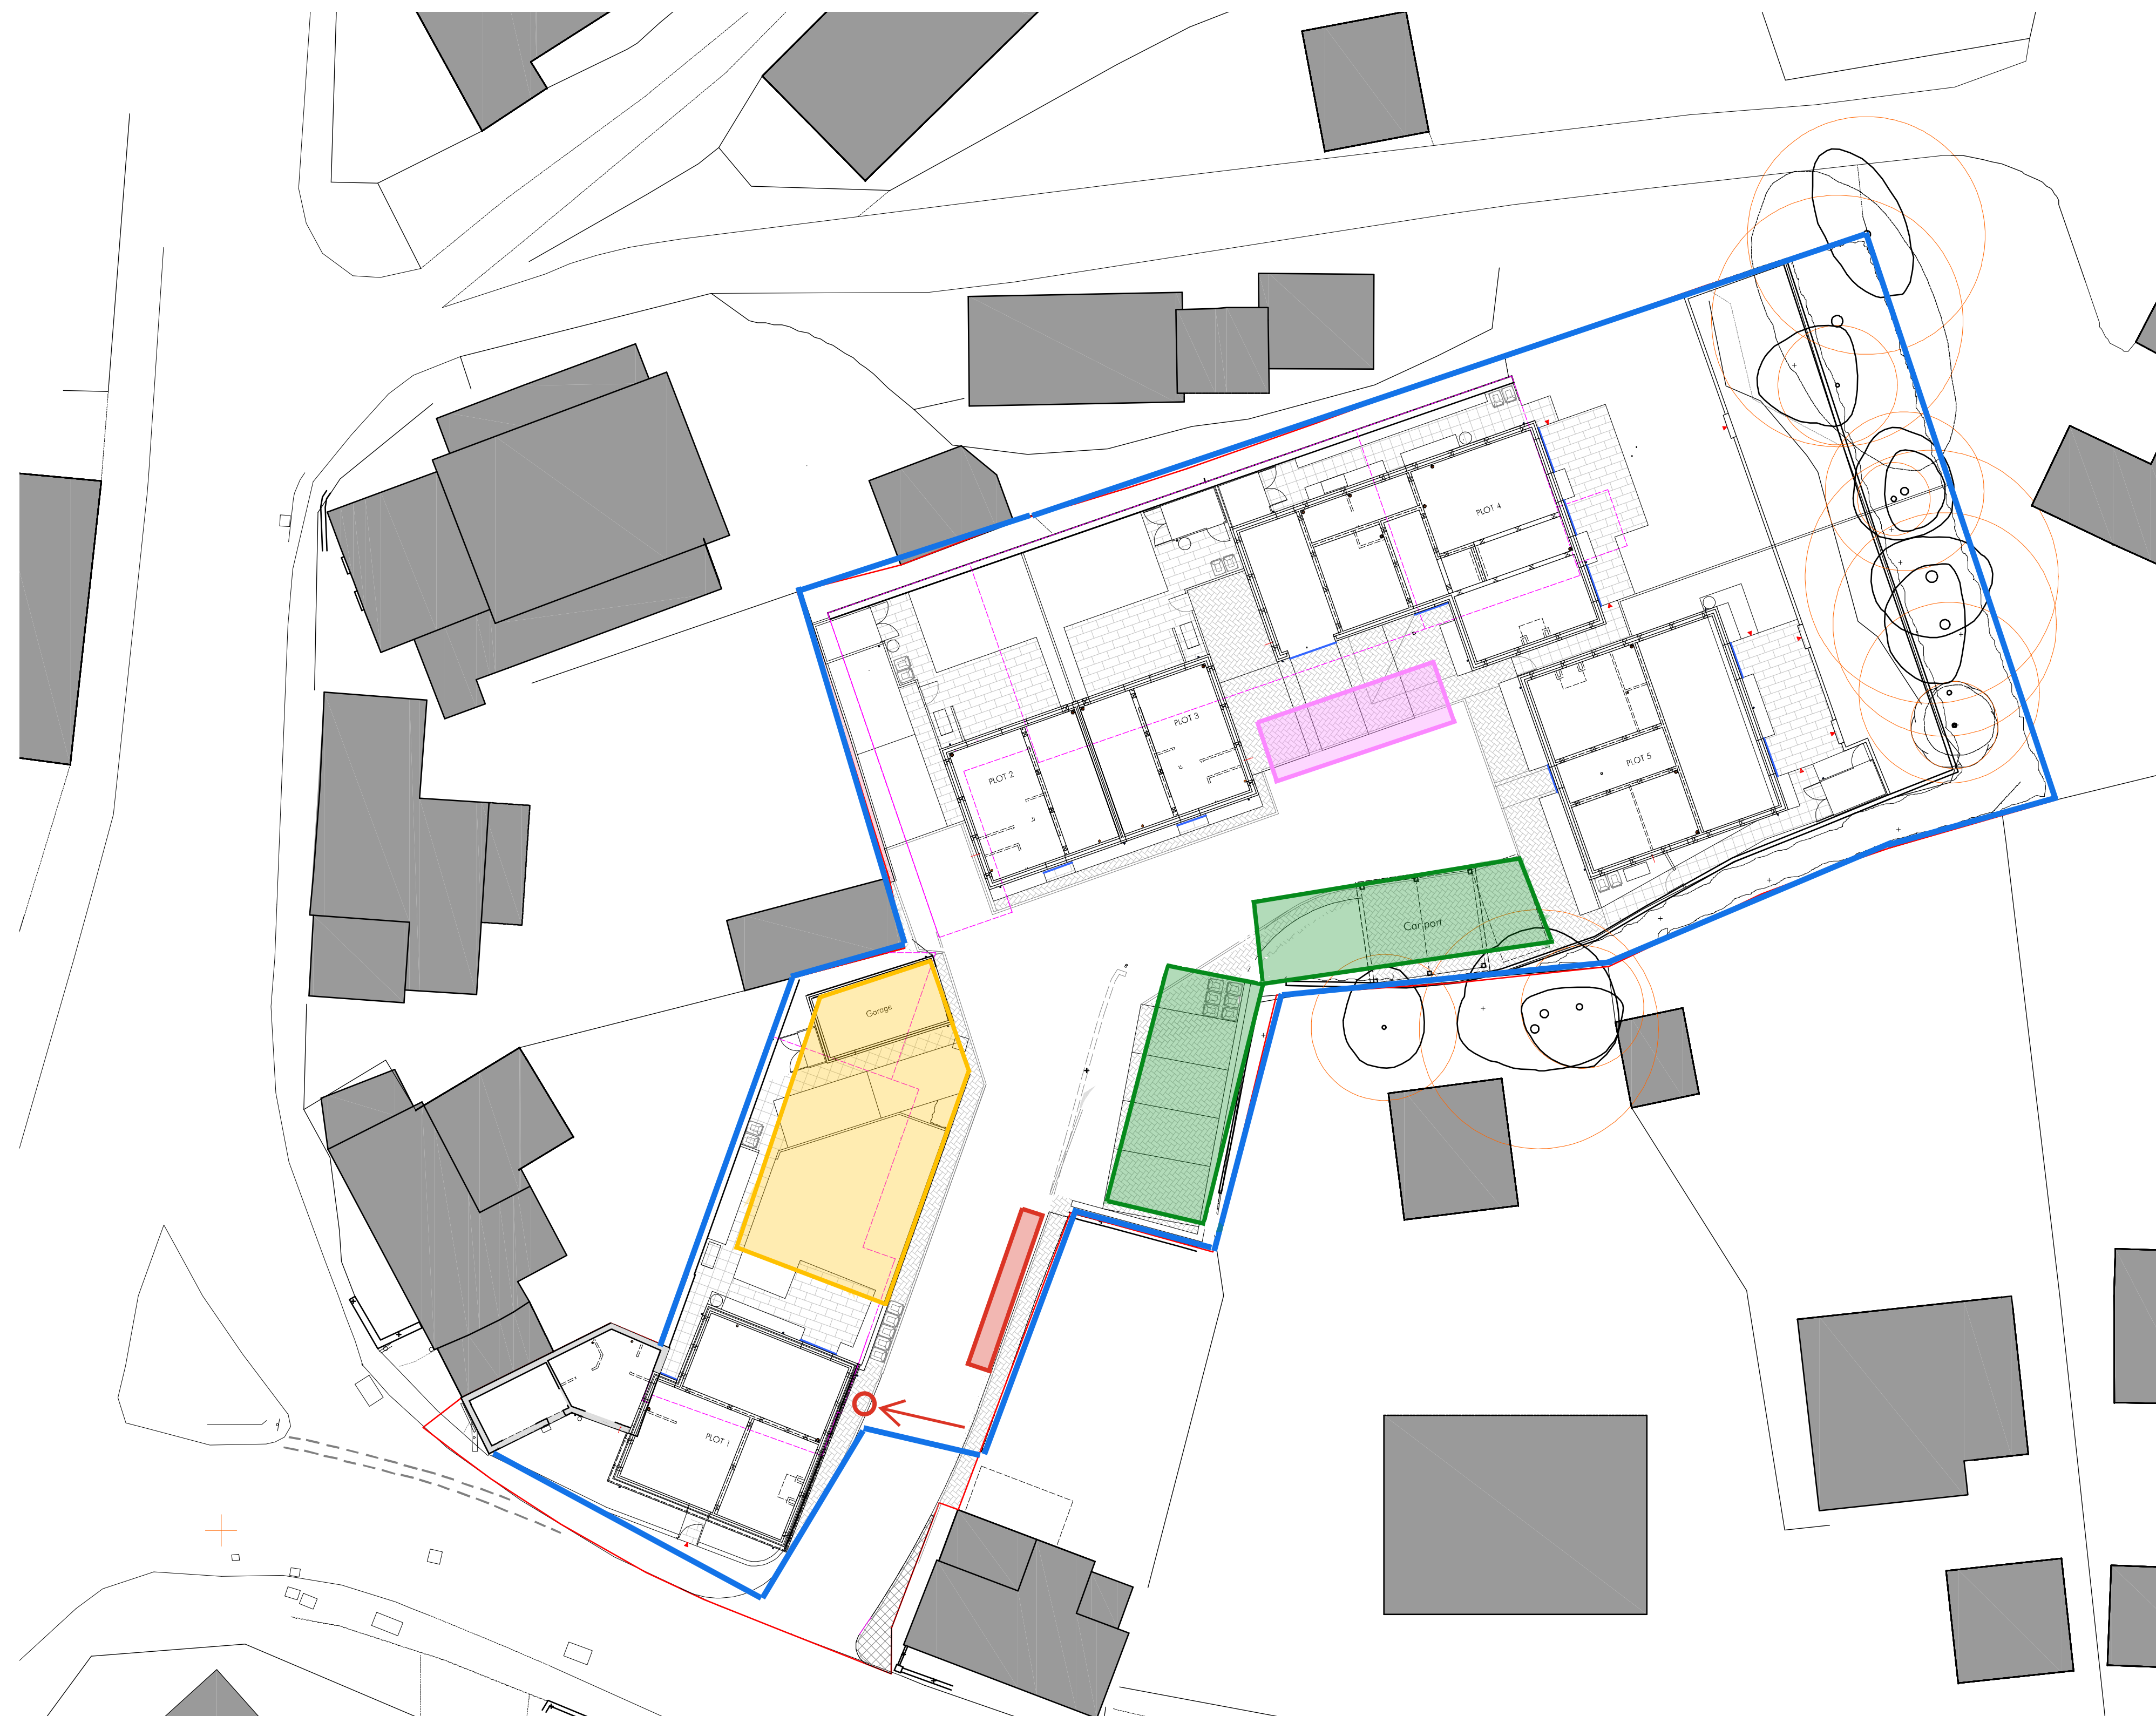


- Site Perimeter Fencing
- Contractor Parking and Material Storage
- Site Welfare and Material Storage
- Wheel Washing Facility and Surface Water Bund
- Waste Recycling
- CEZ Fencing as per AMS
- Surface Water Run Off Ditch and Sump

Site Layout & Access Arrangements