


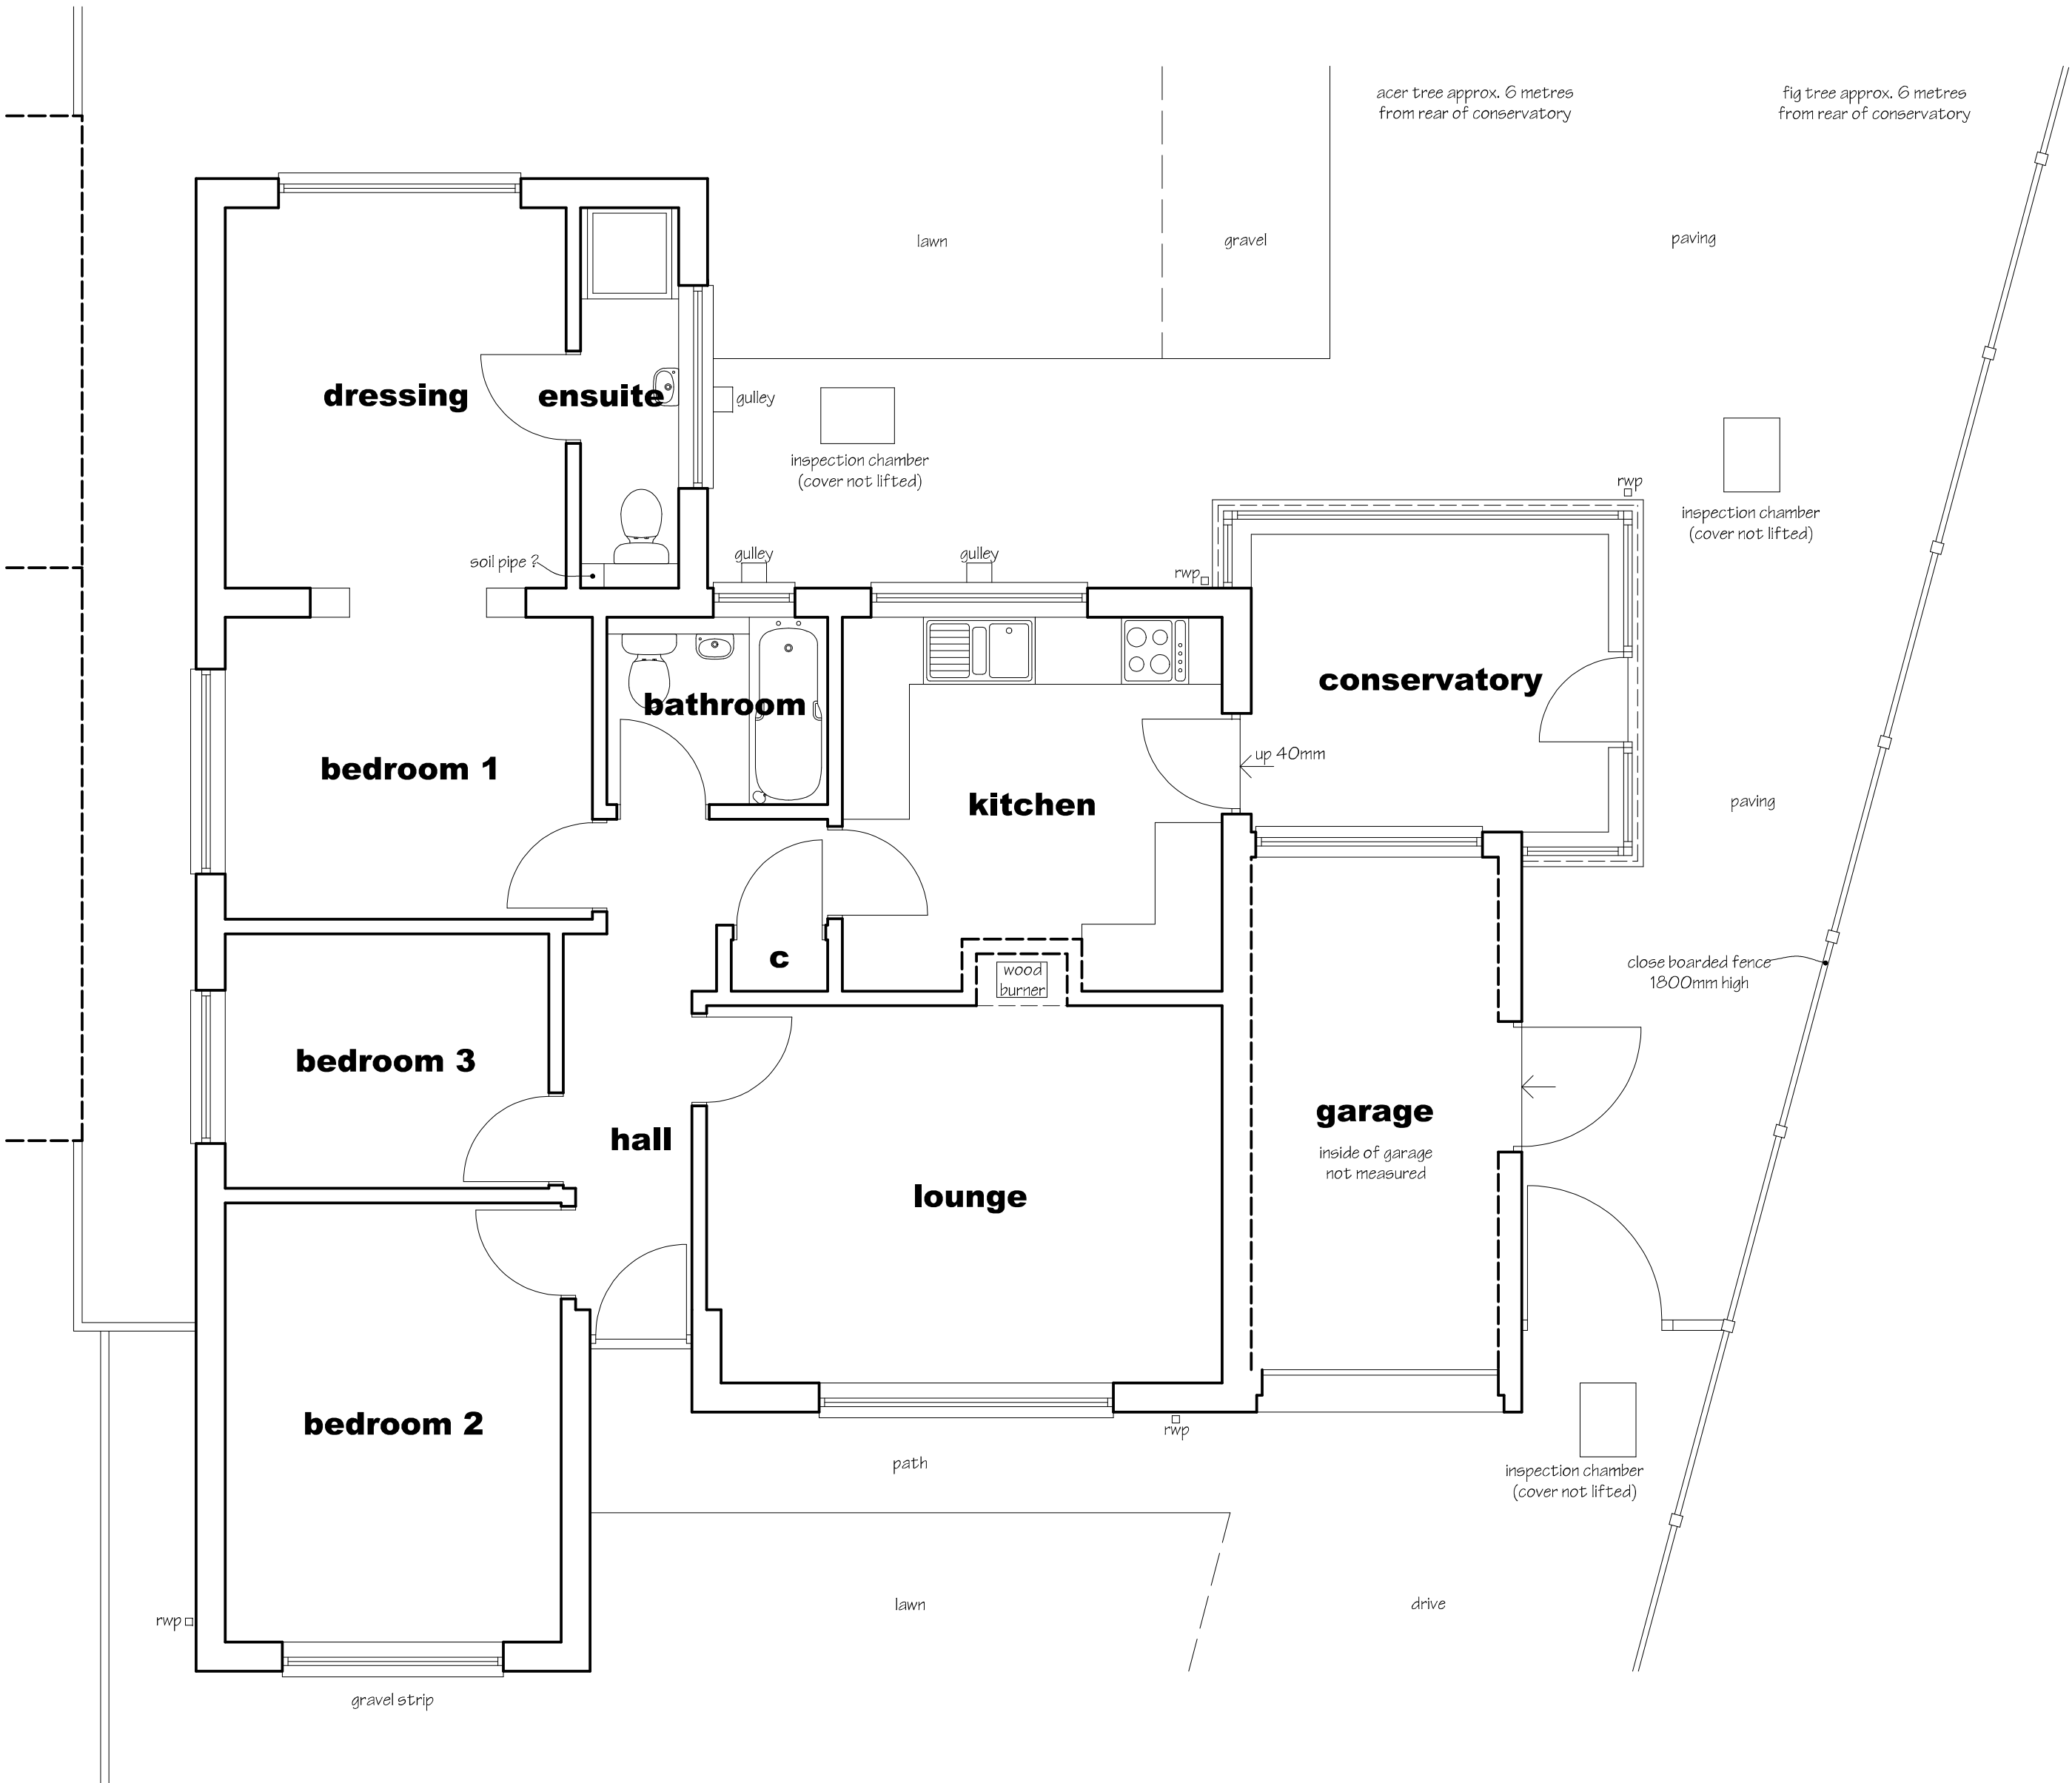
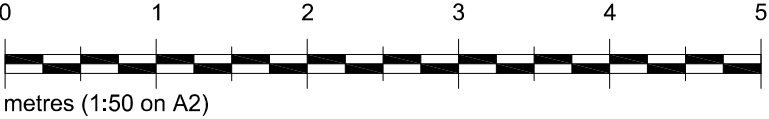


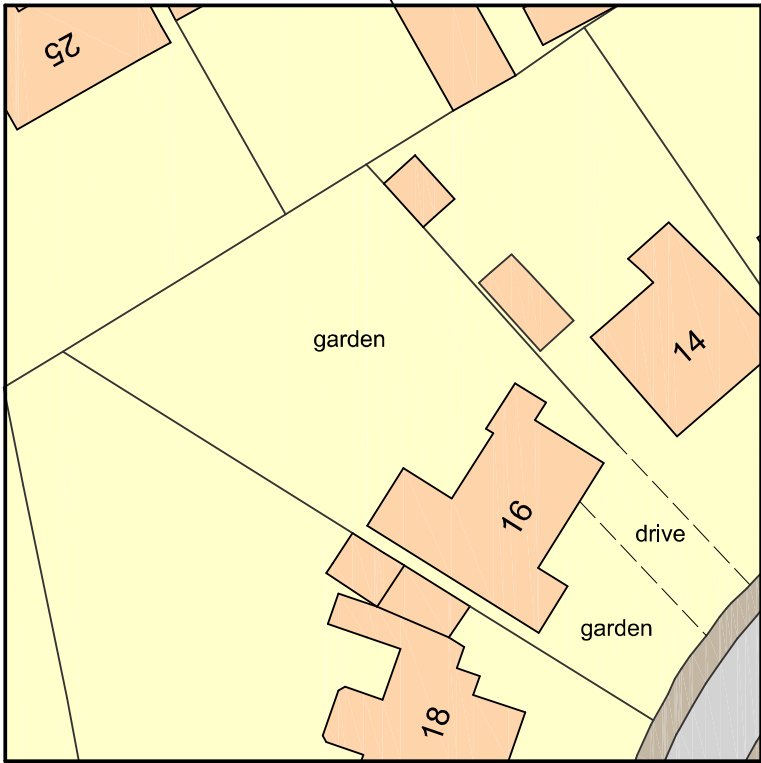

GROUND FLOOR PLAN

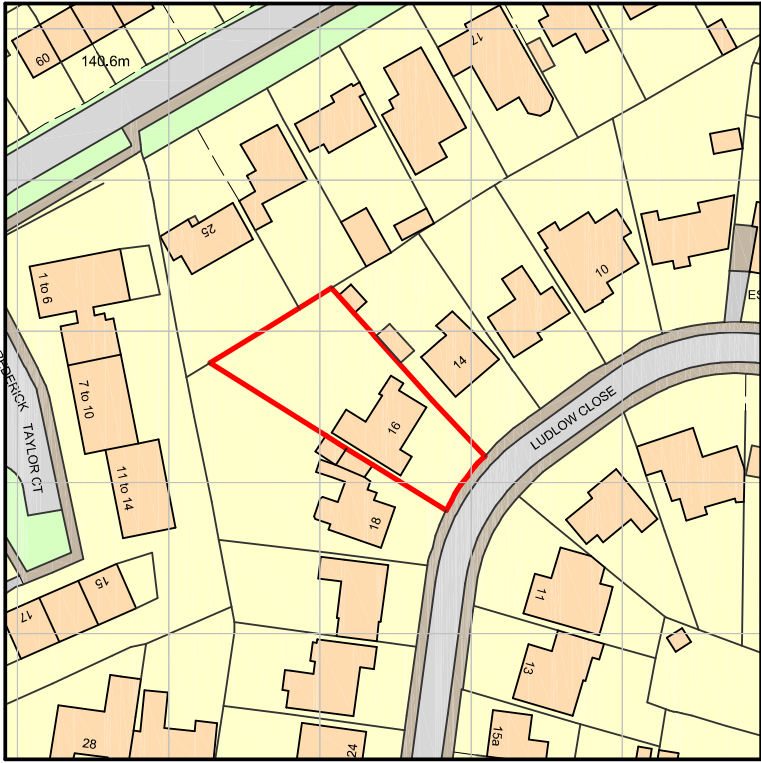

BLOCK PLAN 1:500

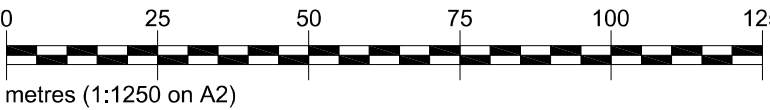

LOCATION PLAN 1:1250

KEVIN SMITH Architectural Services
7 Ludlow Close, Frome, Somerset. BA11 2ES TEL. 07946 678348 WEB. www.kevinjsmith.co.uk

Client **MR AND MRS CORNELIUS**
Job **16 LUDLOW CLOSE , WARMINSTER , WILTSHIRE .**
Title **SURVEY DETAILS 1**

Scales **1:50** Date **MARCH 2026** Ref No **2665 / 01**

This drawing is copyright of Kevin Smith Architectural Services . It may not be copied , reproduced or altered in any way without written authority.
All dimensions to be checked on site and any discrepancies reported to the Kevin Smith immediately.