



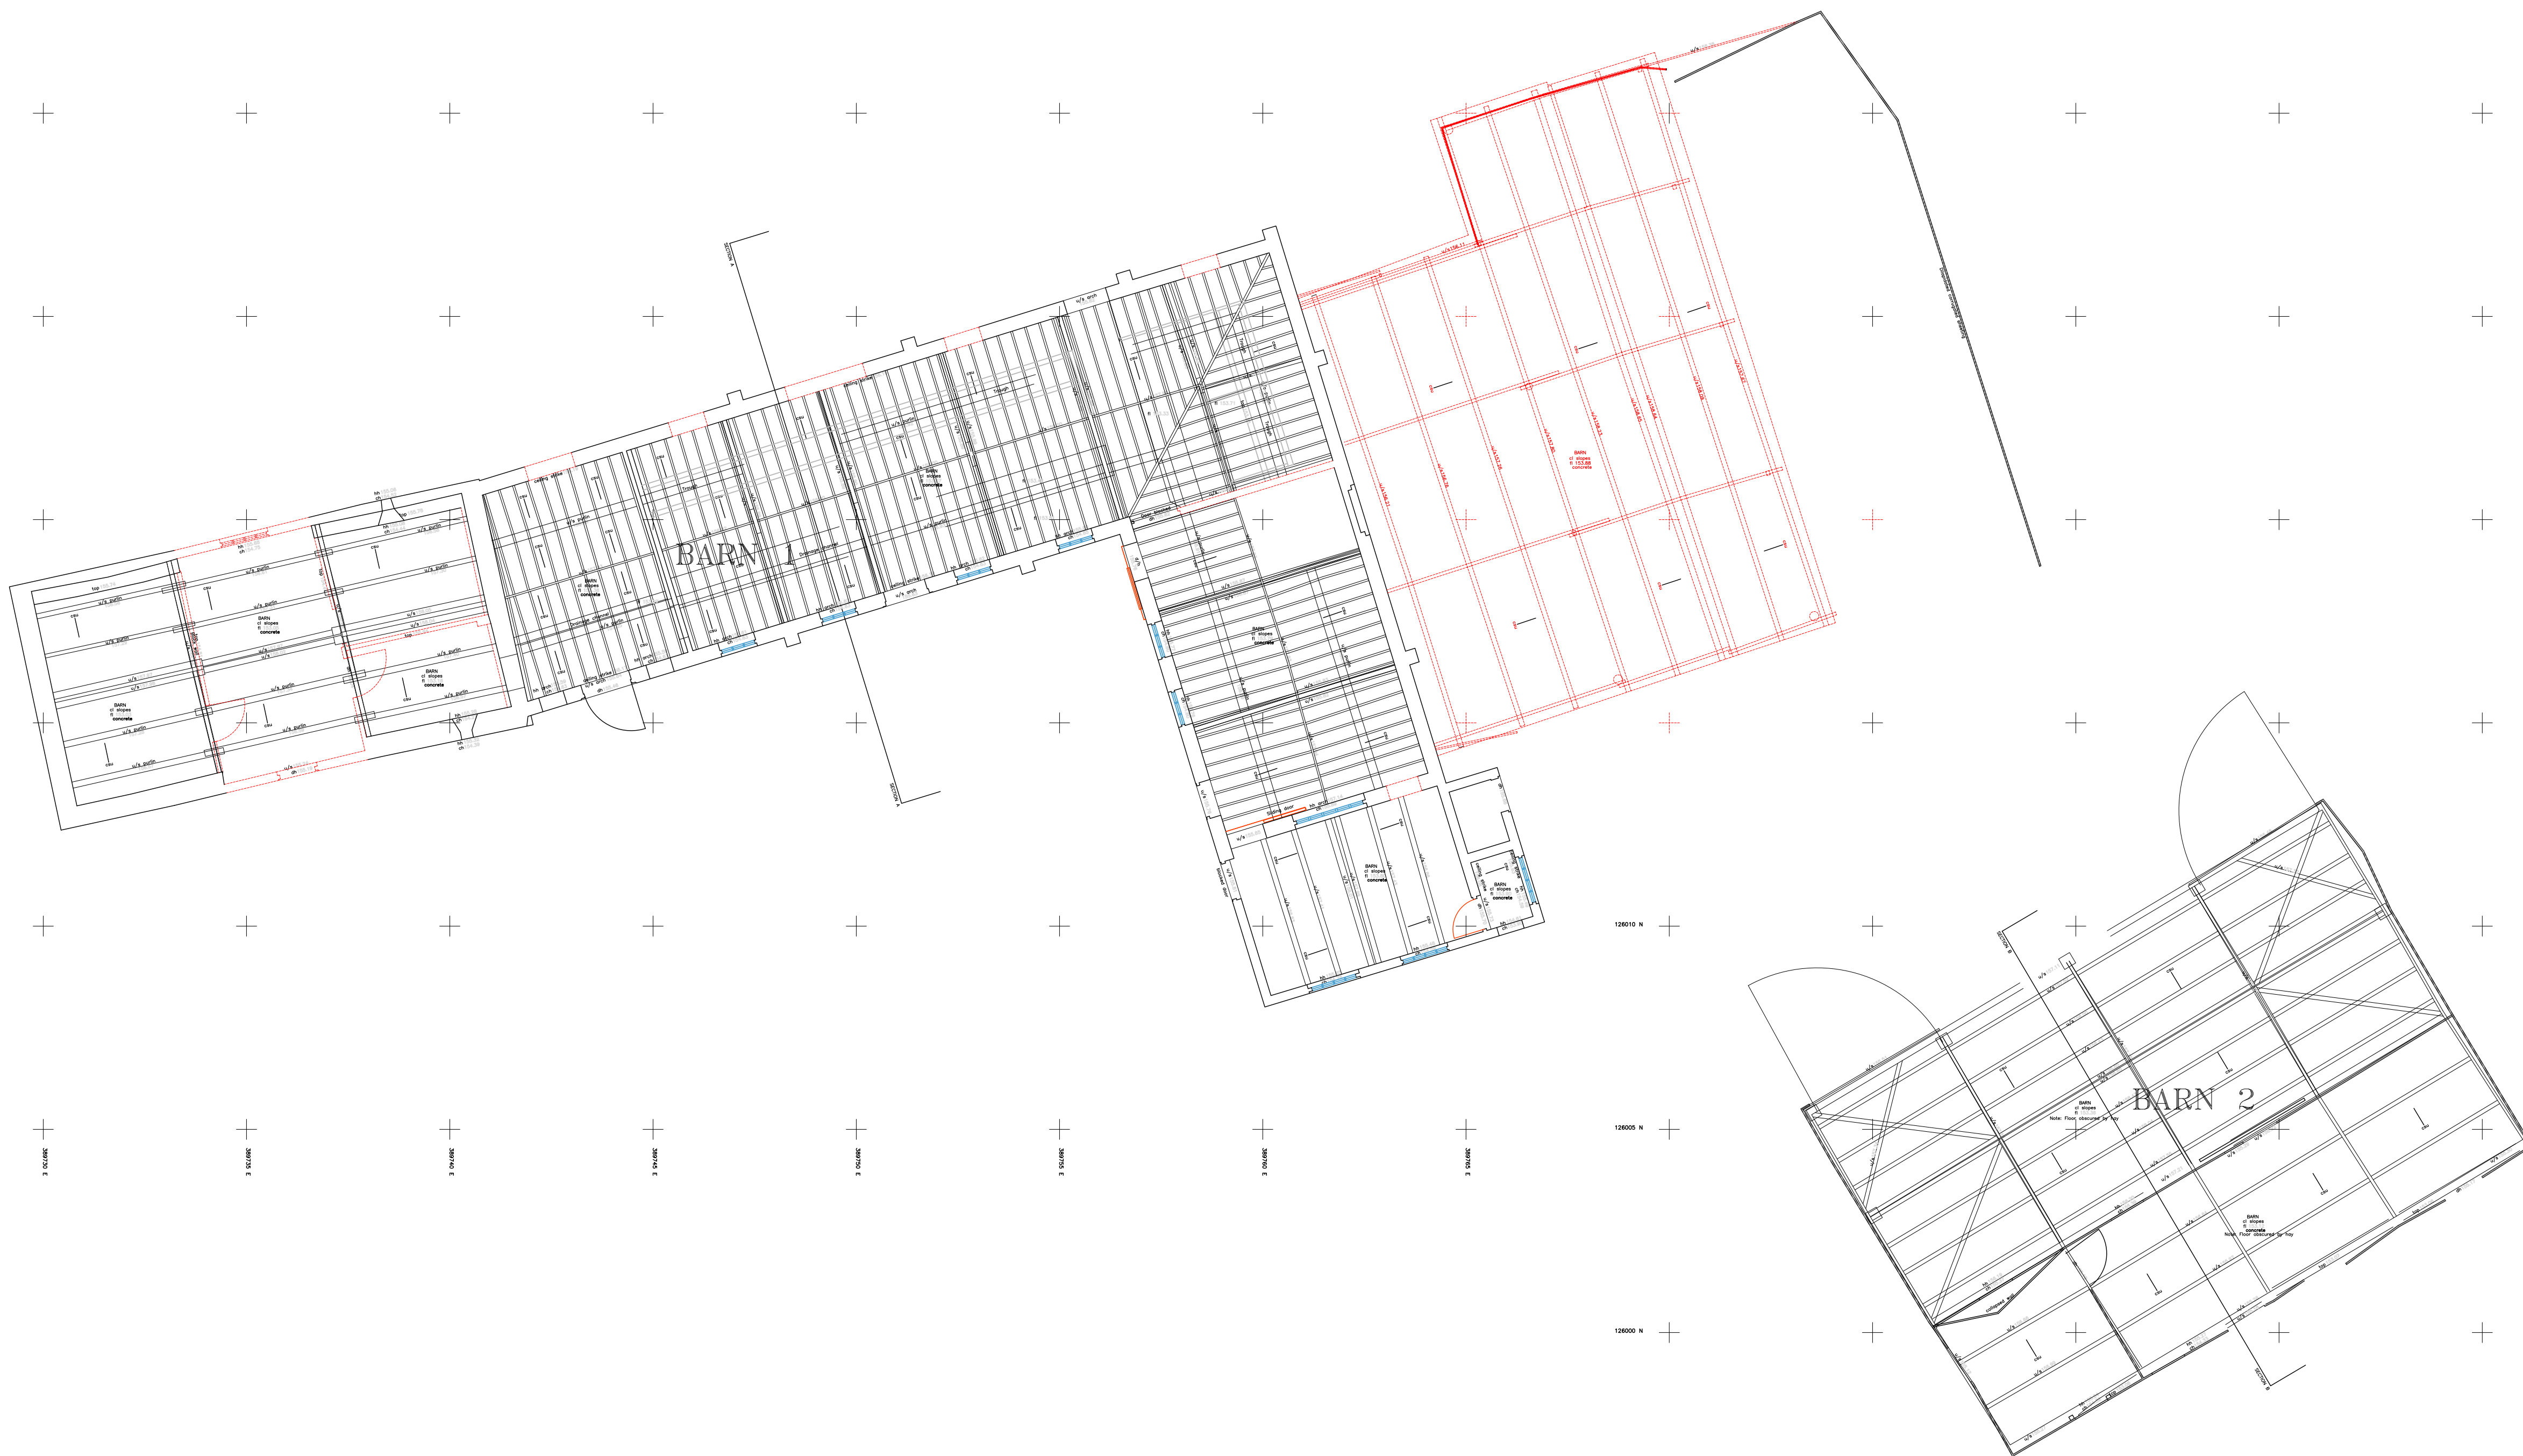

GROUND FLOOR PLAN 1:100

NOTES:-
1. FORUM HERITAGE (MAY-JULY 2025) HAVE ADVISED AND CONTROLLED THE PROPOSED EXTENT OF THE PROPOSED ALTERATIONS TO THE WHOLE BUILDING AND THE REMOVAL OF THE DILAPDATED FABRIC AND STRUCTURES INCLUDING ALL THE MODERN WING OF THE BUILDING-SEE HERITAGE REPORT FOR FULL DETAILS
2. KATE POLLARD ECOLOGY HAVE COMPLETED A PRELIMINARY ECOLOGY ASSESSMENT (PEA) AND BASED ON SURVEYS, PROPOSED DETAILED MITIGATION MEASURES PRIOR AND DURING ALL ALTERATIONS AND DEMOLITION WORK, AND LONGER TERM MITIGATION DURING CONSTRUCTION AND EVENTUAL OCCUPATION-SEE ECOLOGY INFORMATION SUBMITTED WITH THIS PLANNING APPLICATION.

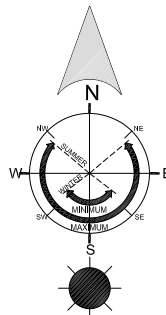

SURVEY-PLANS-DEMOLITION & ALTERATIONS
OYSTERS FARM BARNs, GUTCH COMMON
SHAFTESBURY, DORSET, SP7 9BE
FOR MR AND MRS I PRIEST
10/07/2025