


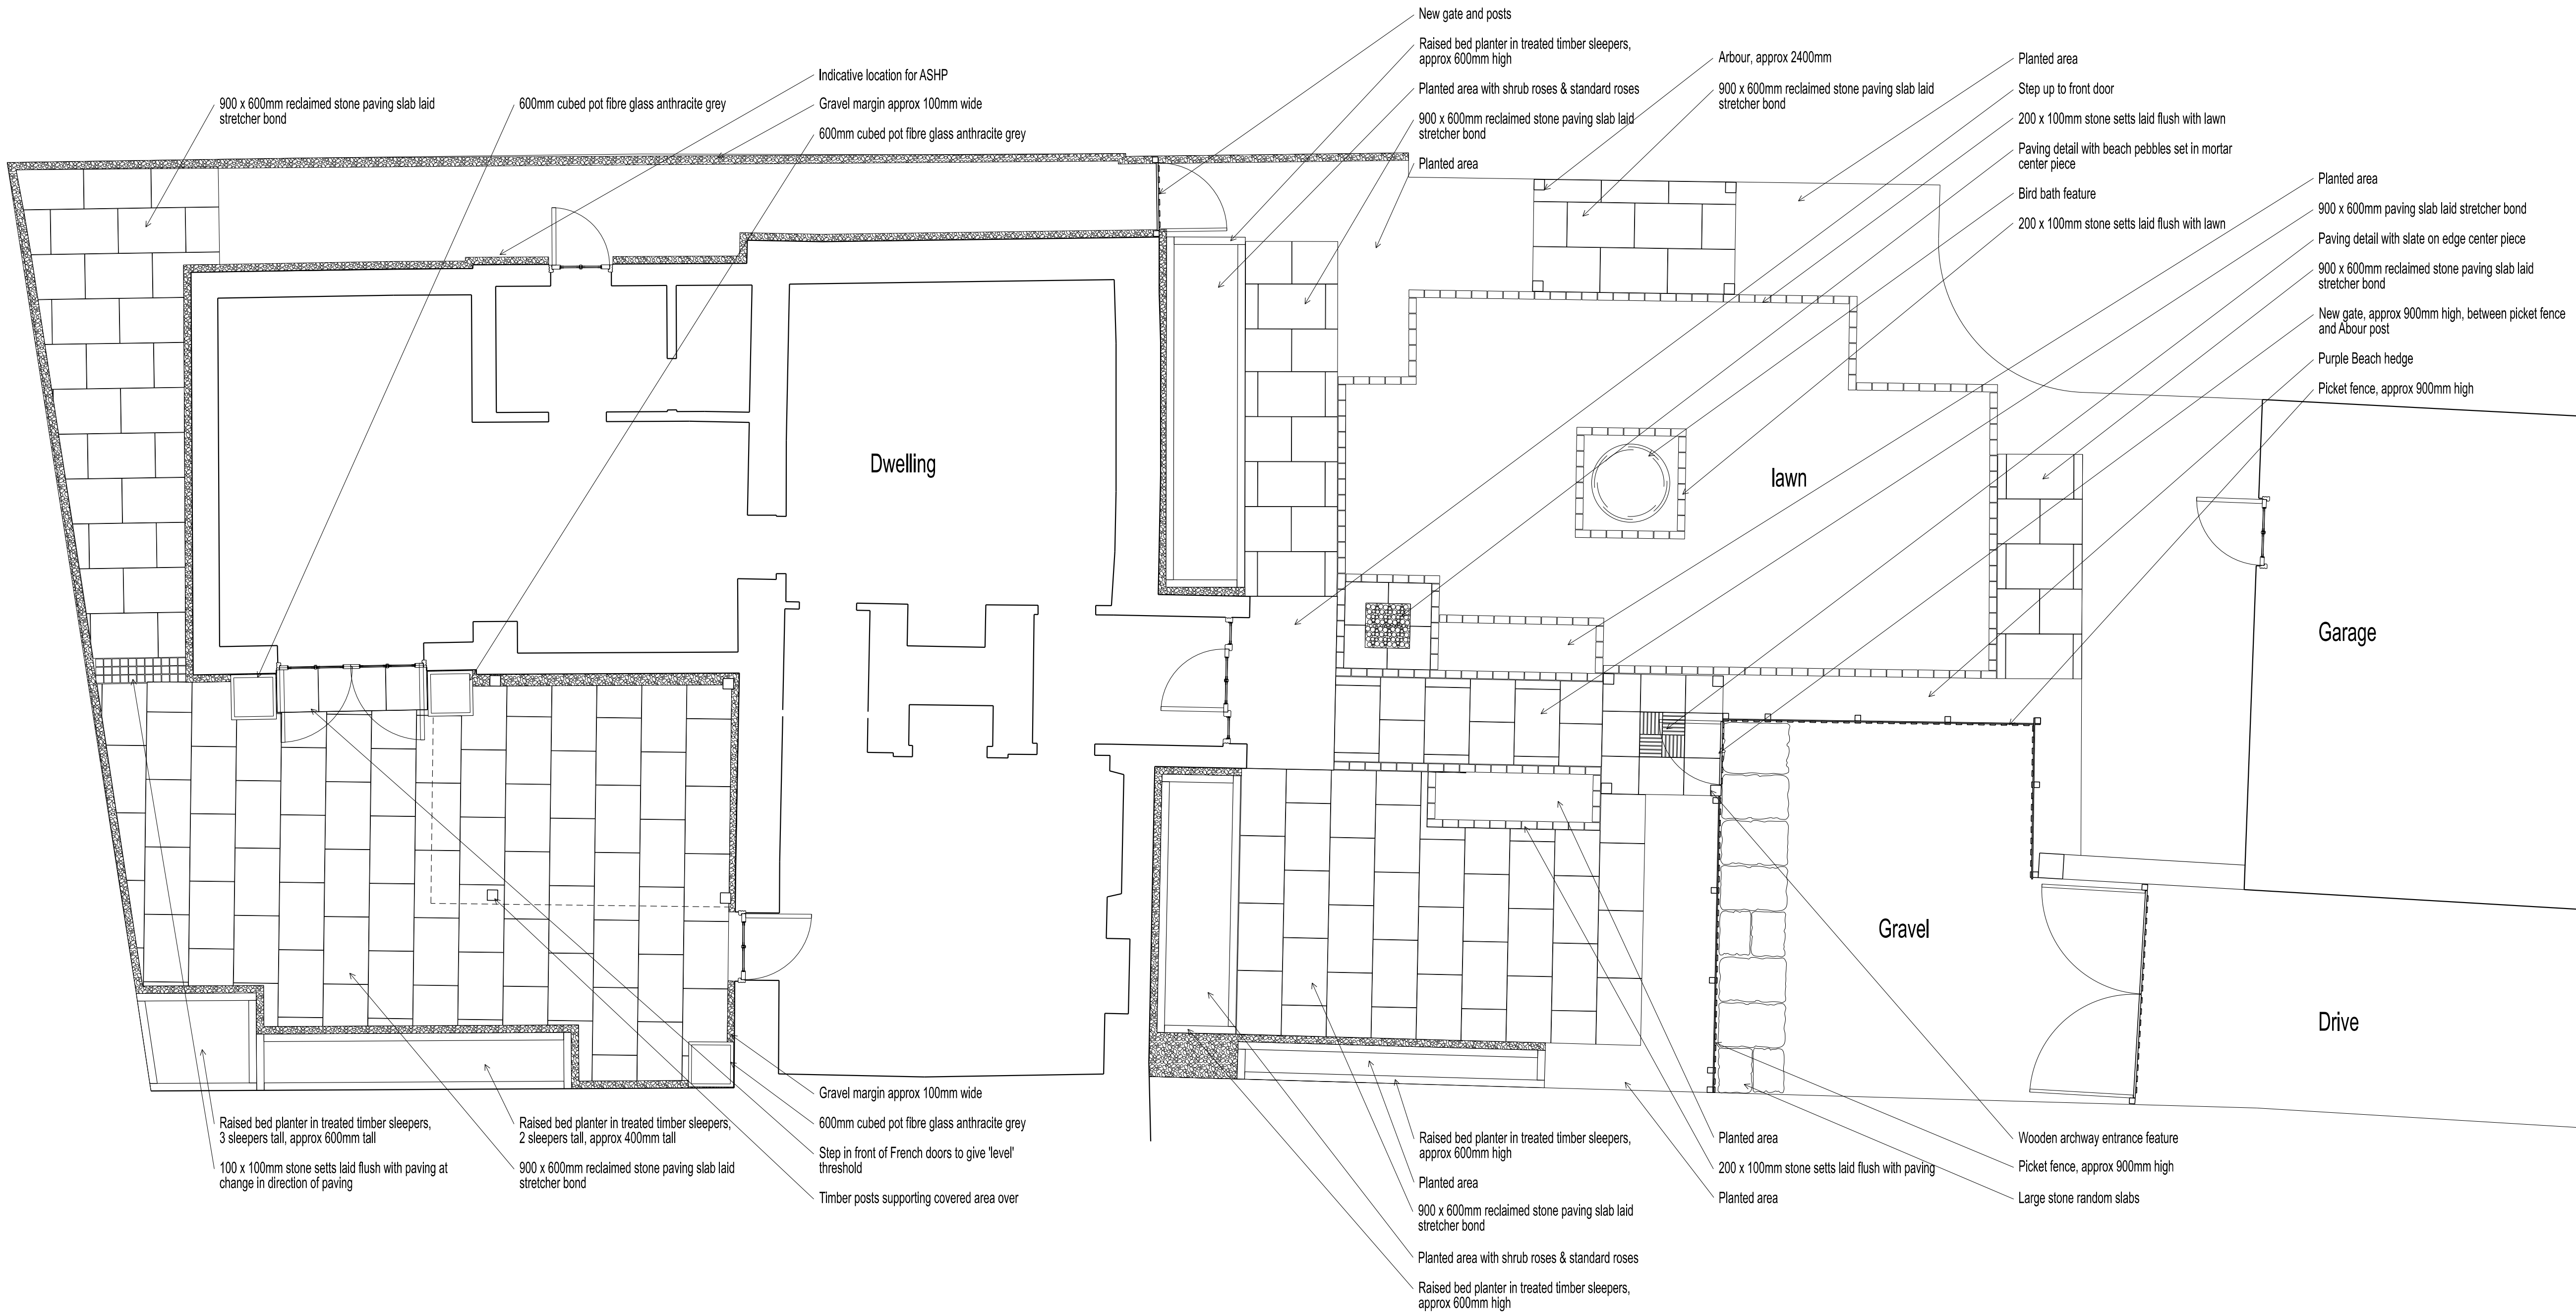

NOTES:
1. Figured dimensions to be taken in preference to scaled dimensions.
2. Large scaled drawings to be taken in preference to small scale.
3. Critical dimensions to be taken from site.
4. If in doubt, the contractor must ask for clarification.
5. These drawings and designs are the copyright of James Slater & Co. and may not be reproduced or used without permission.

D	22/04/2026	BDR	Heights added to some features
C	09/02/2026	BDR	Issued for Listed Building Consent
B	30/01/2026	BDR	Amended to client comments
A	13/01/2026	BDR	Amended to client comments
Rev.ID	Rev.date	Rev.by	Comment

CLIENT:
Whitehead & Walters

TITLE:
Proposed Landscaping Plan

STAGE:
Listed Building Application

SITE:
**7 Dairy Farm
Ashton Keynes
Wiltshire
SN6 6NZ**

JAMES SLATER & CO
SURVEYING & ARCHITECTURE

19 Dyer Street
Cirencester
Gloucestershire
GL7 2PP
Tel: 01285 650686
Fax: 01285 644212

RICS
www.jamesslater.co.uk

SCALES: 1:50 @ A1		
DATE: 5/01/2026	DRAWN: BDR	CHECKED: AI
DRAWING NUMBER: 25-199-0307		REV: D