


LEGEND

- EXISTING WATERCOURSE
- FLOOD EXCEEDANCE ROUTE
- DIRECTION OF OVERLAND FLOW IN GARDENS

PLEASE NOTE:-
THE PROPOSED SURFACE WATER DRAINAGE SYSTEM WILL
BEEN DESIGNED FOR THE 1 IN 100 YR PLUS 40% CLIMATE
CHANGE WITHOUT ANY FLOODING OCCURRING. THE FLOOD
ROUTES SHOWN ARE TO PROVE THAT NO PROPERTY WILL BE
AFFECTED IN THE UNLIKELY EVENT OF ANY LOCALISED
BLOCKAGE OR FAILURE OF THE SYSTEM OCCURRING.

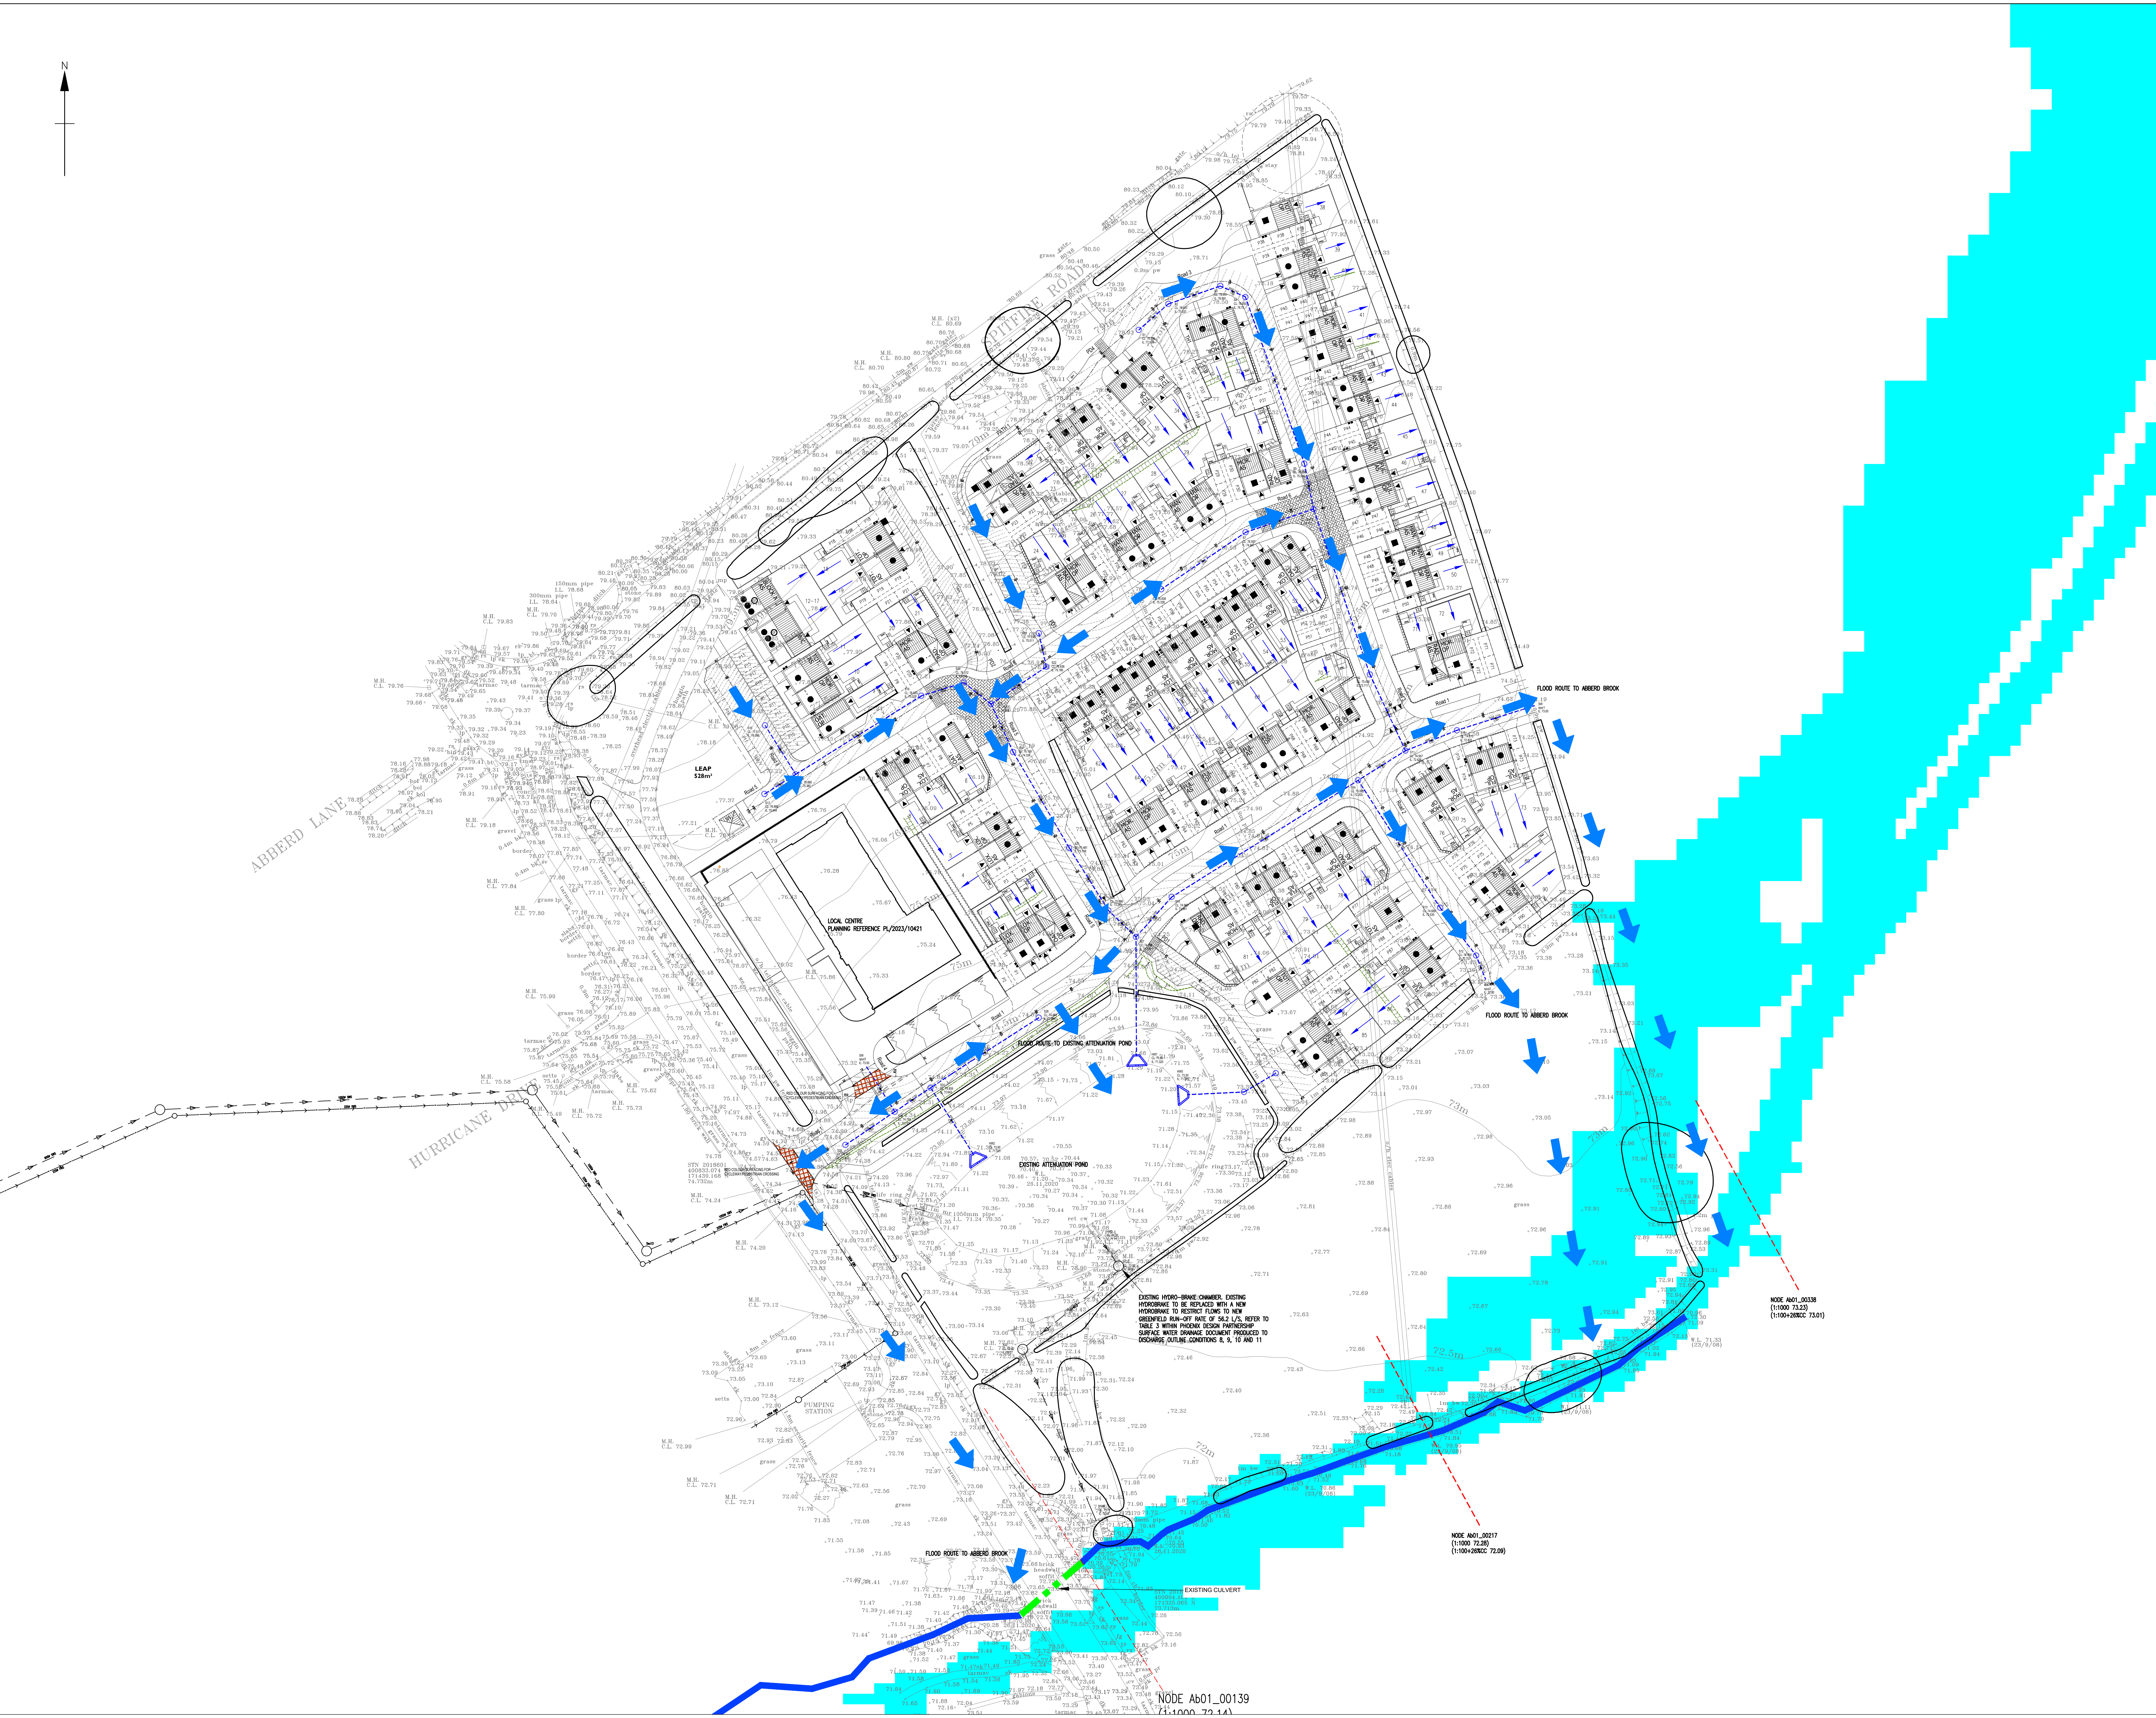

0 10 20 30 40 50
SCALE 1:500 (A1)
METRES

C Engineering Updated to revised layout and garden flow routes
B Engineering Updated to revised layout (Local Centra)
A Engineering Updated to revised layout and Abberd Lane Comments
Revisions
Project: Land of Spittire Road, Calne, Wiltshire
Client:

Drawing: Flood Exceedance Routing
Scale: 1:500 Date: November 2025 Drawn by: MJH
Drawing No: 671-P-510 Rev: C

PHOENIX DESIGN
Partnership Ltd.
Unit 5, Westway Garage,
Mansbury, Bath BA2 8PR
Tel: 01225 499900
email: enquiries@phoenixdesign.co.uk www.phoenixdesign.co.uk
Rule 7: Use Three Meter Corners
Business Plan: Upper Road, Portliff, Bath BA2 8PR
CP27 286, Tel: 01225 499901
email: enquiries@phoenixdesign.co.uk www.phoenixdesign.co.uk

This drawing is the copyright of Phoenix Design Partnership Ltd. No liability will be accepted for amendments by others to either the printed or digital format.
Dwg Status: PLANNING