


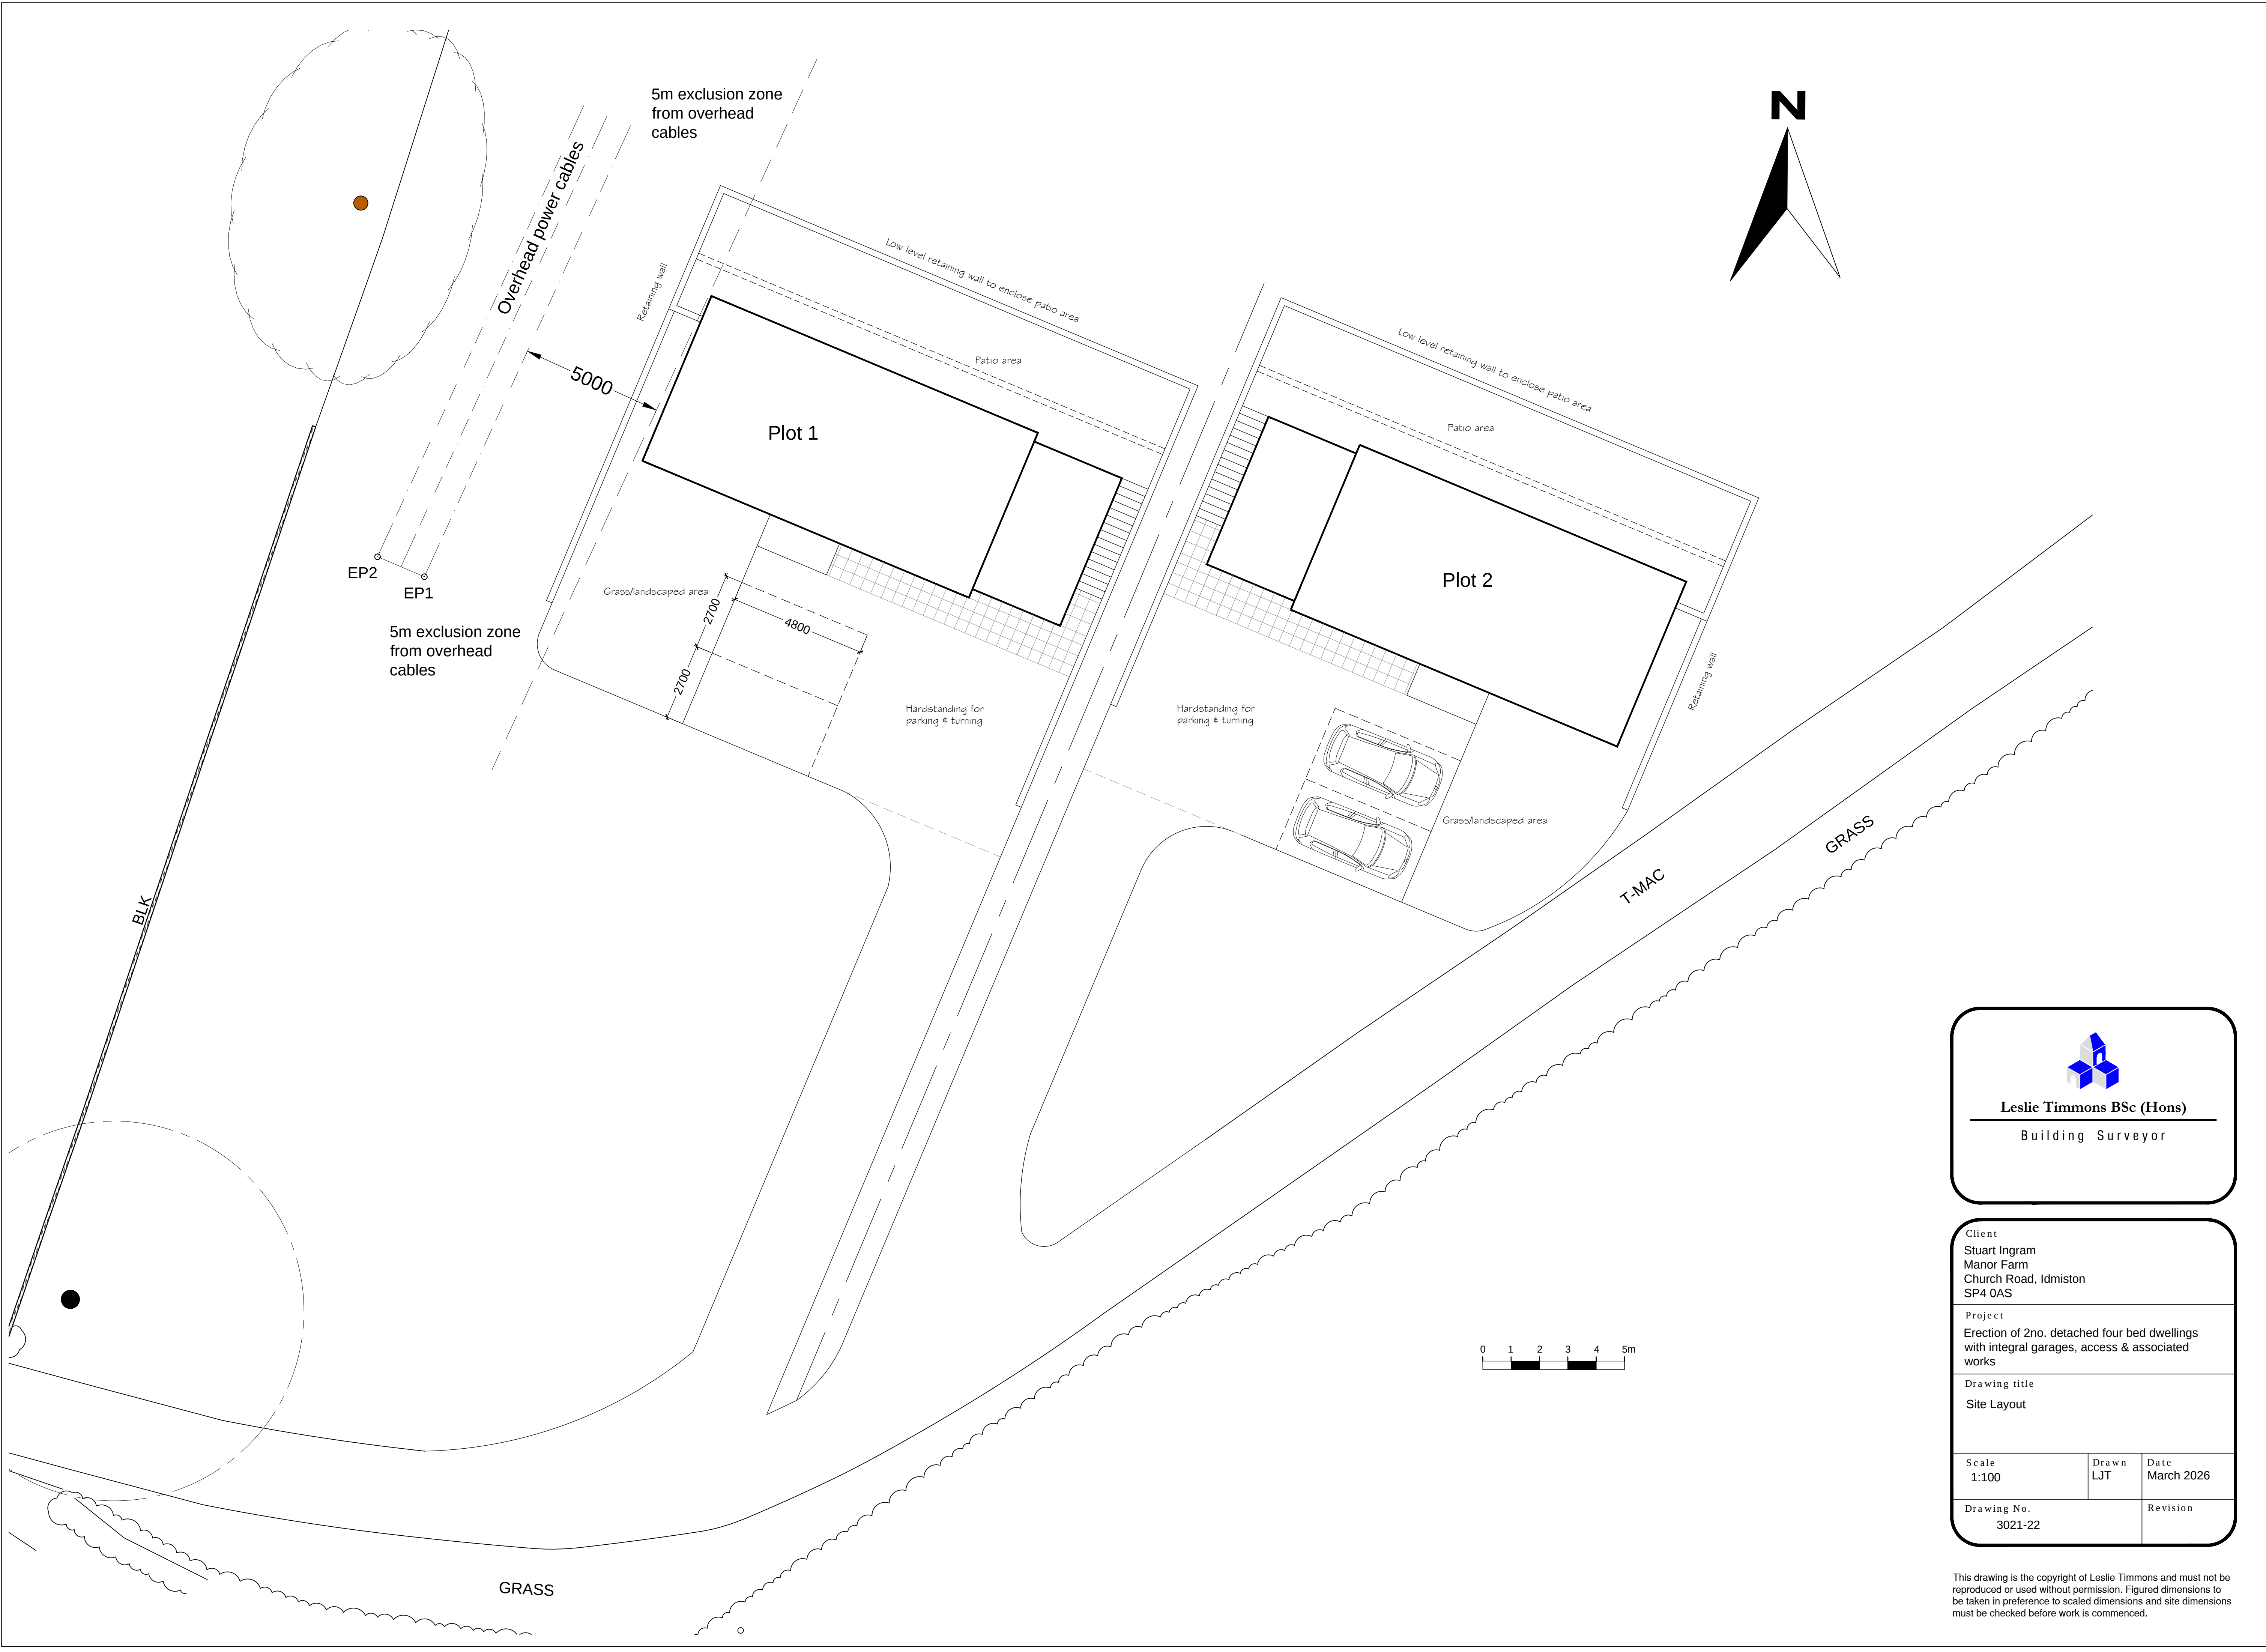



Leslie Timmons BSc (Hons)
Building Surveyor

Client Stuart Ingram Manor Farm Church Road, Idmiston SP4 0AS		
Project Erection of 2no. detached four bed dwellings with integral garages, access & associated works		
Drawing title Site Layout		
Scale 1:100	Drawn LJT	Date March 2026
Drawing No. 3021-22		Revision

This drawing is the copyright of Leslie Timmons and must not be reproduced or used without permission. Figured dimensions to be taken in preference to scaled dimensions and site dimensions must be checked before work is commenced.