

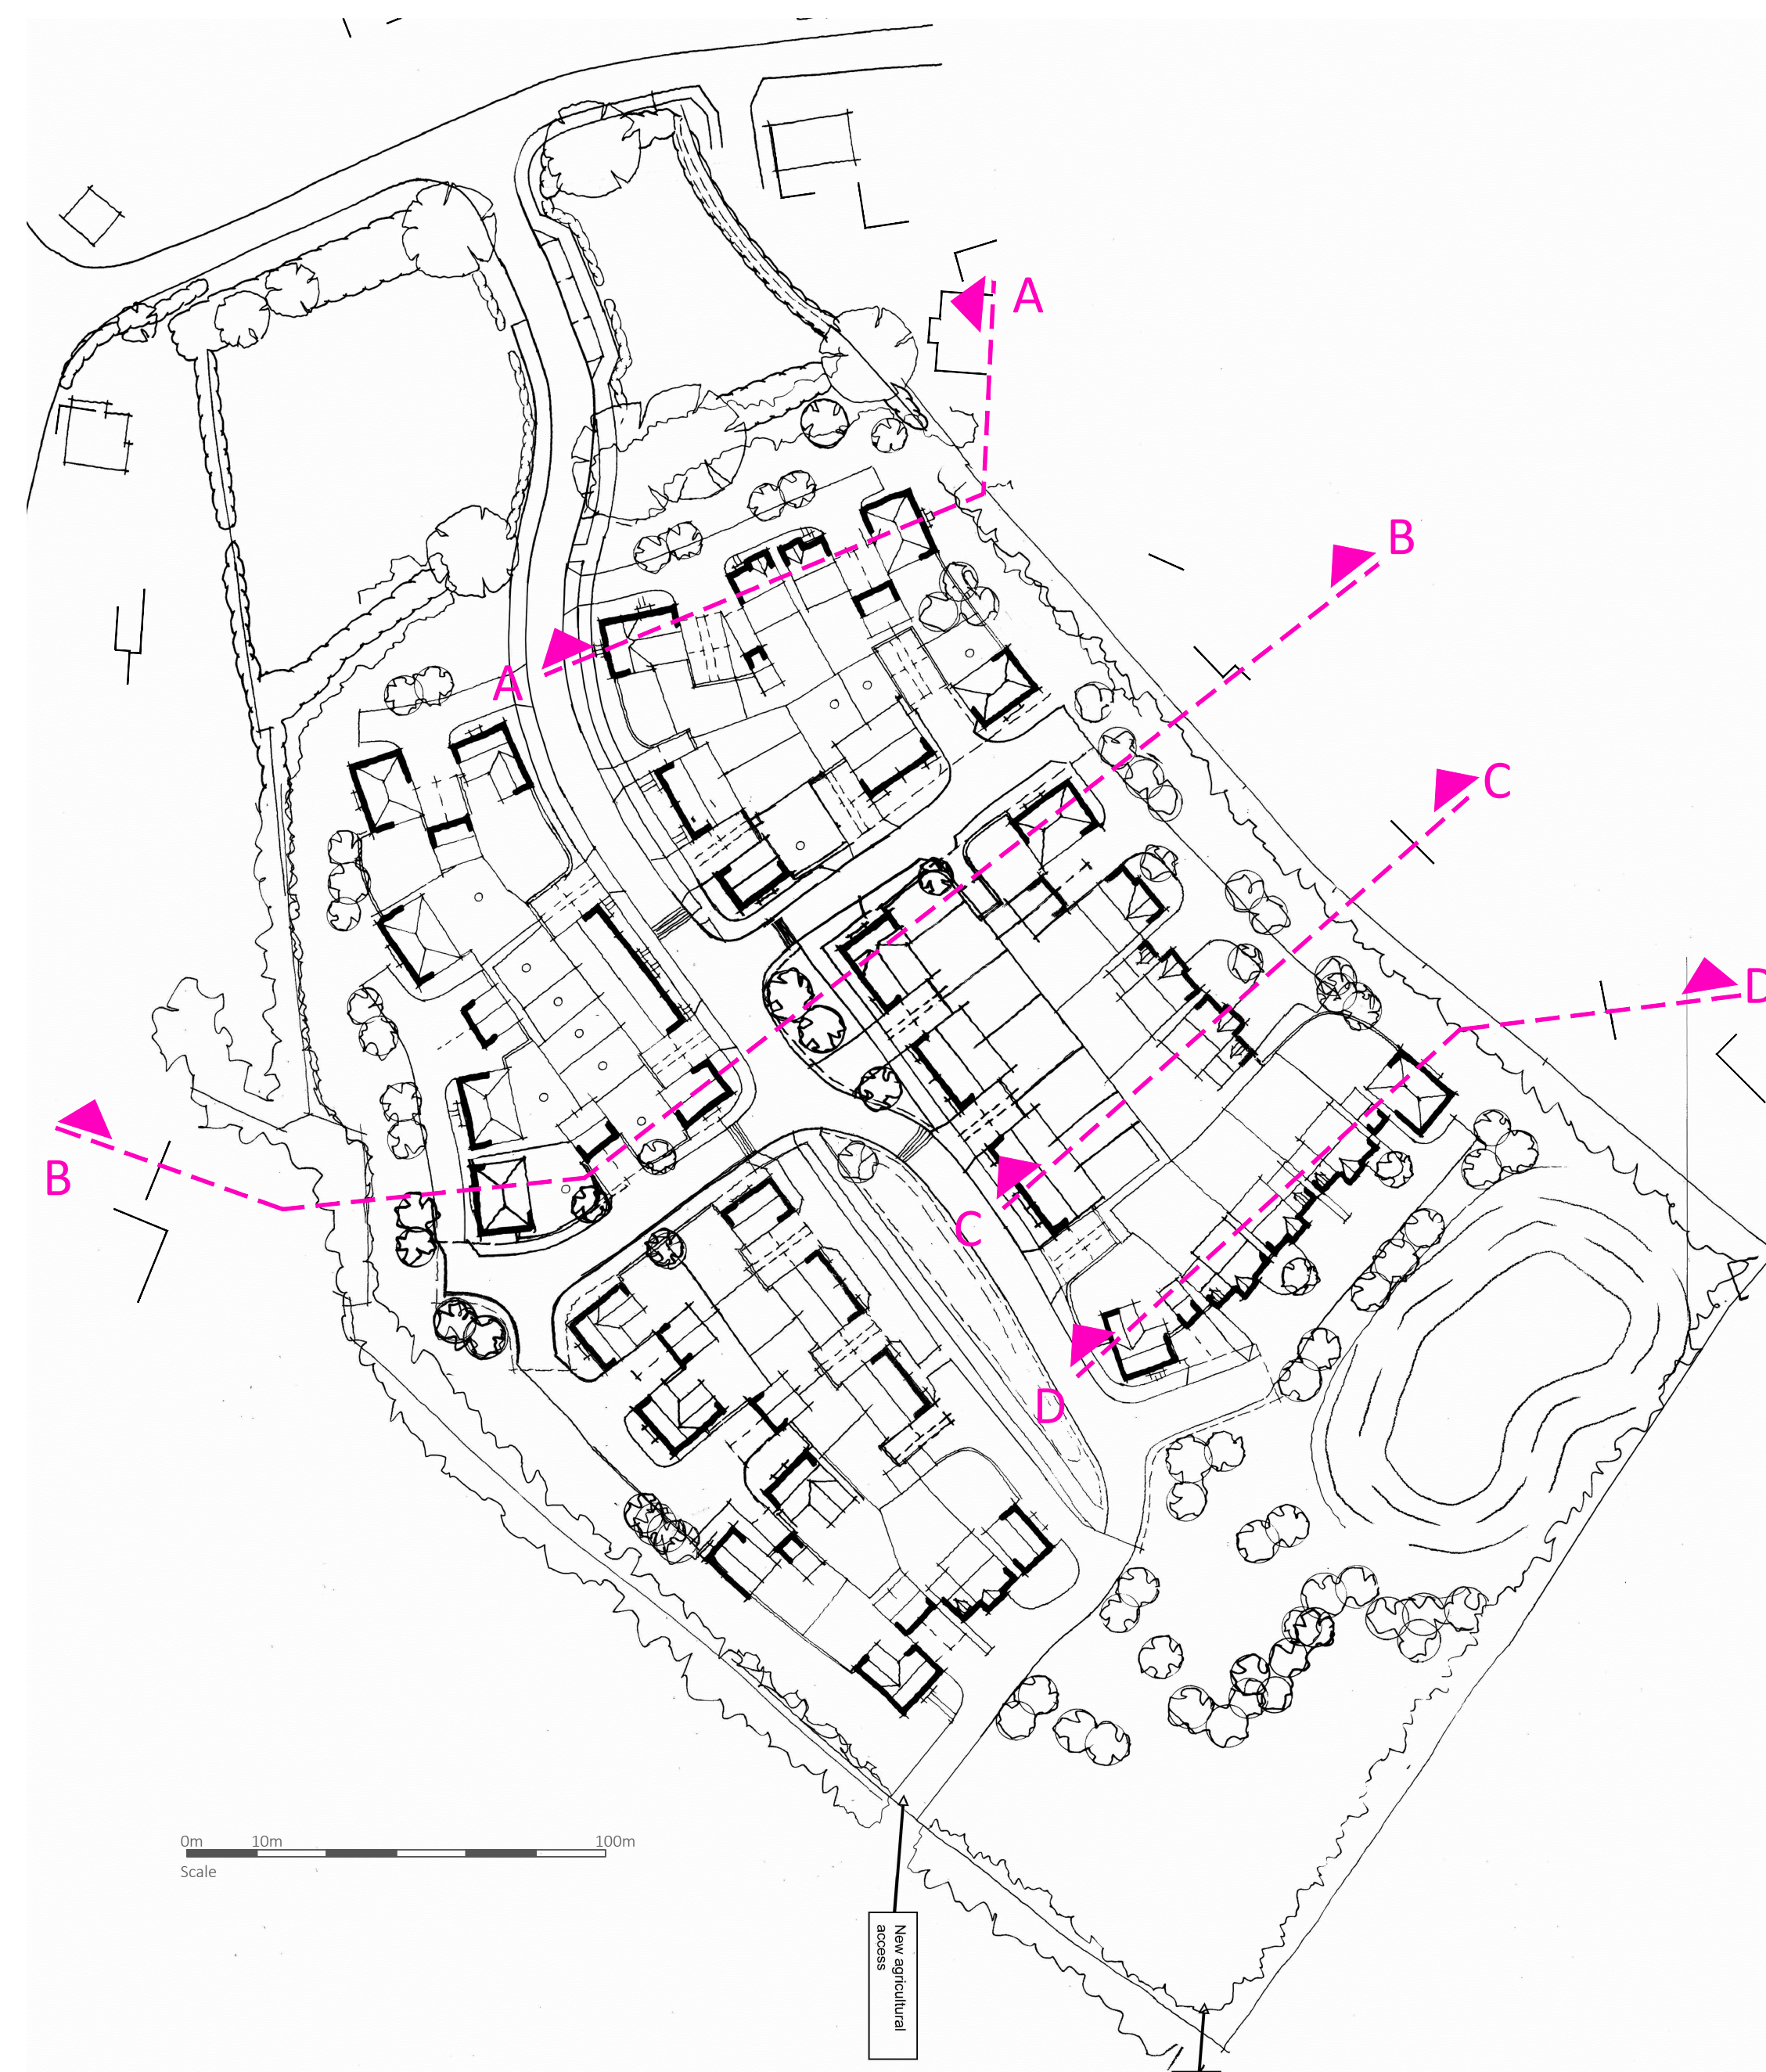
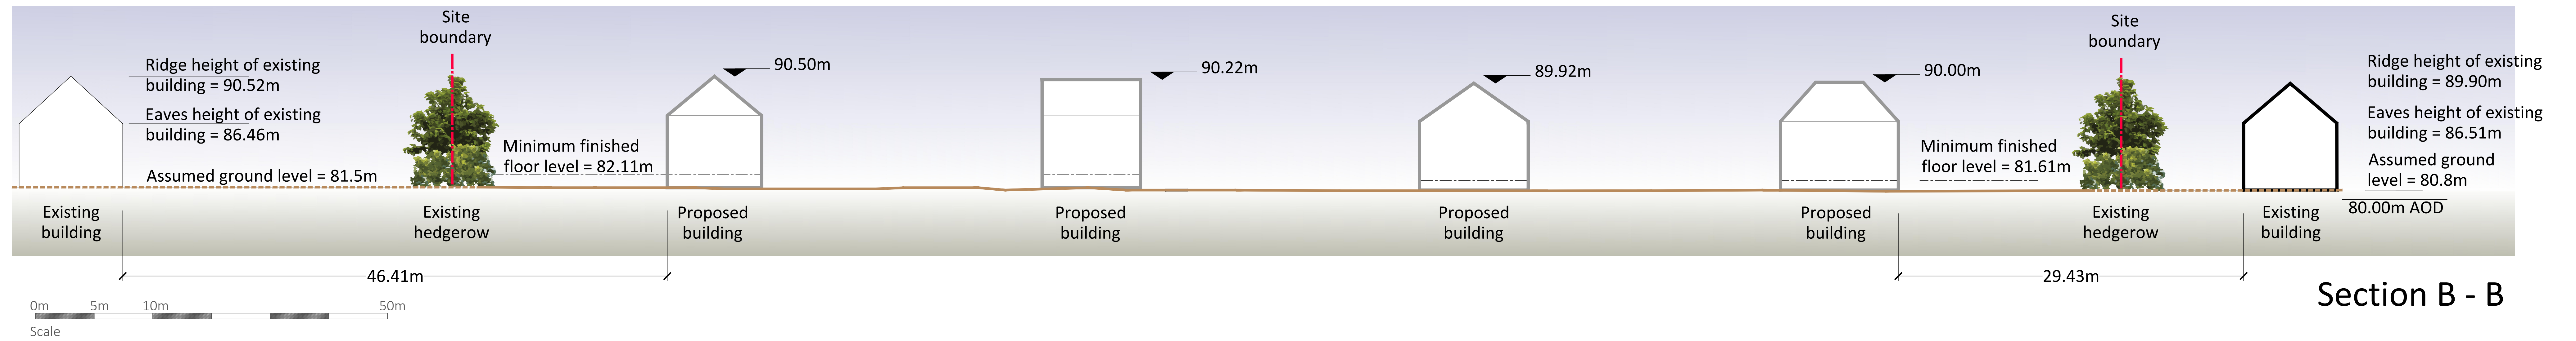
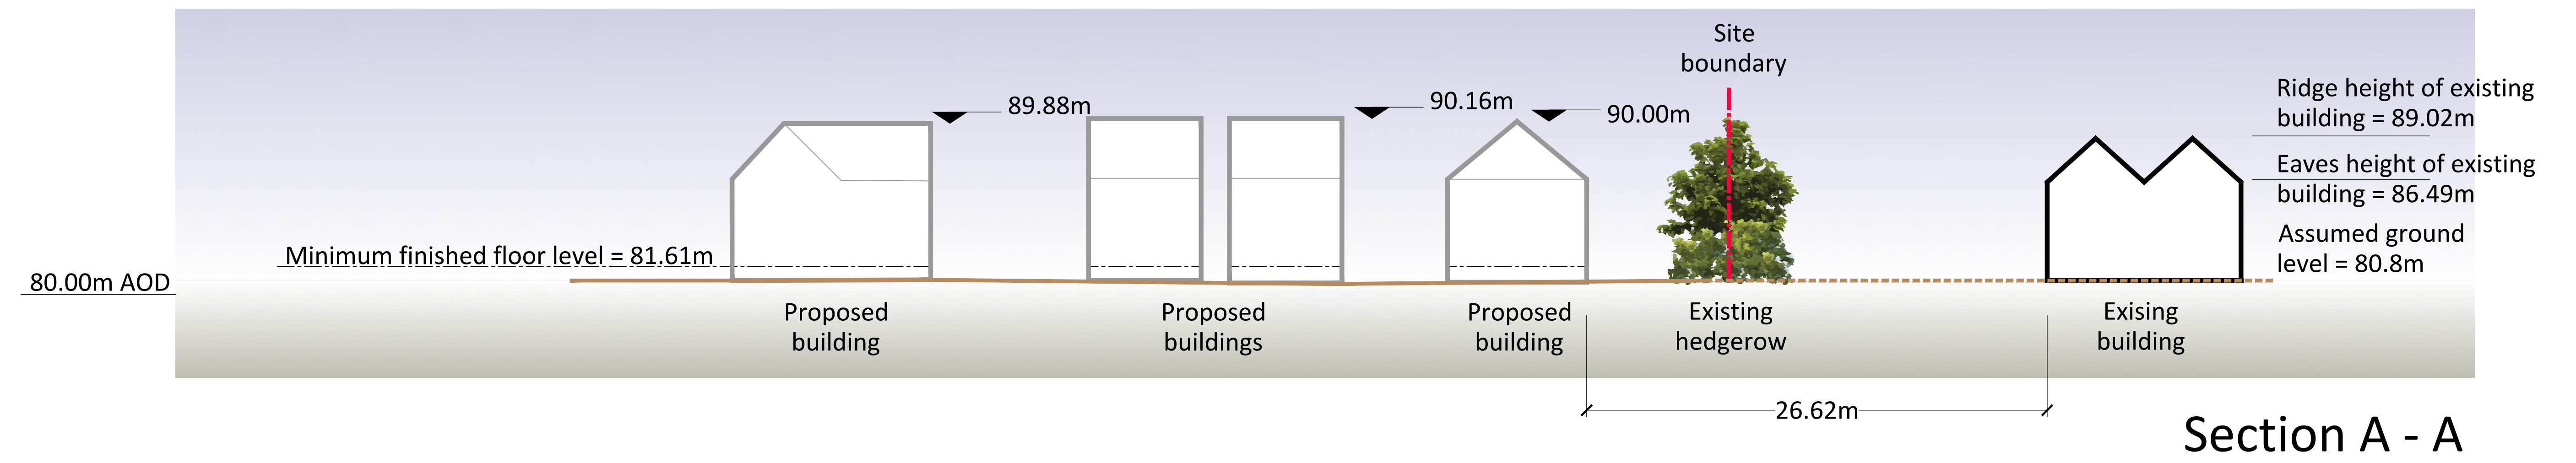


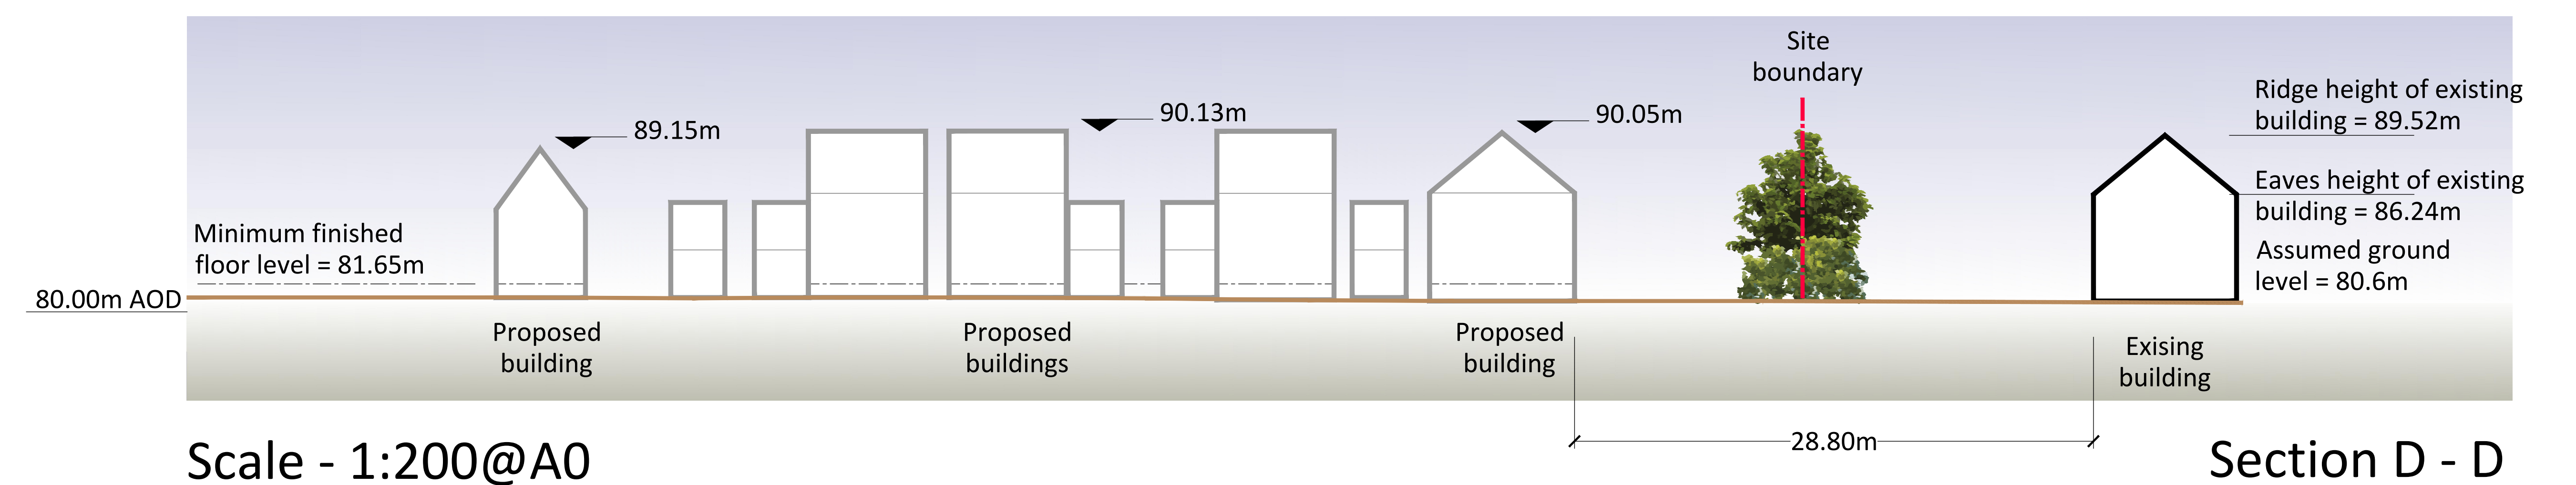

Proposed layout showing the location of site sections
Not to recognised scale

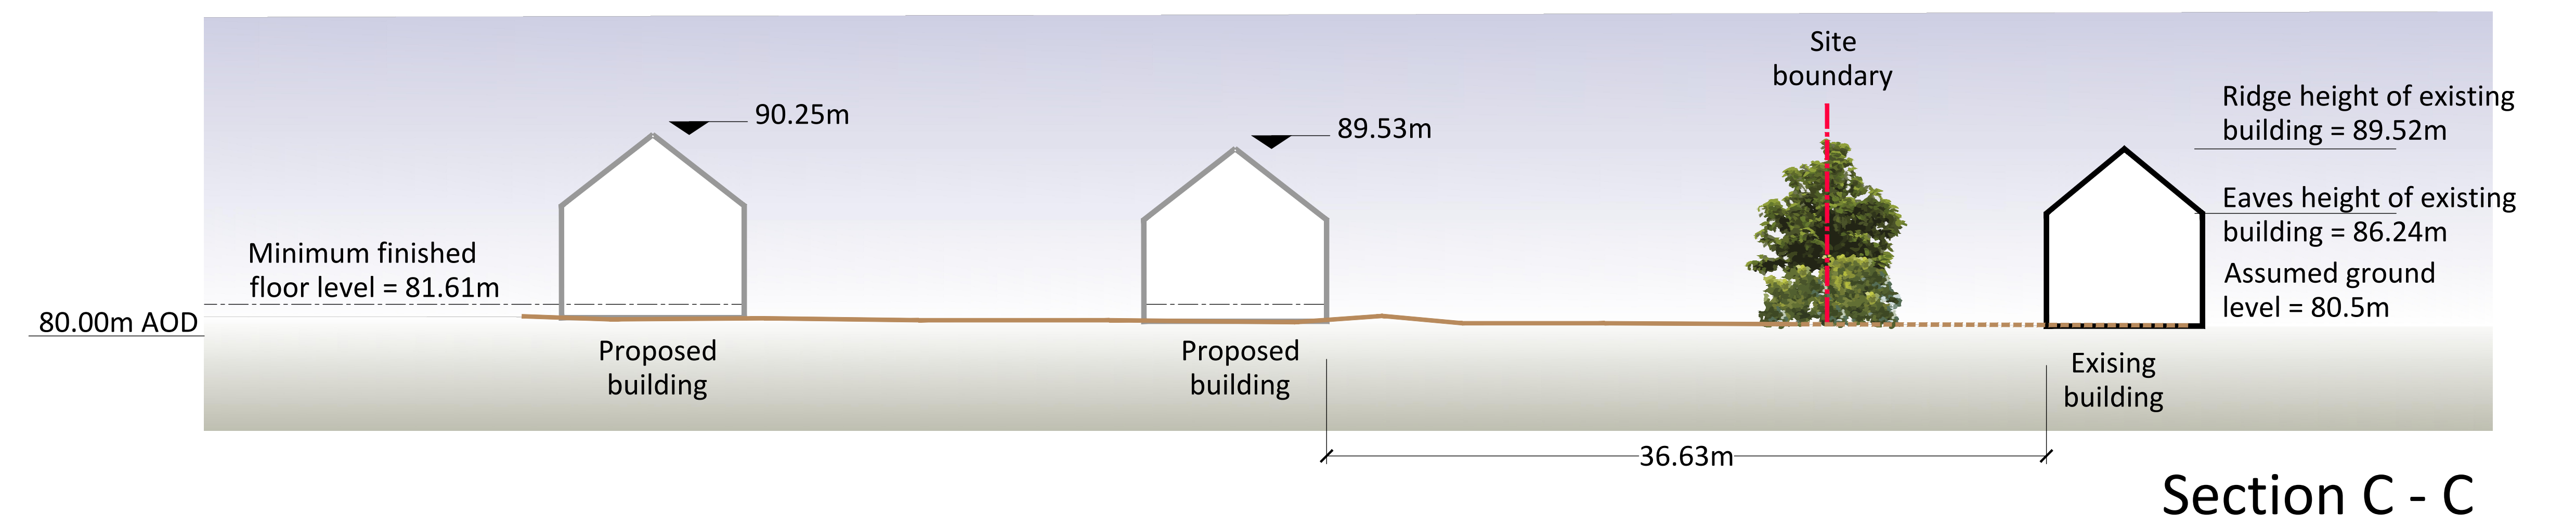

Scale - 1:200@A0

Title: Cross sections through The Site and adjacent properties

Number: HH001-04

Scale: 1to200 @ A0

Date: 13 April 2026



Proposed Development at Cricklade