


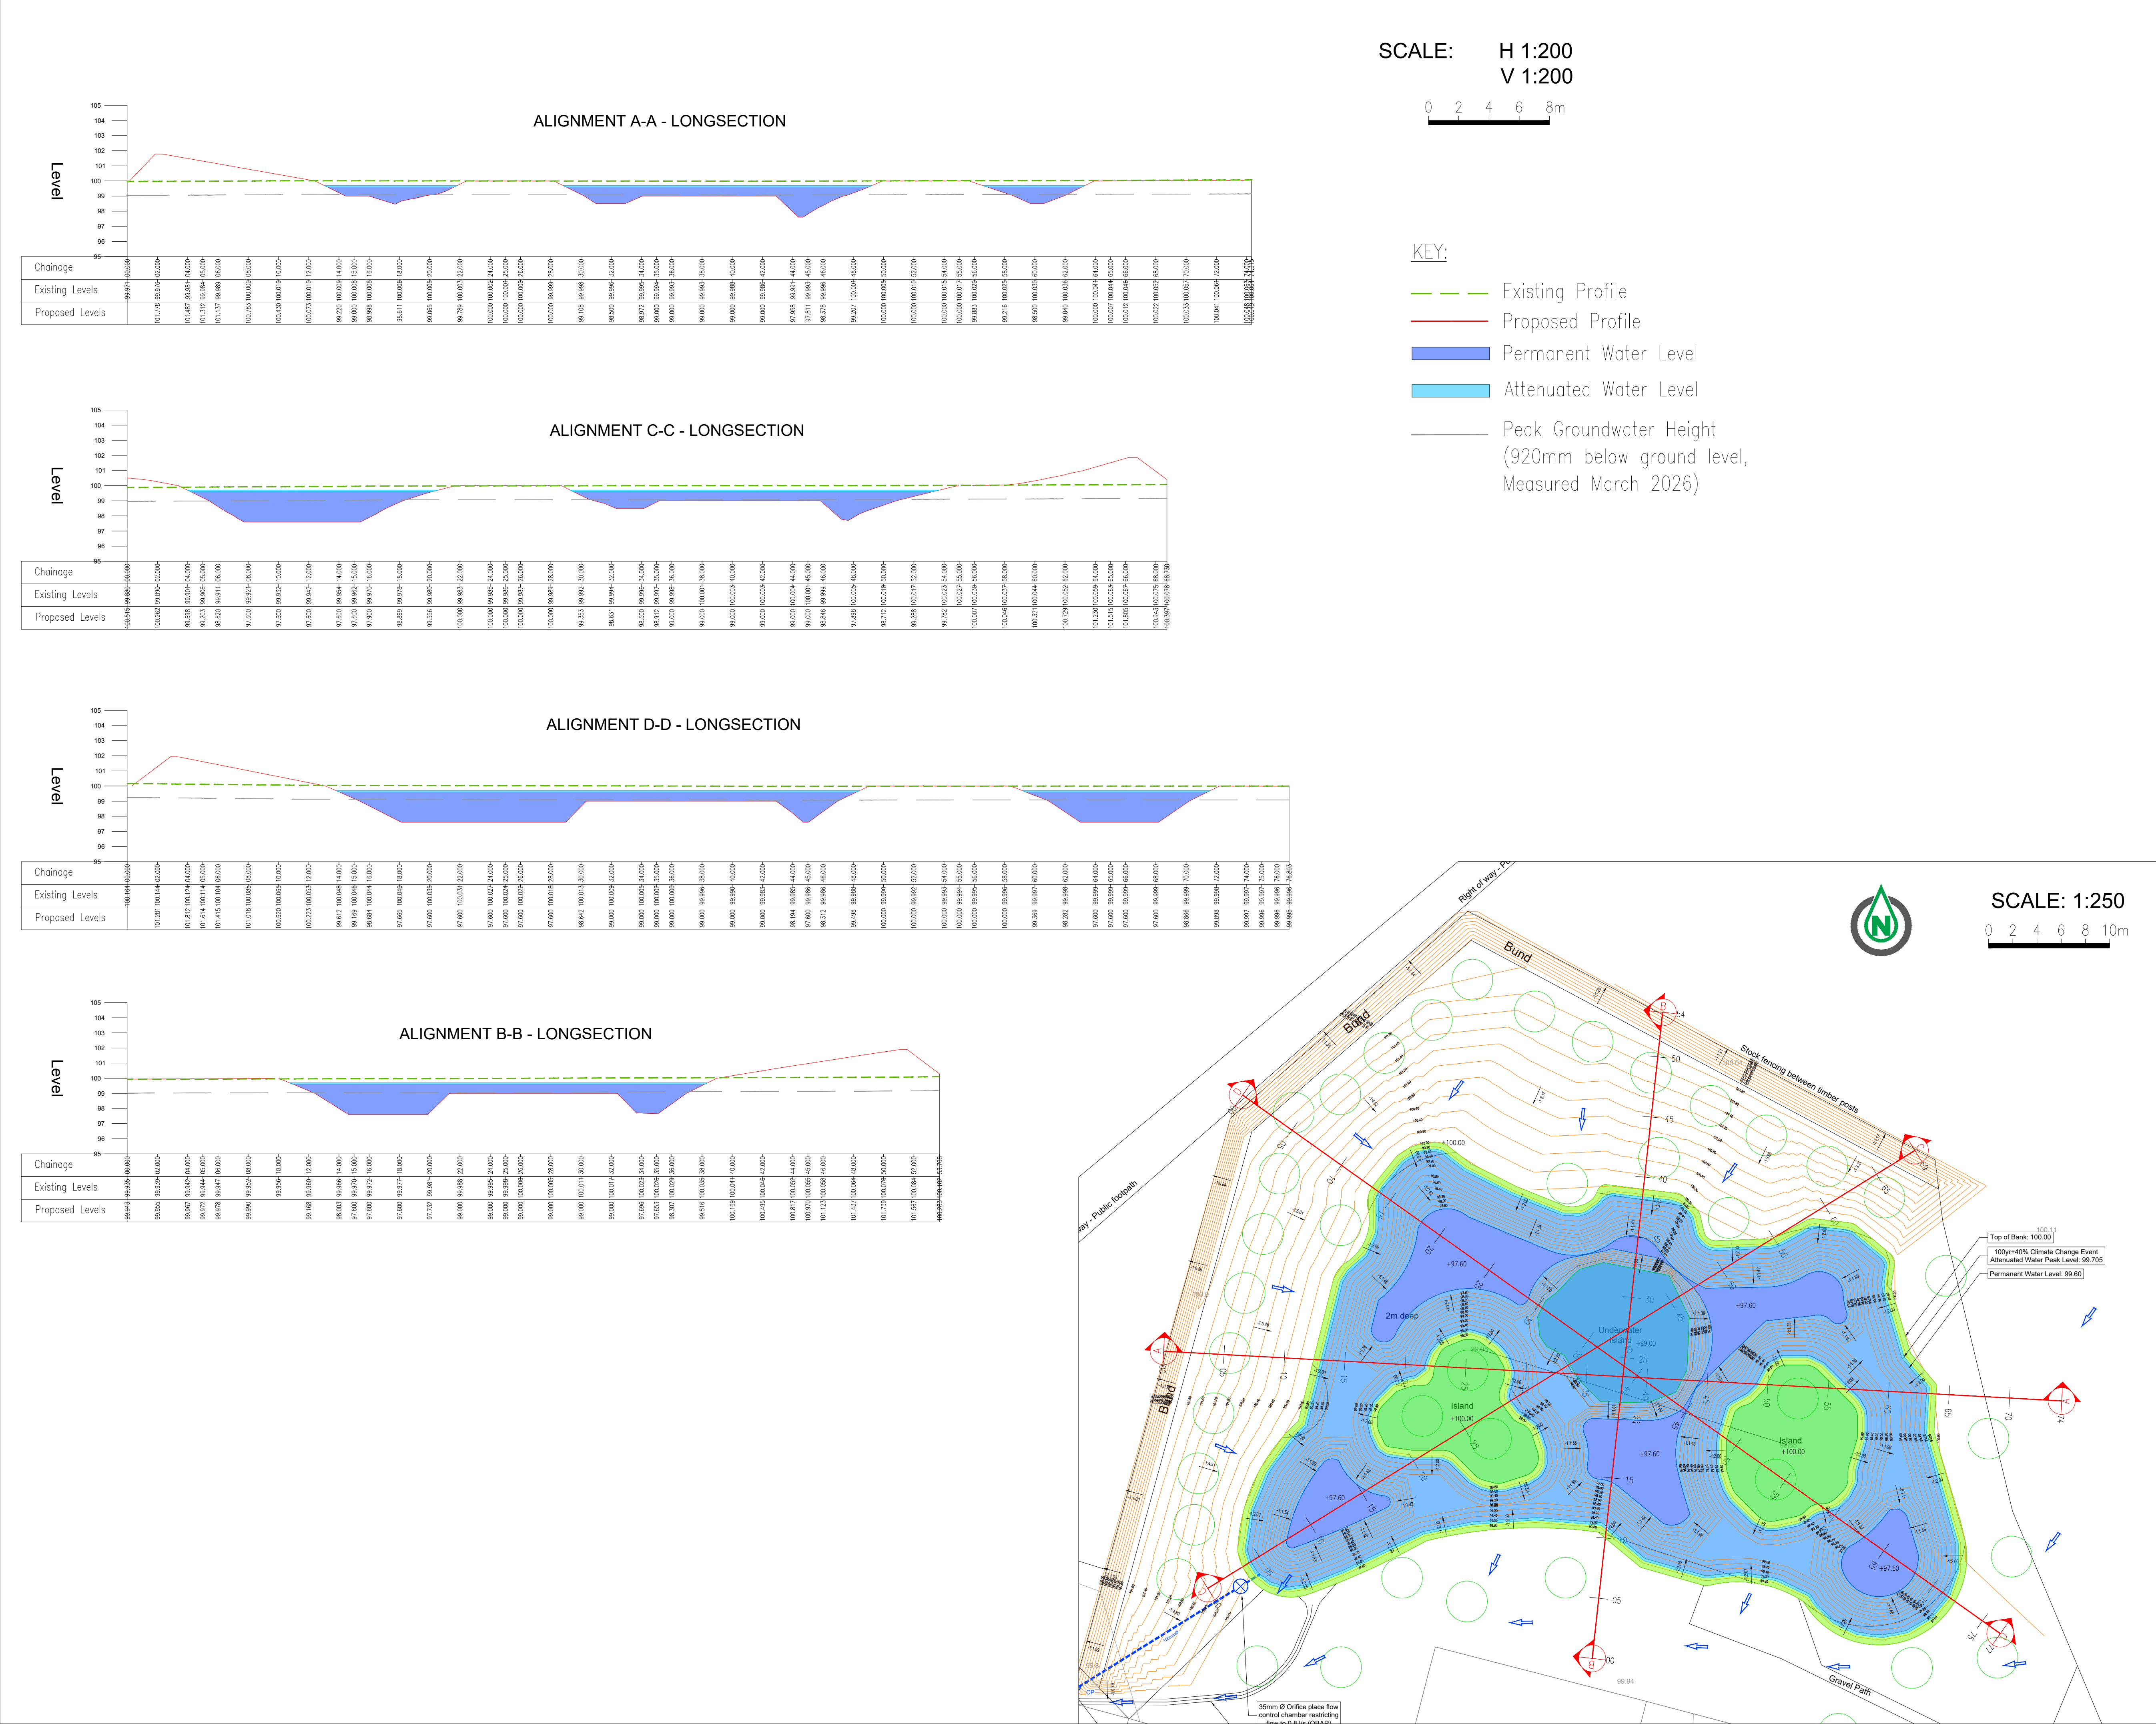

-	FIRST ISSUE (DRAFT)	AD	23.03.26
Rev	Description	Dm	Date
REVISIONS			
 Dixon Civils Drainage & Infrastructure Design www.DixonCivils.com 01249 490813 Enquiries@DixonCivils.com			
CLIENT			
D Guley			
JOB TITLE			
Proposed Lake Boundary Farm Melksham			
DRAWING TITLE			
Proposed Sections			
DATE	MARCH 2026	DRAWN	AD
DRAWING No.	1245-02-01	REV	SCALE As Shown @ A1
ISSUED FOR	PRELIMINARY ISSUE		
© This drawing is the copyright of Dixon Civils Limited. It may not be reproduced or amended without the written approval of Dixon Civils Limited.			