


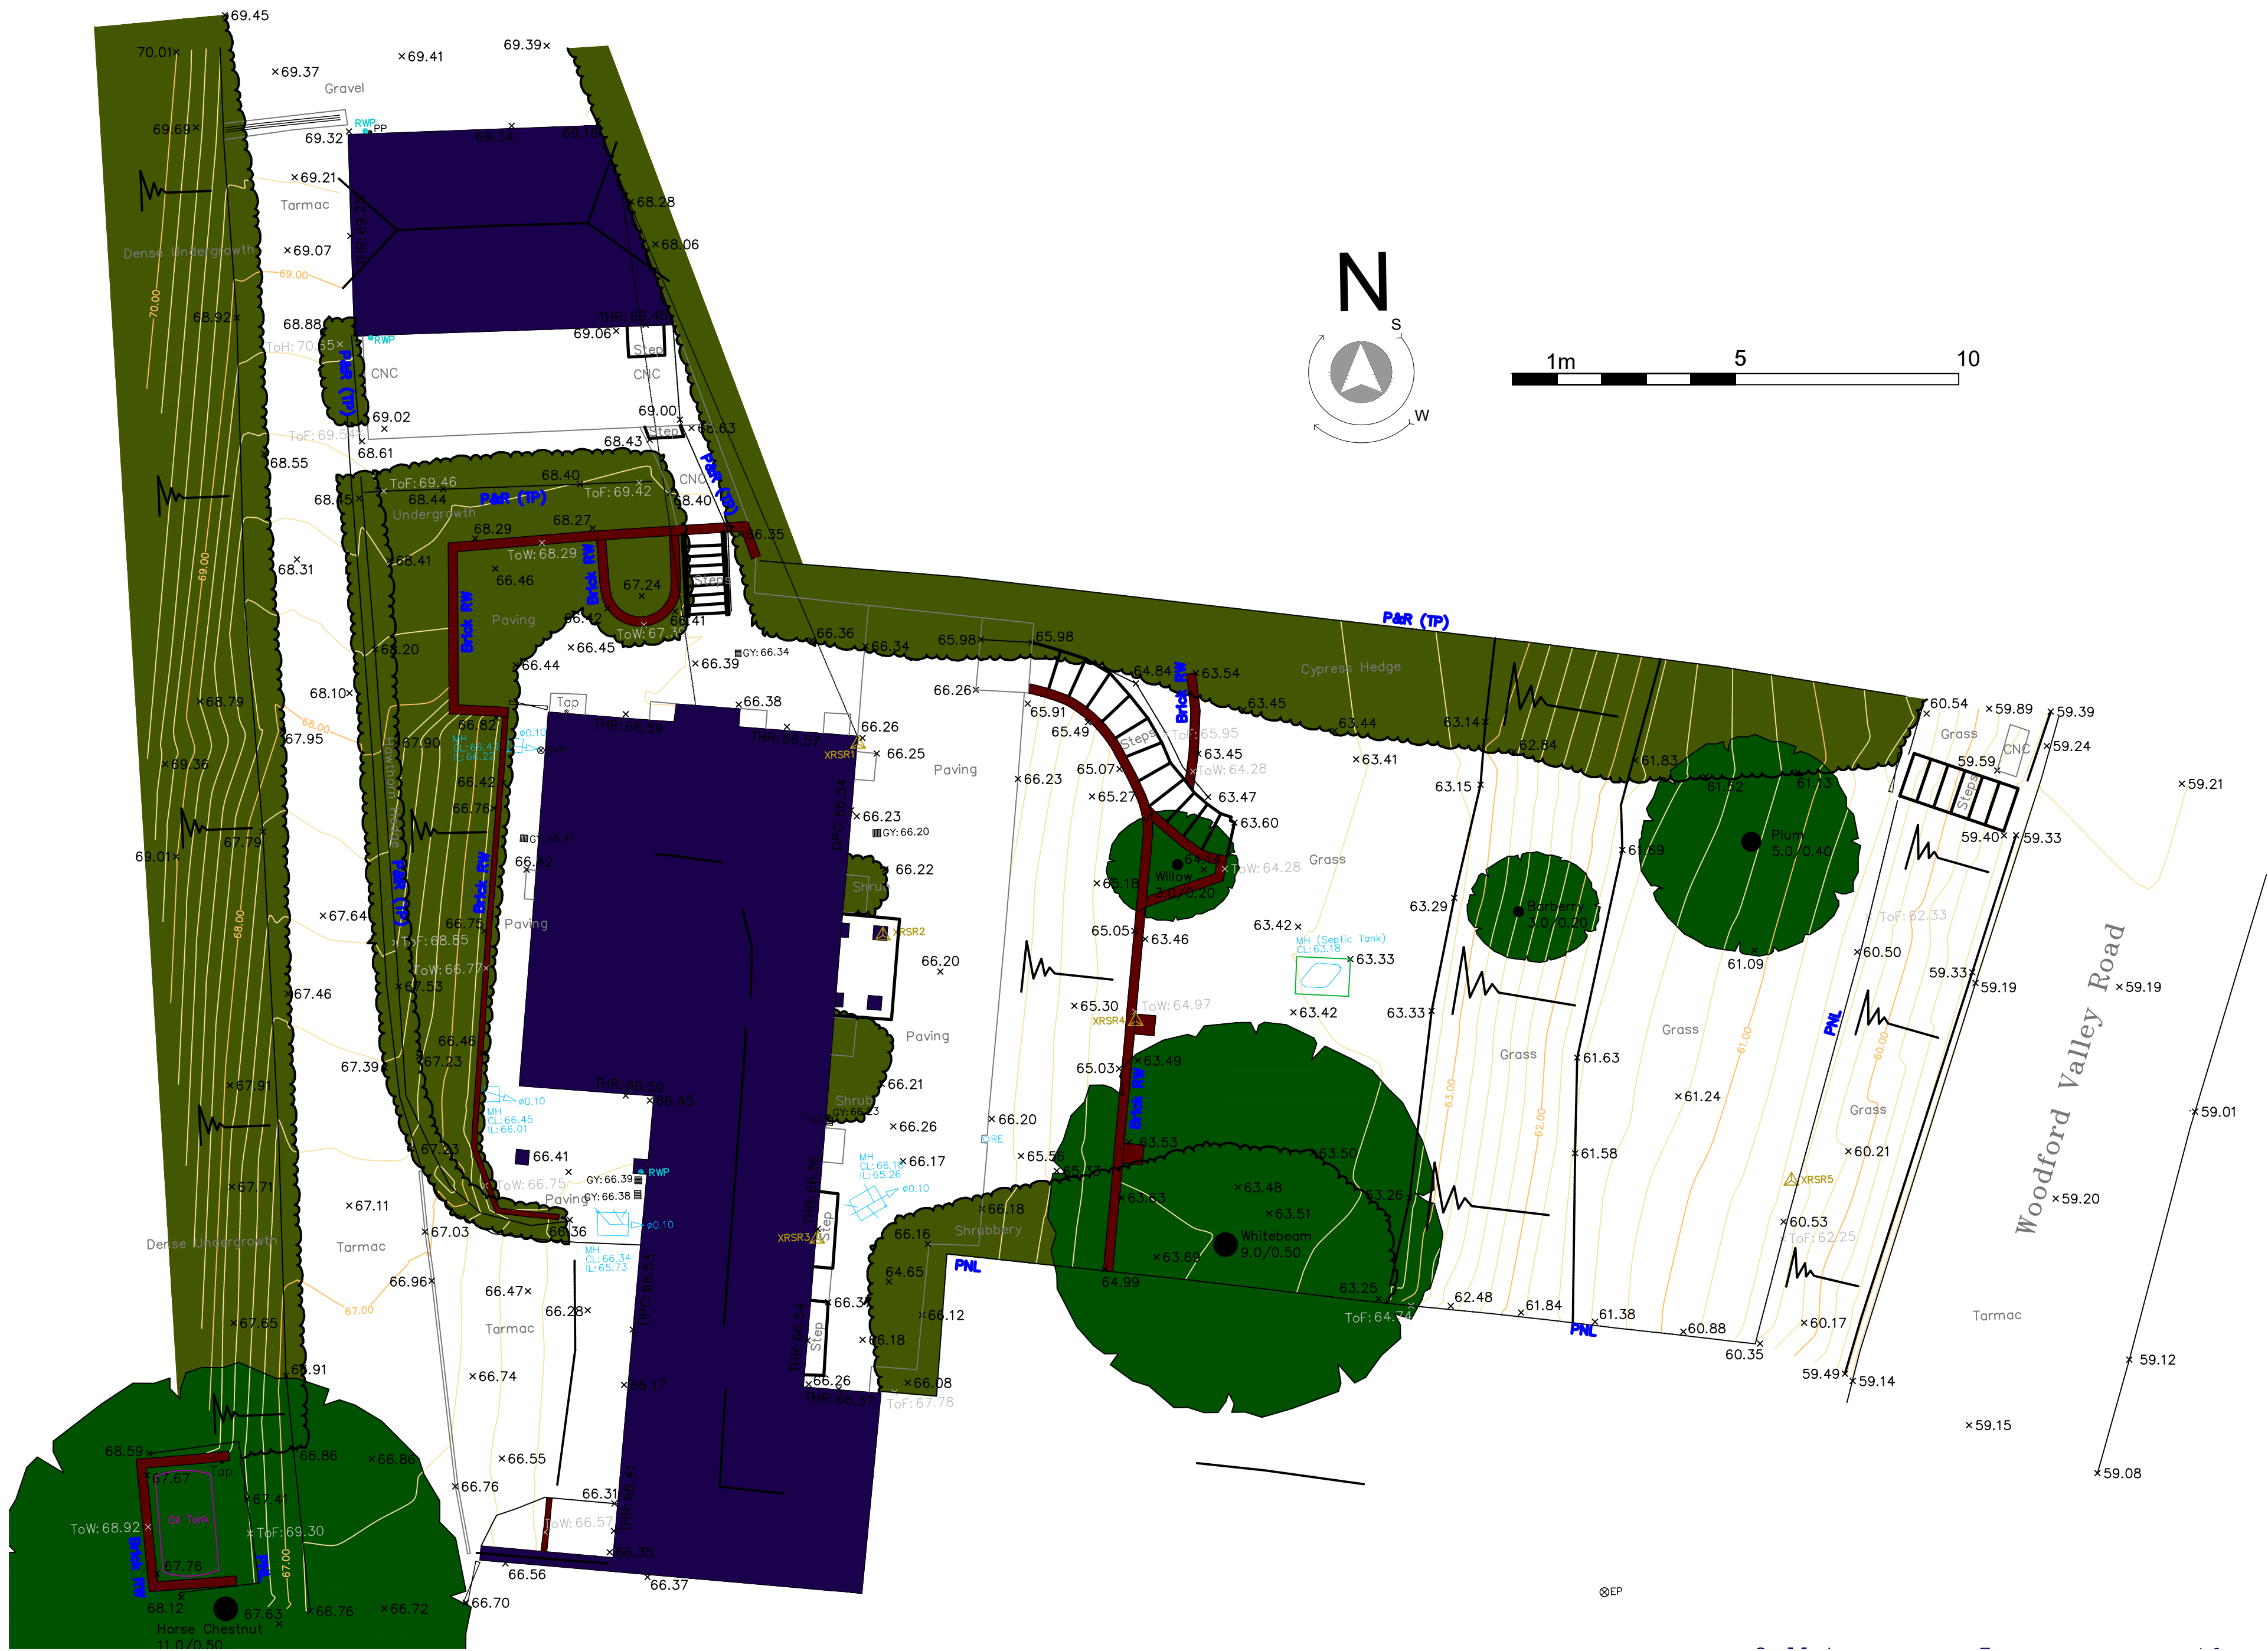

Rev.	Date	Description	Issued by
00	22.04.26	Garage Extension Planning	PK

CONSTRUCTION



The Old Registry,
20 Amersham Hill,
High Wycombe,
Buckinghamshire,
HP13 6NZ

Tel: 01494 512717
Email: info@tw-2.co.uk
Web: www.tw-2.co.uk

Project Title
Keepers Cottage
Upper Woodford
Salisbury
SP4 6NU

Drawing Title
TOPOGRAPHICAL SURVEY

Project No.	Scale @A1	Drawn	Checked
23 684	1:100	PK	-
Drawing No.		Rev.	
23 684 PL31		00	

